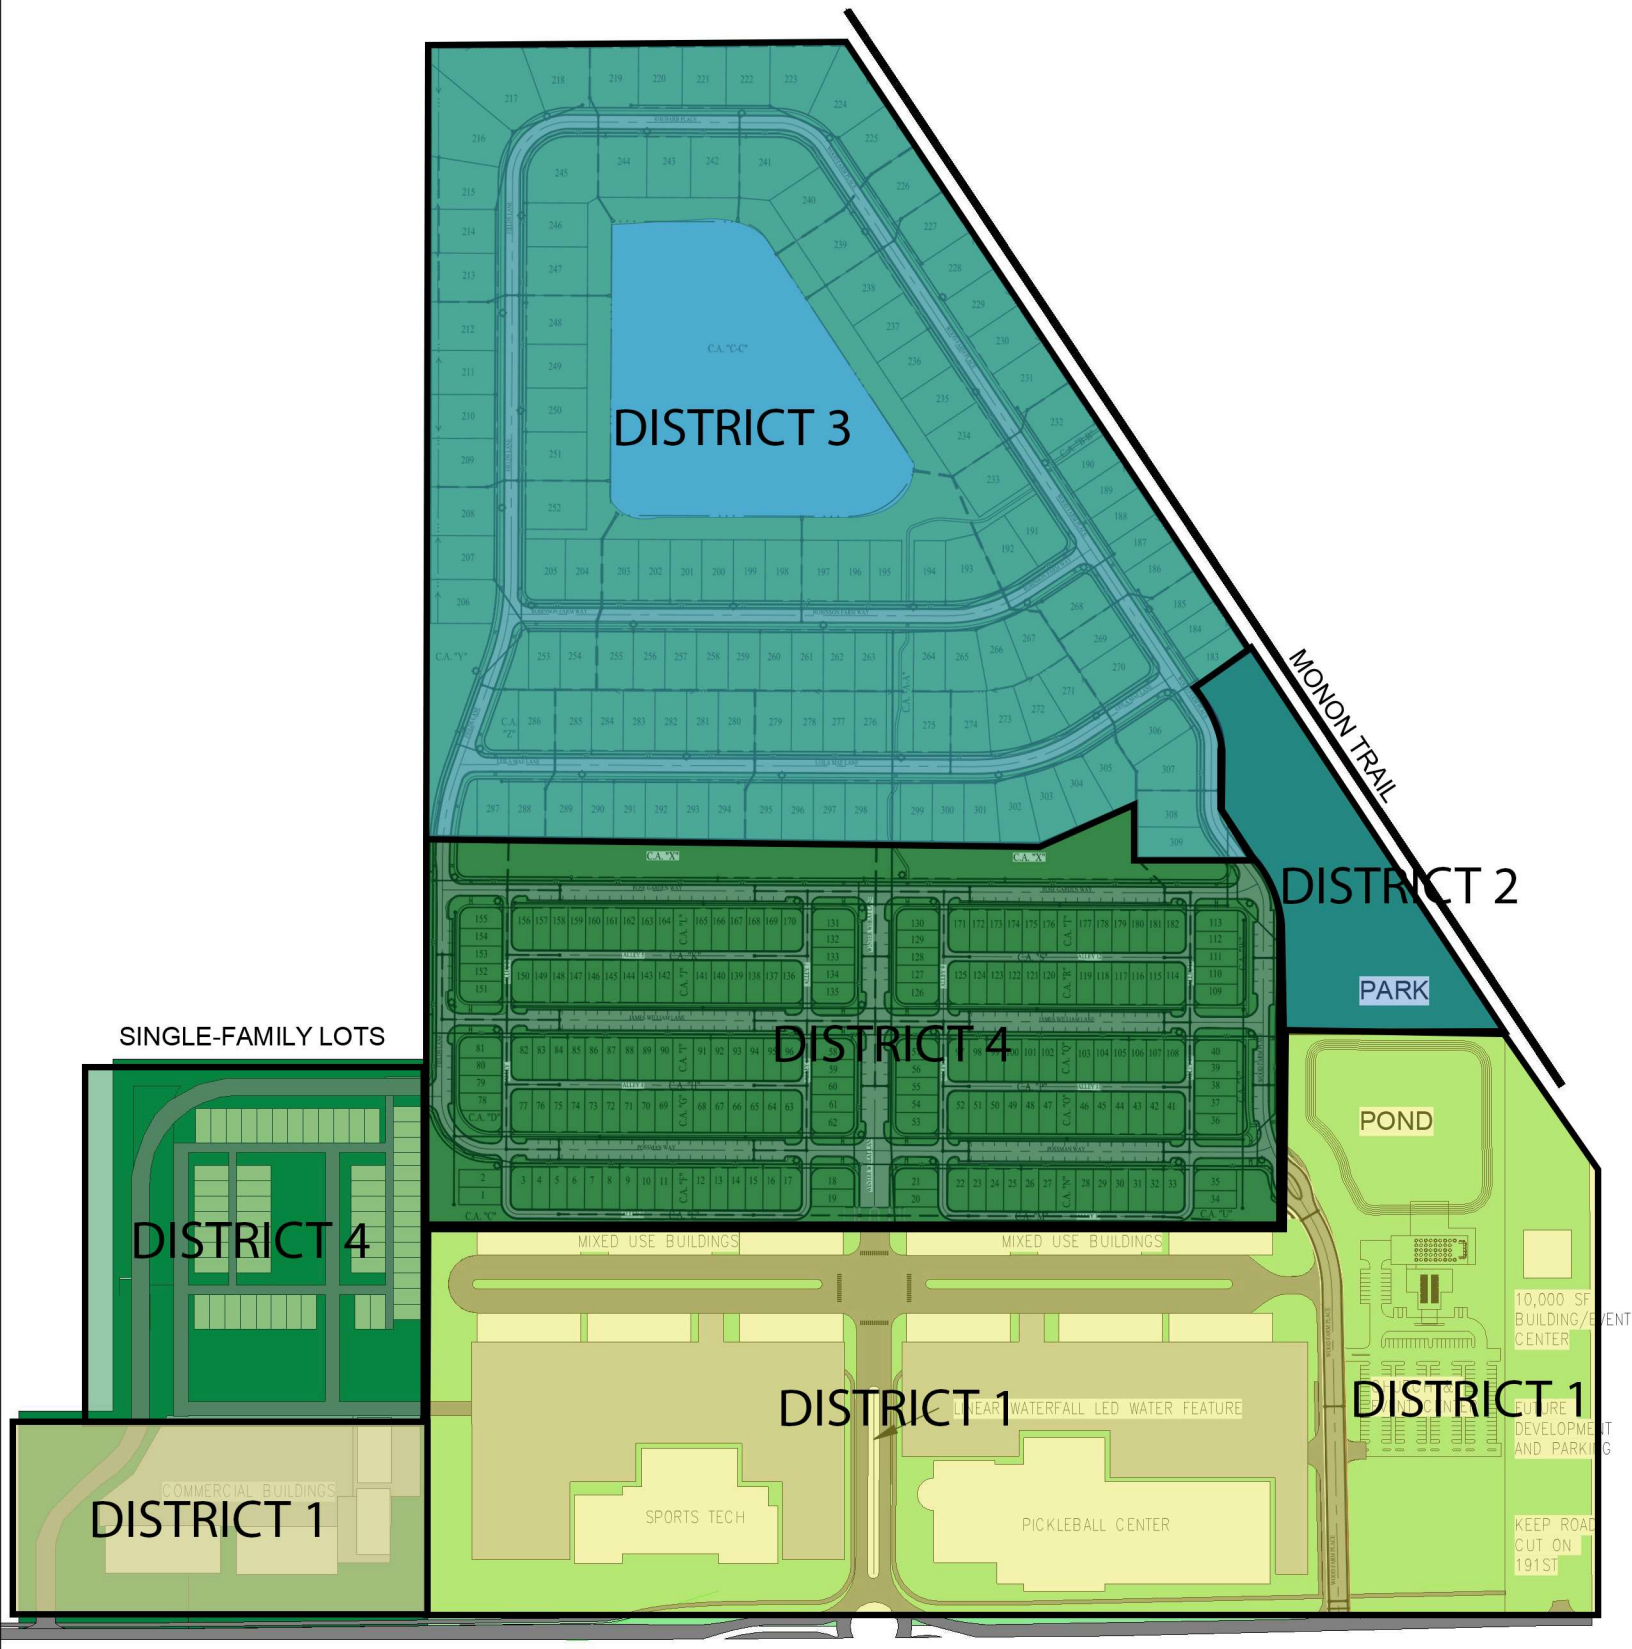

1 WOODS/ROBINSON/BRIGGS PUD DISTRICT PLAN
1" = 400'-0"

EDGE ROCK DEVELOPMENT

WOODS ROBINSON PUD 191ST

Cooler Design