NICHIHA ARCHITECURAL
WALL PANELS (TYP)
ILLUMINATION SERIES

NICHIHA ARCHITECURAL
WALL PANELS (TYP)
ILLUMINATION SERIES

NICHIHA ARCHITECURAL
WALL PANELS (TYP)
ILLUMINATION SERIES

NICHIHA WOOD SERIES
WALL PANELS (TYP)

NICHIHA WOOD SERIES
WALL PANELS (TYP)

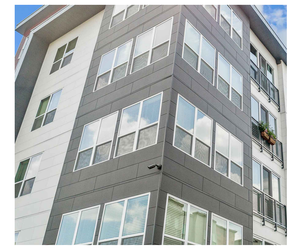

NICHIHA ARCHITECURAL
WALL PANELS (TYP)
ILLUMINATION SERIES

PRE-FAB SUNSET
PALM TREES

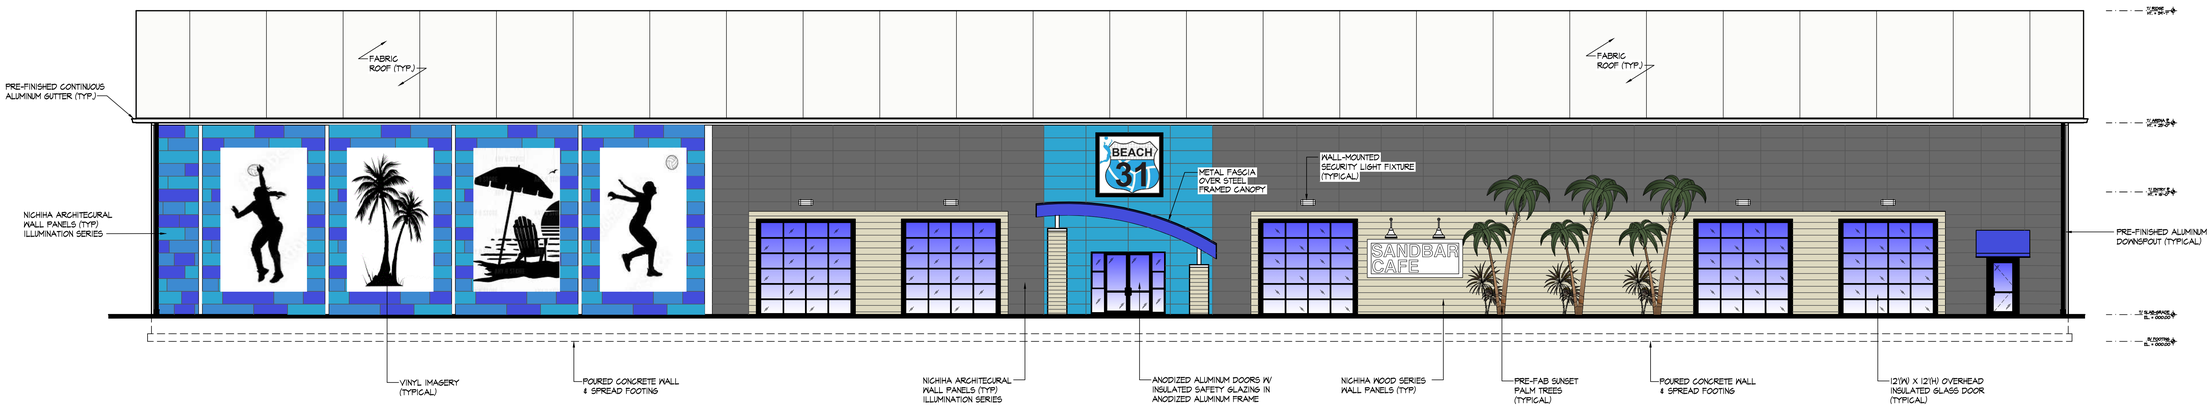

EAST ELEVATION - (PARKING LOT SIDE)

SCALE: 1/8" = 1'-0"

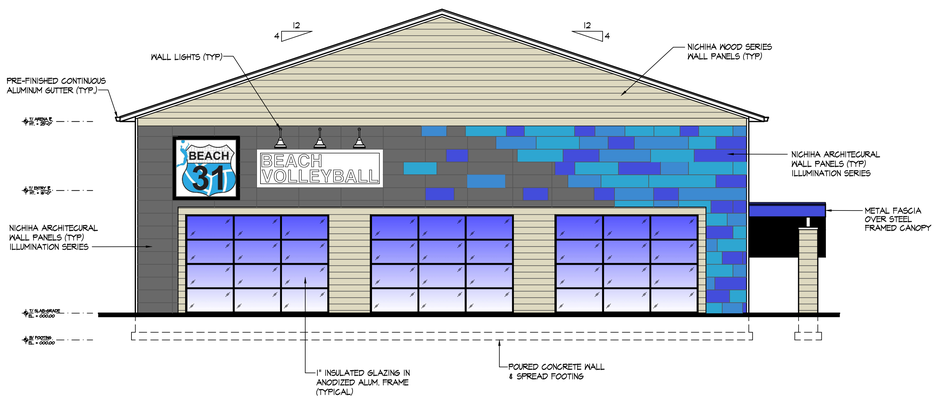

SOUTH ELEVATION - (216th STREET SIDE)

SCALE: 1/8" = 1'-0"

SHELTER-RITE ARCHITECTURAL
FABRIC ROOF

SHELTER-RITE ARCHITECTURAL
FABRIC ROOF

iBEACH 31
-
WESTFIELD, INDIANA
46074

JOSHUA PASLOS
Tel: 219.808.9786
josh@icaddesign.com

iCAD DESIGN INC.
INTELLIGENT ARCHITECTURE
WESTFIELD, IN 46074

PRELIMINARY
NOT FOR CONSTRUCTION
REVISIONS REQUIRED

COPYRIGHT 2022: All instruments of Service, including drawings, are owned and the property of iCAD Design Inc. and shall not be reproduced or copied without written consent of iCAD Design Inc.

ISSUE FOR:

7/9/22	DESIGN
7/11/22	DESIGN REVIEW
7/13/22	APPROVAL

EXTERIOR
ELEVATIONS

SCALE: AS NOTED

A1