1 A2.0 **FRONT ELEVATION**
1/4" = 1'-0"

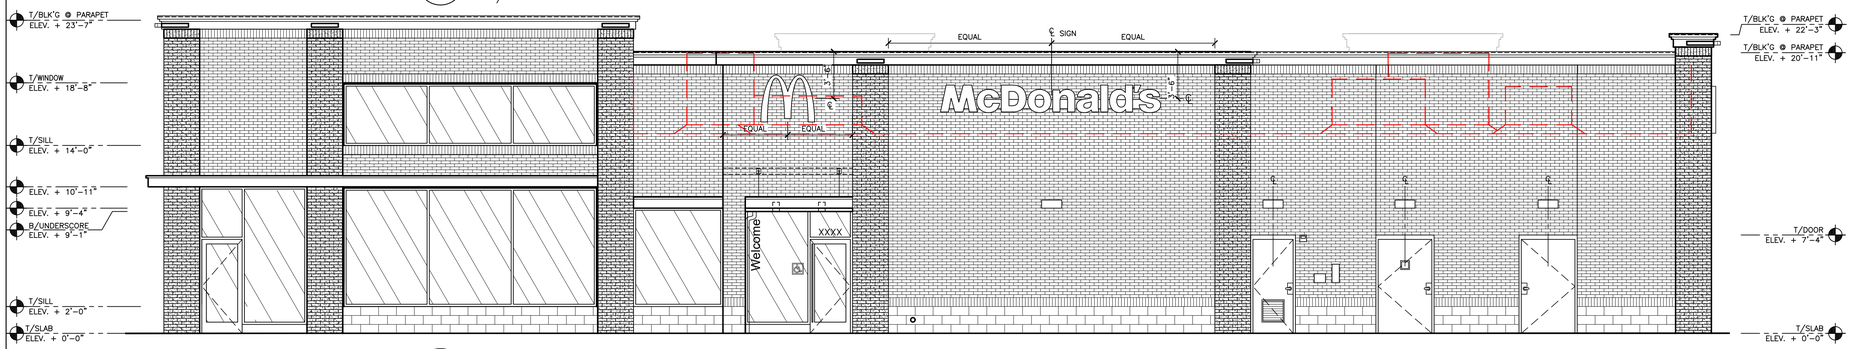

3 A2.0 **NON-DRIVE-THRU ELEVATION**
1/4" = 1'-0"

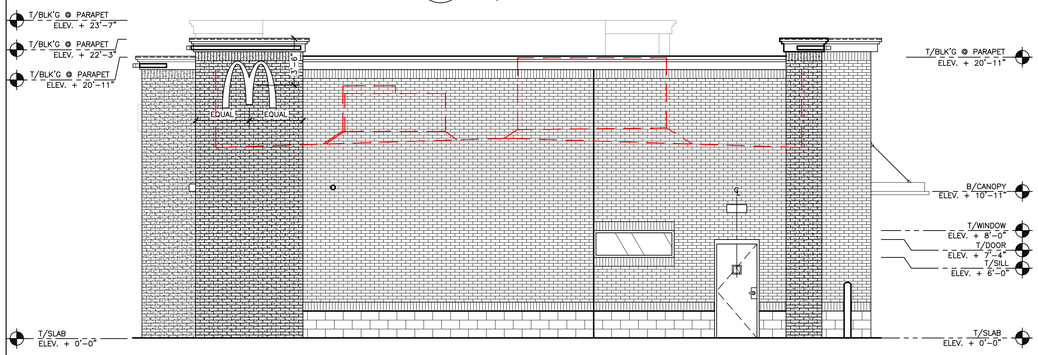

2 A2.1 **REAR ELEVATION**
1/4" = 1'-0"

4 A2.1 **DRIVE THRU ELEVATION**
1/4" = 1'-0"

BUILDING SIGNAGE SCHEDULE

FACADE		SIGN ELEMENT	S.F.
FRONT	1	McDONALD'S "M" ARCH LOGO	14
	2	McDONALD'S LOGO	32.8
		TOTAL:	**46.8**
NON-DRIVE THRU SIDE	1	McDONALD'S "M" ARCH LOGO	14
	2	McDONALD'S LOGO	32.8
		TOTAL:	**46.8**
DRIVE THRU SIDE	1	McDONALD'S "M" ARCH LOGO	14
	2	McDONALD'S LOGO	32.8
		TOTAL:	**46.8**
REAR	2	McDONALD'S "M" ARCH LOGO	14
		TOTAL:	14
TOTAL BUILDING SIGNAGE			**154.4**

REV	DATE	DESCRIPTION	BY

DATE: .....

PREPARED BY:
AECOM
Technical Services, Inc.
1255 Broad Street, Suite 201
Clifton, NJ 07013-3988
973.883.8570 fax 973.883.8501
http://www.aecom.com

PREPARED FOR:
McDonald's USA, LLC

© 2022 McDonald's USA, LLC

These drawings and specifications are the confidential and proprietary property of McDonald's USA, LLC and shall not be copied or reproduced without written authorization. The contract documents were prepared for use on this specific site in conjunction with its issue date and are not suitable for use on a different site. Reproduction of these drawings for reference or example on another project requires the services of properly licensed architects and engineers. Reproduction of the contract documents for reuse on another project is not authorized.

DRAWN BY HM
STD ISSUE DATE 2020_07
REVIEWED BY WL
DATE ISSUED 4/25/2022
CARMEL, IN

TITLE
2022 STANDARD BUILDING – BB20
45114-WOOD/WOOD

DESCRIPTION
WOOD BEARING WALLS W/4" BRICK EXTERIOR FINISH & CI
WOOD ROOF TRUSS FRAMING
ACM ALPOLIC/ BRICK EXTERIOR FINISH

SITE ID 013-0222
SITE ADDRESS 15101 THATCHER LANE

13-0222.00.0

SHEET NO. A2.1
ELEVATIONS

PROJECT No. 60668526 Task: 013-0222

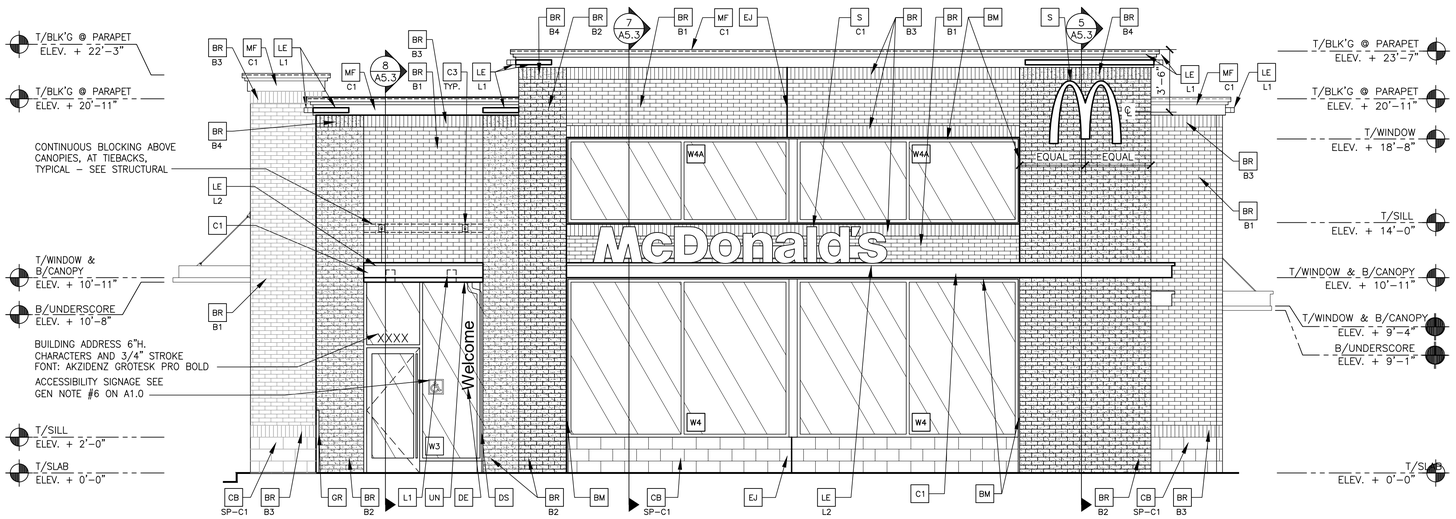

1 A2.0 **FRONT ELEVATION**
1/4" = 1'-0"

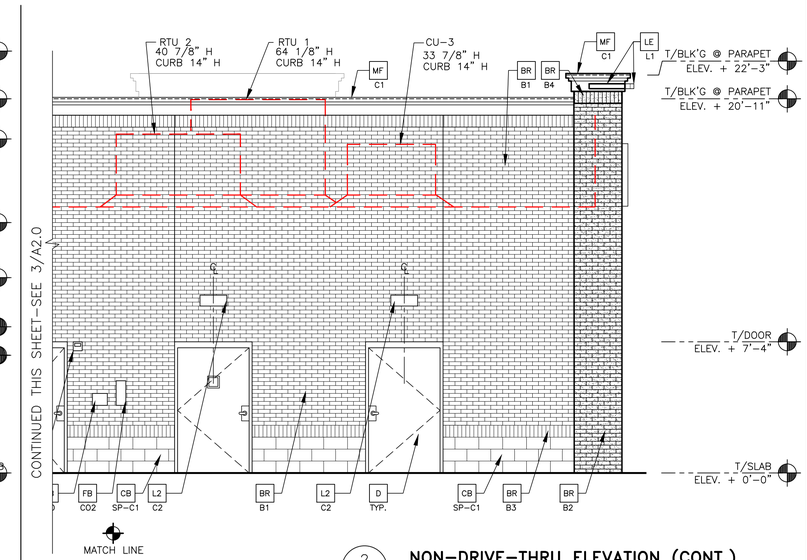

2 A2.0 **NON-DRIVE-THRU ELEVATION (CONT.)**
1/4" = 1'-0"

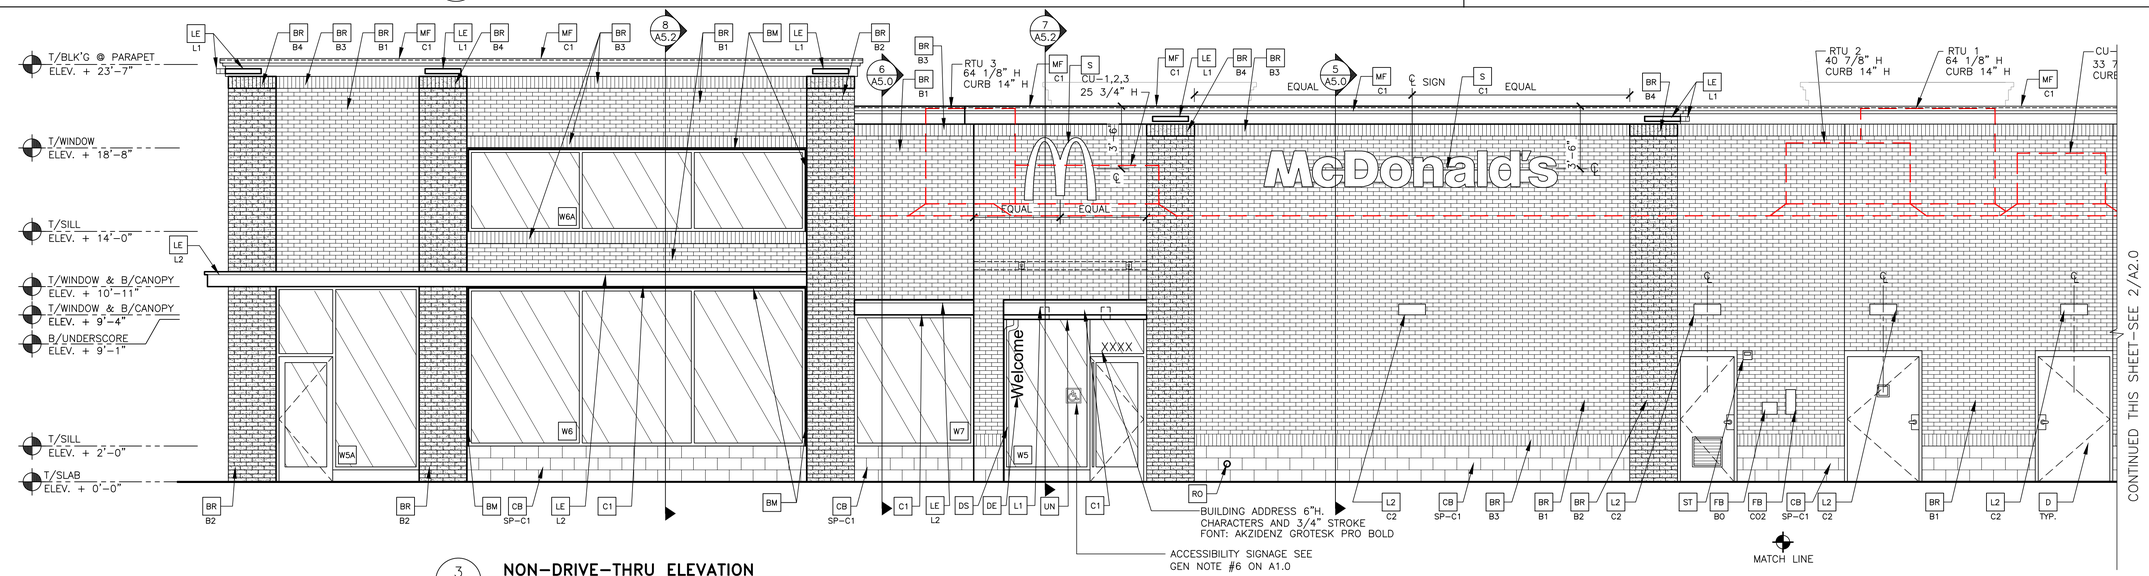

3 A2.0 **NON-DRIVE-THRU ELEVATION**
1/4" = 1'-0"

BUILDING SIGNAGE SCHEDULE

FACADE		SIGN ELEMENT	S.F.
FRONT	1	McDONALD'S "M" ARCH LOGO	14
	2	McDONALD'S LOGO	32.8
		TOTAL:	**46.8**
NON-DRIVE THRU SIDE	1	McDONALD'S "M" ARCH LOGO	14
	2	McDONALD'S LOGO	32.8
		TOTAL:	**46.8**
DRIVE THRU SIDE	1	McDONALD'S "M" ARCH LOGO	14
	2	McDONALD'S LOGO	32.8
		TOTAL:	**46.8**
REAR	2	McDONALD'S "M" ARCH LOGO	14
		TOTAL:	14
TOTAL BUILDING SIGNAGE			**154.4**

KEY NOTES:

- AP — ALPOLIC METAL PANEL (COLOR: RAL 7022)
- BM — BREAK METAL PANEL COLOR: RAL 7022
- BR — MODULAR FACE BRICK
  B1 — COLOR:
  B1 = "MEDIUM IRONSPOT #77" BY ENDICOTT
  B2 = "EXECUTIVE IRONSPOT" BY ENDICOTT
  B3 = "MEDIUM IRONSPOT #77" BY ENDICOTT – SOLDIER BRICK
  B4 = "EXECUTIVE IRONSPOT" BY ENDICOTT – SOLDIER BRICK
  MORTOR: SM300 LIGHT BUFF BY SPEC MIX
- CB — SP C1 — SPLIT FACE CMU
  COLOR: SCHEME DESERT
  C1 = BLACK OAK BY NORTHFIELD OR EQUAL
  SP = SPLIT FACE CONCRETE BLOCK
- C1 — ALUMINUM CANOPY SYSTEM W/FASCIA COLOR: WHITE
- C2 — ALUMINUM CANOPY SYSTEM COLOR: RAL 7022
- C3 — ALUMINUM CANOPY TIEBACK COLOR: RAL 7022 GC TO PROVIDE CONTINUOUS BLOCKING ON WALL BEHIND TIEBACKS
- CJ — CONTROL JOINT
  1 — TYPE: 1 = ALPOLIC METAL PANEL
- D — HOLLOW METAL DOOR PAINT: "1469 EAGLE ROCK" BY BENJAMIN MOORE
- DE — DECAL BY GRAPHICS SUPPLIER SURFACE APPLIED, FIELD INSTALLED, PRE CUT, PRE SPACED. SUPPLIERS:
  VOMELA (865) 330-7337, ann.bowen@vomela.com
  GFX INTERNATIONAL (847) 543-4600, mcdonaldsdecor@gfxi.com
- DS — DOWNSPOUT PAINT TO MATCH SURROUNDING MATERIAL. CONNECT TO STORM LINE REFER PLUMBING & CIVIL
- FB — FILL BOX
  CO2 — CO2 = BULK CO2 FILL BOX (EQPM SCHEDULE ITEM 49.00)
  BO = BULK OIL FILL BOX (EQPM SCHEDULE ITEM 700.18)
- GR — GUARD RAIL –SEE SITE PLAN FOR EXACT LOCATION AND LENGTHSEE 4/A2.1 FOR DETAILS PAINT: "IRON ORE" SW 7069 BY SHERWIN WILLIAMS
- L1 — RECESSED DOWN LIGHT FIXTURE – SEE ELECTRICAL COLOR: GOLD
- L2 — RADIAL SCONCE LIGHT FIXTURE – SEE ELECTRICAL
  C1 — COLOR:
  C1= NOT USED
  C2= PLATINUM SILVER
- LE — ACCENT LIGHTING – SEE ELECTRICAL
  L1 — LED LIGHT:
  L1 = SLIM LED (DOWN ONLY)
  L2 = INTEGRAL CANOPY FIXTURE
- MF — PRE-FAB CUSTOM METAL FASCIA
  C1 — COLOR:
  C1= "1469 EAGLE ROCK" BY BENJAMIN MOORE
- PB — PIPE BOLLARD – PAINTED YELLOW
- PT — (RMHC) COIN COLLECTOR UNIT: APERTURE WPT, #DTA2013 CALL 1-877-766-7642 TO ORDER
- RO — ROOF DRAIN OVERFLOW PIPE PAINT TO MATCH SURROUNDING MATERIAL
- S — McDONALD'S SIGNAGE BY OTHERS – UNDER SEPARATE PERMIT.
  C1 — COLOR:
  C1= WEATHERED ZINC RACEWAY
  C2= RAL 7022 RACEWAY
- ST — CO2 STROBE/ALARM. SEE MECHANICAL DRAWINGS FOR SPECIFICATION.
- UN — METAL UNDERSCORE COLOR: GOLD
- Wx — EXTERIOR WINDOW ASSEMBLY – TEMPERED GLASS COLOR: DARK BRONZE – SEE ASSEMBLY NOTES ON 4/A5.0 & FRAME TYPES ON SHEET A6.0
- W2 — DRIVE-THRU WINDOW BY READY ACCESS MODEL: 600 SERIES, 36" SERVICE HEIGHT WITH TRANSOM, MANUAL OPEN; ELECTRONIC RELEASE
  XX — COLOR: DEEP BRONZE
  SLIDE DIRECTION: RL = RIGHT TO LEFT
  LR = LEFT TO RIGHT

REV	DATE	DESCRIPTION	BY

DATE: .....

PREPARED BY:
AECOM Technical Services, Inc.
1255 Broad Street, Suite 201
Clifton, NJ 07013-3988
973.883.8570 fax 973.883.8501
http://www.aecom.com

PREPARED FOR: McDonald's USA, LLC
©2022 McDonald's USA, LLC
These drawings and specifications are the confidential and proprietary property of McDonald's USA, LLC and shall not be copied or reproduced without written authorization. The contract documents were prepared for use on this specific site in conjunction with its issue date and are not to be used for any other project. Any modifications to these drawings for reference or example on another project requires the services of properly licensed architects and engineers. Reproduction of the contract documents for re-use on another project is not authorized.

DRAWN BY HM | STD ISSUE DATE 2020_07 | REVIEWED BY WL | DATE ISSUED 4/25/2022 | SITE ID 013-0222 | SITE ADDRESS 15101 THATCHER LANE CARMEL, IN

TITLE: 2022 STANDARD BUILDING – BB20 45114-WOOD/WOOD
DESCRIPTION: WOOD BEARING WALLS W/4" BRICK EXTERIOR FINISH & CI WOOD ROOF TRUSS FRAMING ACM, ALPOLIC/ BRICK EXTERIOR FINISH

SHEET NO. 13-0222.00.0 **A2.0** ELEVATIONS

PROJECT No. 60668526 Task: 013-0222

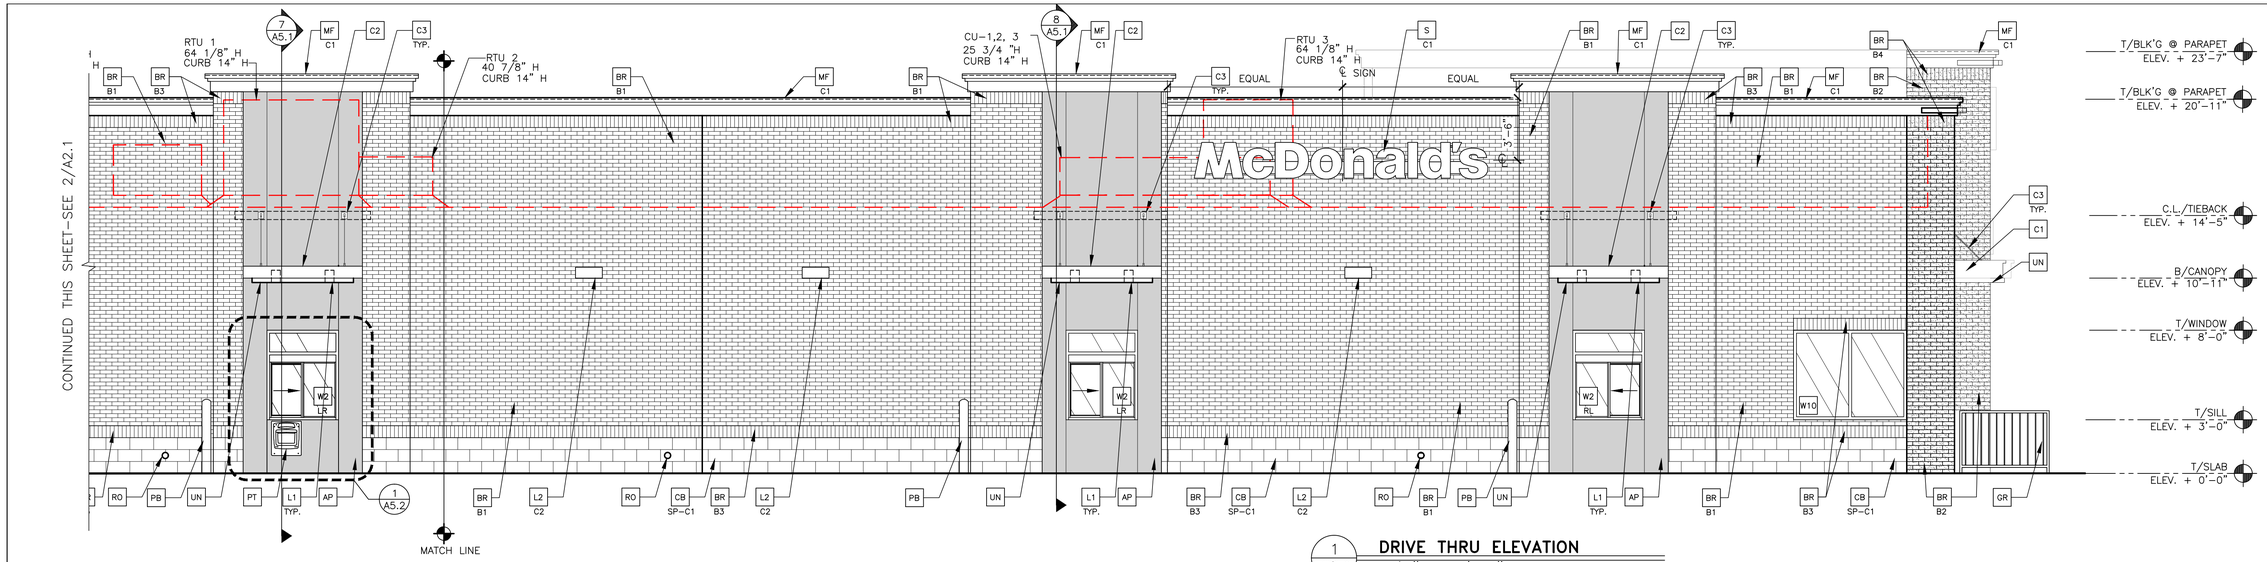

1 A2.1 **DRIVE THRU ELEVATION**
1/4" = 1'-0"

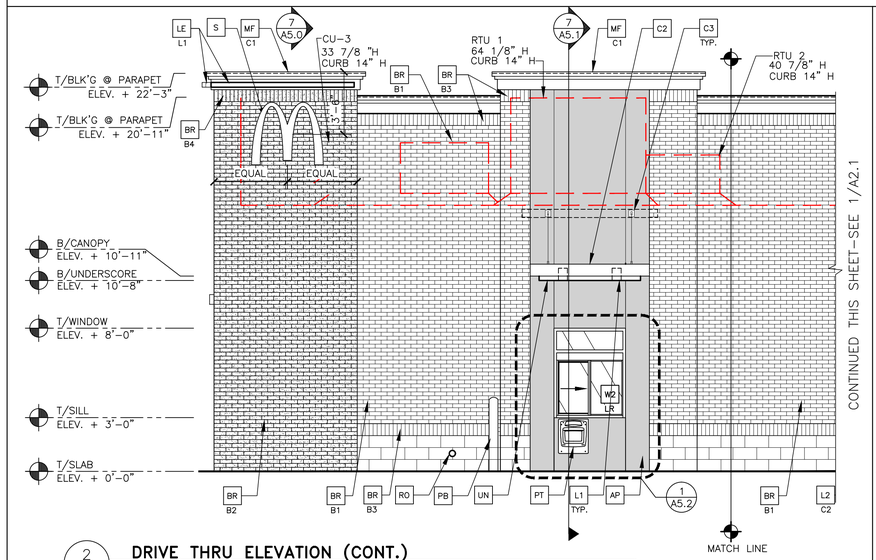

2 A2.1 **DRIVE THRU ELEVATION (CONT.)**
1/4" = 1'-0"

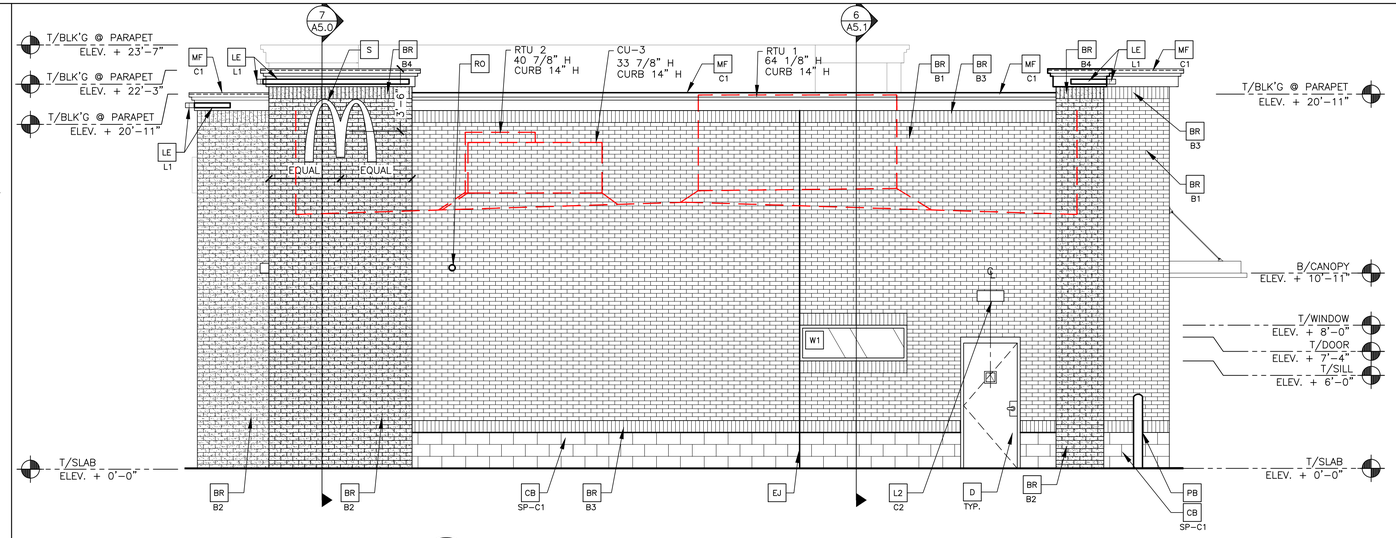

3 A2.1 **REAR ELEVATION**
1/4" = 1'-0"

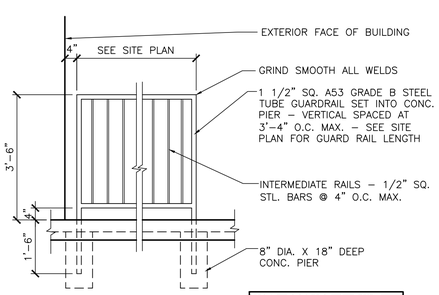

NOTE: PREPARE & PAINT METAL RAIL PER SPECIFICATIONS

4 A2.1 **GUARD RAIL DETAIL**
1/2"=1'-0"

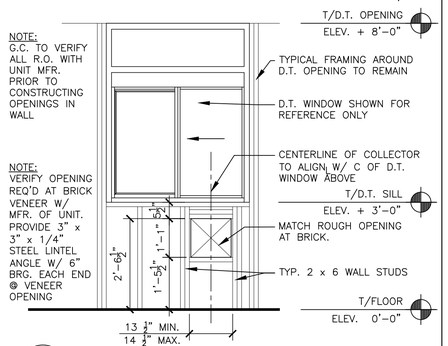

5 A2.1 **(RMHC) COIN COLLECTOR @ FRAMED WALL**
1/2" = 1'-0" INTERIOR ELEVATON

6 A2.1 **DETAIL NOT USED**
–

KEY NOTES:

- AP — ALPOLIC METAL PANEL (COLOR: RAL 7022)
- BM — BREAK METAL PANEL COLOR: RAL 7022
- BR — MODULAR FACE BRICK
  - B1 — COLOR:
    - B1 = "MEDIUM IRONSPOT #77" BY ENDICOTT
    - B2 = "EXECUTIVE IRONSPOT" BY ENDICOTT
    - B3 = "MEDIUM IRONSPOT #77" BY ENDICOTT – SOLDIER BRICK
    - B4 = "EXECUTIVE IRONSPOT" BY ENDICOTT – SOLDIER BRICK
  - MORTOR: SM300 LIGHT BUFF BY SPEC MIX
- CB — SPLIT FACE CMU
  - SP C1 — COLOR: SCHEME DESERT
    - C1 = BLACK OAK BY NORTHFIELD OR EQUAL
    - SP = SPILT FACE CONCRETE BLOCK
- C1 — ALUMINUM CANOPY SYSTEM W/FASCIA COLOR: WHITE
- C2 — ALUMINUM CANOPY SYSTEM COLOR: RAL 7022
- C3 — ALUMINUM CANOPY TIEBACK COLOR: RAL 7022 GC TO PROVIDE CONTINUOUS BLOCKING ON WALL BEHIND TIEBACKS
- CJ — CONTROL JOINT
  - 1 — TYPE: 1 = ALPOLIC METAL PANEL
- D — HOLLOW METAL DOOR PAINT: "1469 EAGLE ROCK" BY BENJAMIN MOORE
- DE — DECAL BY GRAPHICS SUPPLIER SURFACE APPLIED, FIELD INSTALLED, PRE CUT, PRE SPACED. SUPPLIERS:
  - VOMELA (865) 330-7337, ann.bowen@vomela.com
  - GFX INTERNATIONAL (847) 543-4600, mcdonaldsdecor@gfxi.com
- DS — DOWNSPOUT PAINT TO MATCH SURROUNDING MATERIAL. CONNECT TO STORM LINE REFER PLUMBING & CIVIL
- FB — FILL BOX
  - CO2 — CO2 = BULK CO2 FILL BOX (EQPM SCHEDULE ITEM 49.00)
  - BO = BULK OIL FILL BOX (EQPM SCHEDULE ITEM 700.18)
- GR — GUARD RAIL –SEE SITE PLAN FOR EXACT LOCATION AND LENGTHSEE 4/A2.1 FOR DETAILS PAINT: "IRON ORE" SW 7069 BY SHERWIN WILLIAMS
- L1 — RECESSED DOWN LIGHT FIXTURE – SEE ELECTRICAL COLOR: GOLD
- L2 — RADIAL SCONCE LIGHT FIXTURE – SEE ELECTRICAL
  - C1 — COLOR:
    - C1= NOT USED
    - C2= PLATINUM SILVER
- LE — ACCENT LIGHTING – SEE ELECTRICAL
  - L1 — LED LIGHT:
    - L1 = SLIM LED (DOWN ONLY)
    - L2 = INTEGRAL CANOPY FIXTURE
- MF — PRE-FAB CUSTOM METAL FASCIA
  - C1 — COLOR: C1= "1469 EAGLE ROCK" BY BENJAMIN MOORE
- PB — PIPE BOLLARD – PAINTED YELLOW
- PT — (RMHC) COIN COLLECTOR UNIT: APERTURE WPT, #DTA2013 CALL 1-877-766-7642 TO ORDER
- RO — ROOF DRAIN OVERFLOW PIPE PAINT TO MATCH SURROUNDING MATERIAL
- S — McDONALD'S SIGNAGE BY OTHERS – UNDER SEPARATE PERMIT.
  - C1 — COLOR:
    - C1= WEATHERED ZINC RACEWAY
    - C2= RAL 7022 RACEWAY
- ST — CO2 STROBE/ALARM. SEE MECHANICAL DRAWINGS FOR SPECIFICATION.
- UN — METAL UNDERSCORE COLOR: GOLD
- Wx — EXTERIOR WINDOW ASSEMBLY – TEMPERED GLASS COLOR: DARK BRONZE – SEE ASSEMBLY NOTES ON 4/A5.0 & FRAME TYPES ON SHEET A6.0
- W2 — DRIVE-THRU WINDOW BY READY ACCESS MODEL: 600 SERIES, 36" SERVICE HEIGHT WITH TRANSOM, MANUAL OPEN; ELECTRONIC RELEASE COLOR: DEEP BRONZE
  - XX — SLIDE DIRECTION: RL = RIGHT TO LEFT; LR = LEFT TO RIGHT

REV	DATE	DESCRIPTION	BY

DATE: .....

PREPARED BY:
AECOM
Technical Services, Inc.
1255 Broad Street, Suite 201
Clifton, NJ 07013-3988
973.883.8570 fax 973.883.8501
http://www.aecom.com

PREPARED FOR:
McDonald's USA, LLC

©2022 McDonald's USA, LLC
These drawings and specifications are the confidential and proprietary property of McDonald's USA, LLC and shall not be copied or reproduced without written authorization. The contract documents were prepared for use on this specific site in conjunction with its issue date and are to be used only for that purpose and at that location. Modifications to these drawings for reference or example on another project requires the services of properly licensed architects and engineers. Reproduction of the contract documents for reuse on another project is not authorized.

DRAWN BY: HM
STD ISSUE DATE: 2020_07
REVIEWED BY: WL
DATE ISSUED: 4/25/2022
CARMEL, IN

TITLE: 2022 STANDARD BUILDING – BB20
45114-WOOD/WOOD

DESCRIPTION:
WOOD BEARING WALLS W/4" BRICK EXTERIOR FINISH & CI
WOOD ROOF TRUSS FRAMING
ACM ALPOLIC/ BRICK EXTERIOR FINISH

SITE ID: 013-0222
SITE ADDRESS: 15101 THATCHER LANE

SHEET NO. 13-0222.00.0
A2.1
ELEVATIONS

PROJECT No. 60668526 Task: 013-0222