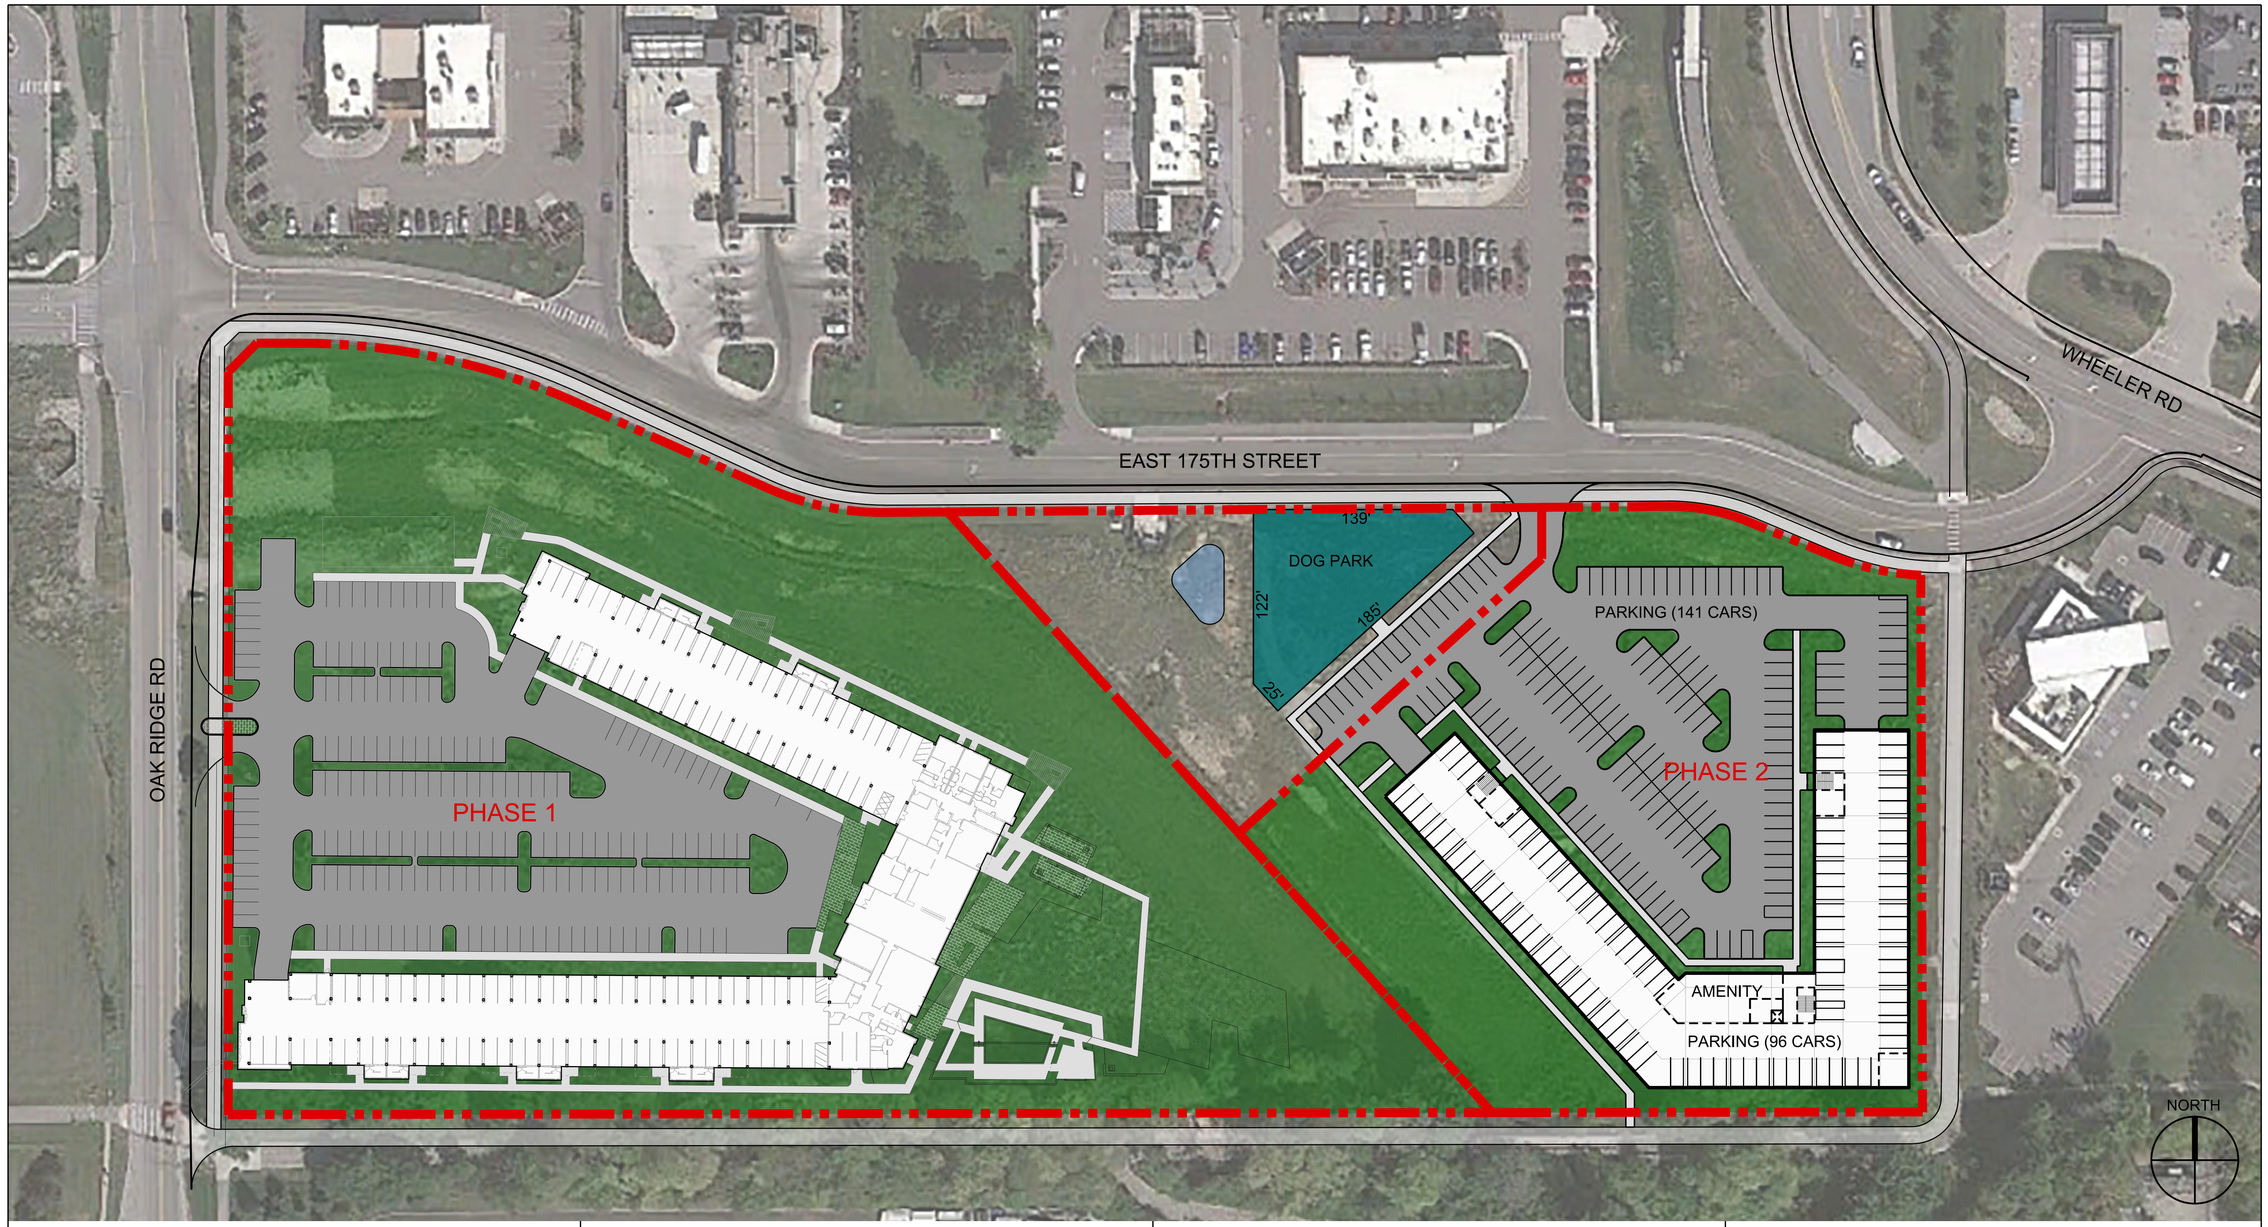

PROJECT INFORMATION

PHASE 1	**223 UNITS**
PHASE 2	**152 UNITS**
TOTAL	**375 UNITS**

LOCATION MAP

HOLLADAY PROPERTIES
Building Solutions Since 1952
231 S College Ave
Indianapolis, IN 46202
317-856-9000
fax 317-856-9012

CERTIFICATION

PROJECT NAME

THE TRAILS

WESTFIELD PARK ROAD & SR 32
WESTFIELD, INDIANA

REVISIONS

SHEET TITLE
SITE PLAN

SCALE
1:50

DATE
02.06.2023

DRAWN BY
JJY

SHEET NO.