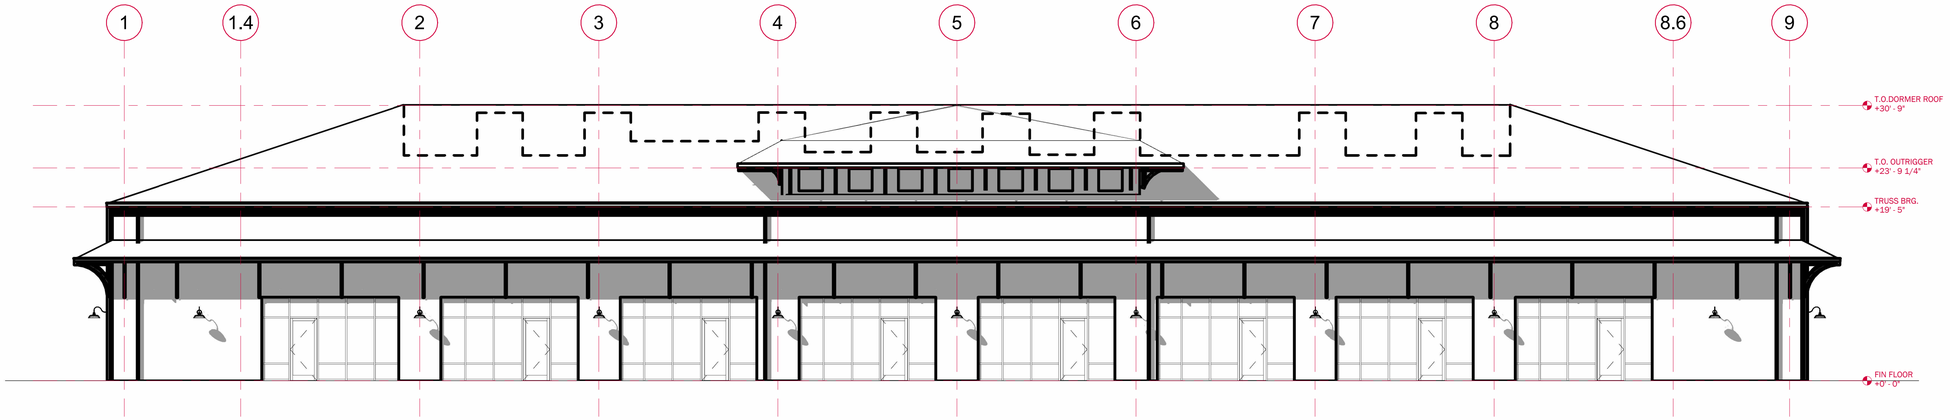

1 EAST ELEVATION - PRESENTATION

SCALE: 1/8" = 1'-0"

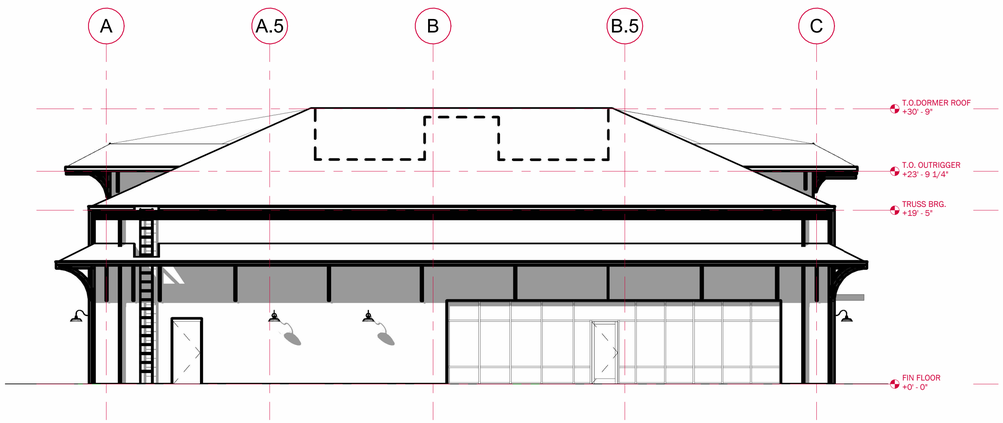

2 SOUTH ELEVATION - PRESENTATION

SCALE: 1/8" = 1'-0"

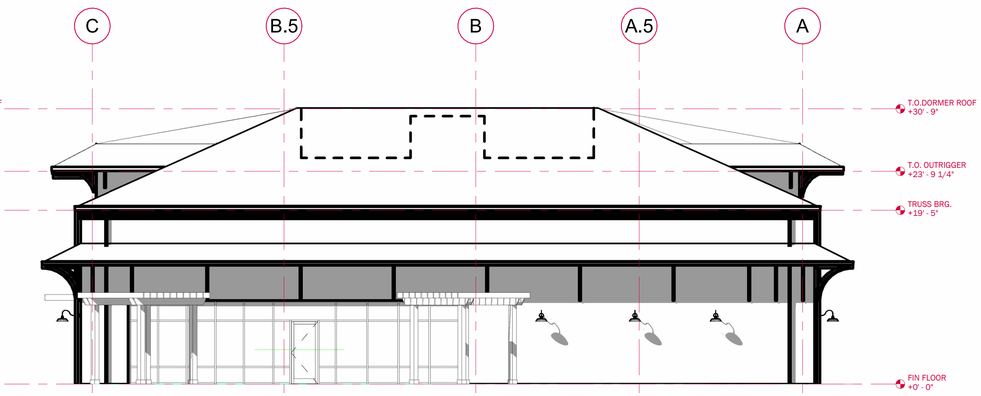

3 NORTH ELEVATION - PRESENTATION

SCALE: 1/8" = 1'-0"

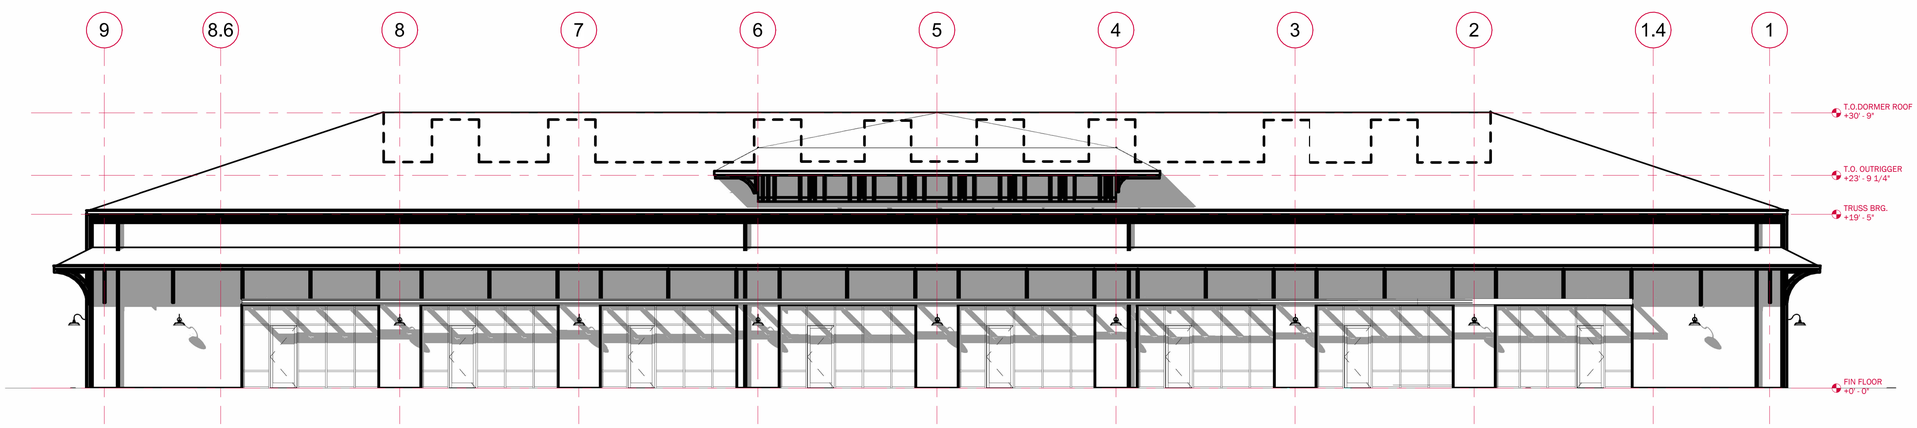

4 WEST ELEVATION - PRESENTATION

SCALE: 1/8" = 1'-0"

1 BRICK, MUTAL MATERIALS
COLOR: ASPEN, MISSION TEXTURE
RUNNING BOND, SM200 WHITE MORTAR

2 BLACK ANODIZED ALUMINUM STOREFRONT

3 ARCHITECTURAL DIMENSIONAL ASPHALT SHINGLES
COLOR: BLACK

4 KALWALL WITH STEEL SECTIONS CREATING EYEBROW
CANOPY, COLOR: BENJAMIN MOORE, DARK ENGINE

5 METAL GUTTER
COLOR: BENJAMIN MOORE, DARK ENGINE

6 TPO MEMBRANE ROOFING

7 HOLLOW METAL DOOR AND FRAME
COLOR: BENJAMIN MOORE, DARK ENGINE

8 STEEL BRACKET & DOWNSPOUT,
COLOR: BENJAMIN MOORE, DARK ENGINE

9 STEEL BRACKETS WITH DECORATIVE PANEL
COLOR: BENJAMIN MOORE, DARK ENGINE

10 ARCHITECTURAL BARN LIGHTS
COLOR: BLACK

11 PENDANT TENANT SIGNAGE

12 FIBER CEMENT PANEL WITH BATTEN AND TRIM
COLOR: WHITE