PMENT PLAN Jul 13, 2023 3:08pm by JoeyGee
and client for which it was prepared. Reuse of and improper reliance on this document without written authorization and adaptation by Kimley-Horn and Associates, Inc.
Horn and Associates, Inc. shall be without liability to Kimley-Horn and Associates, Inc.

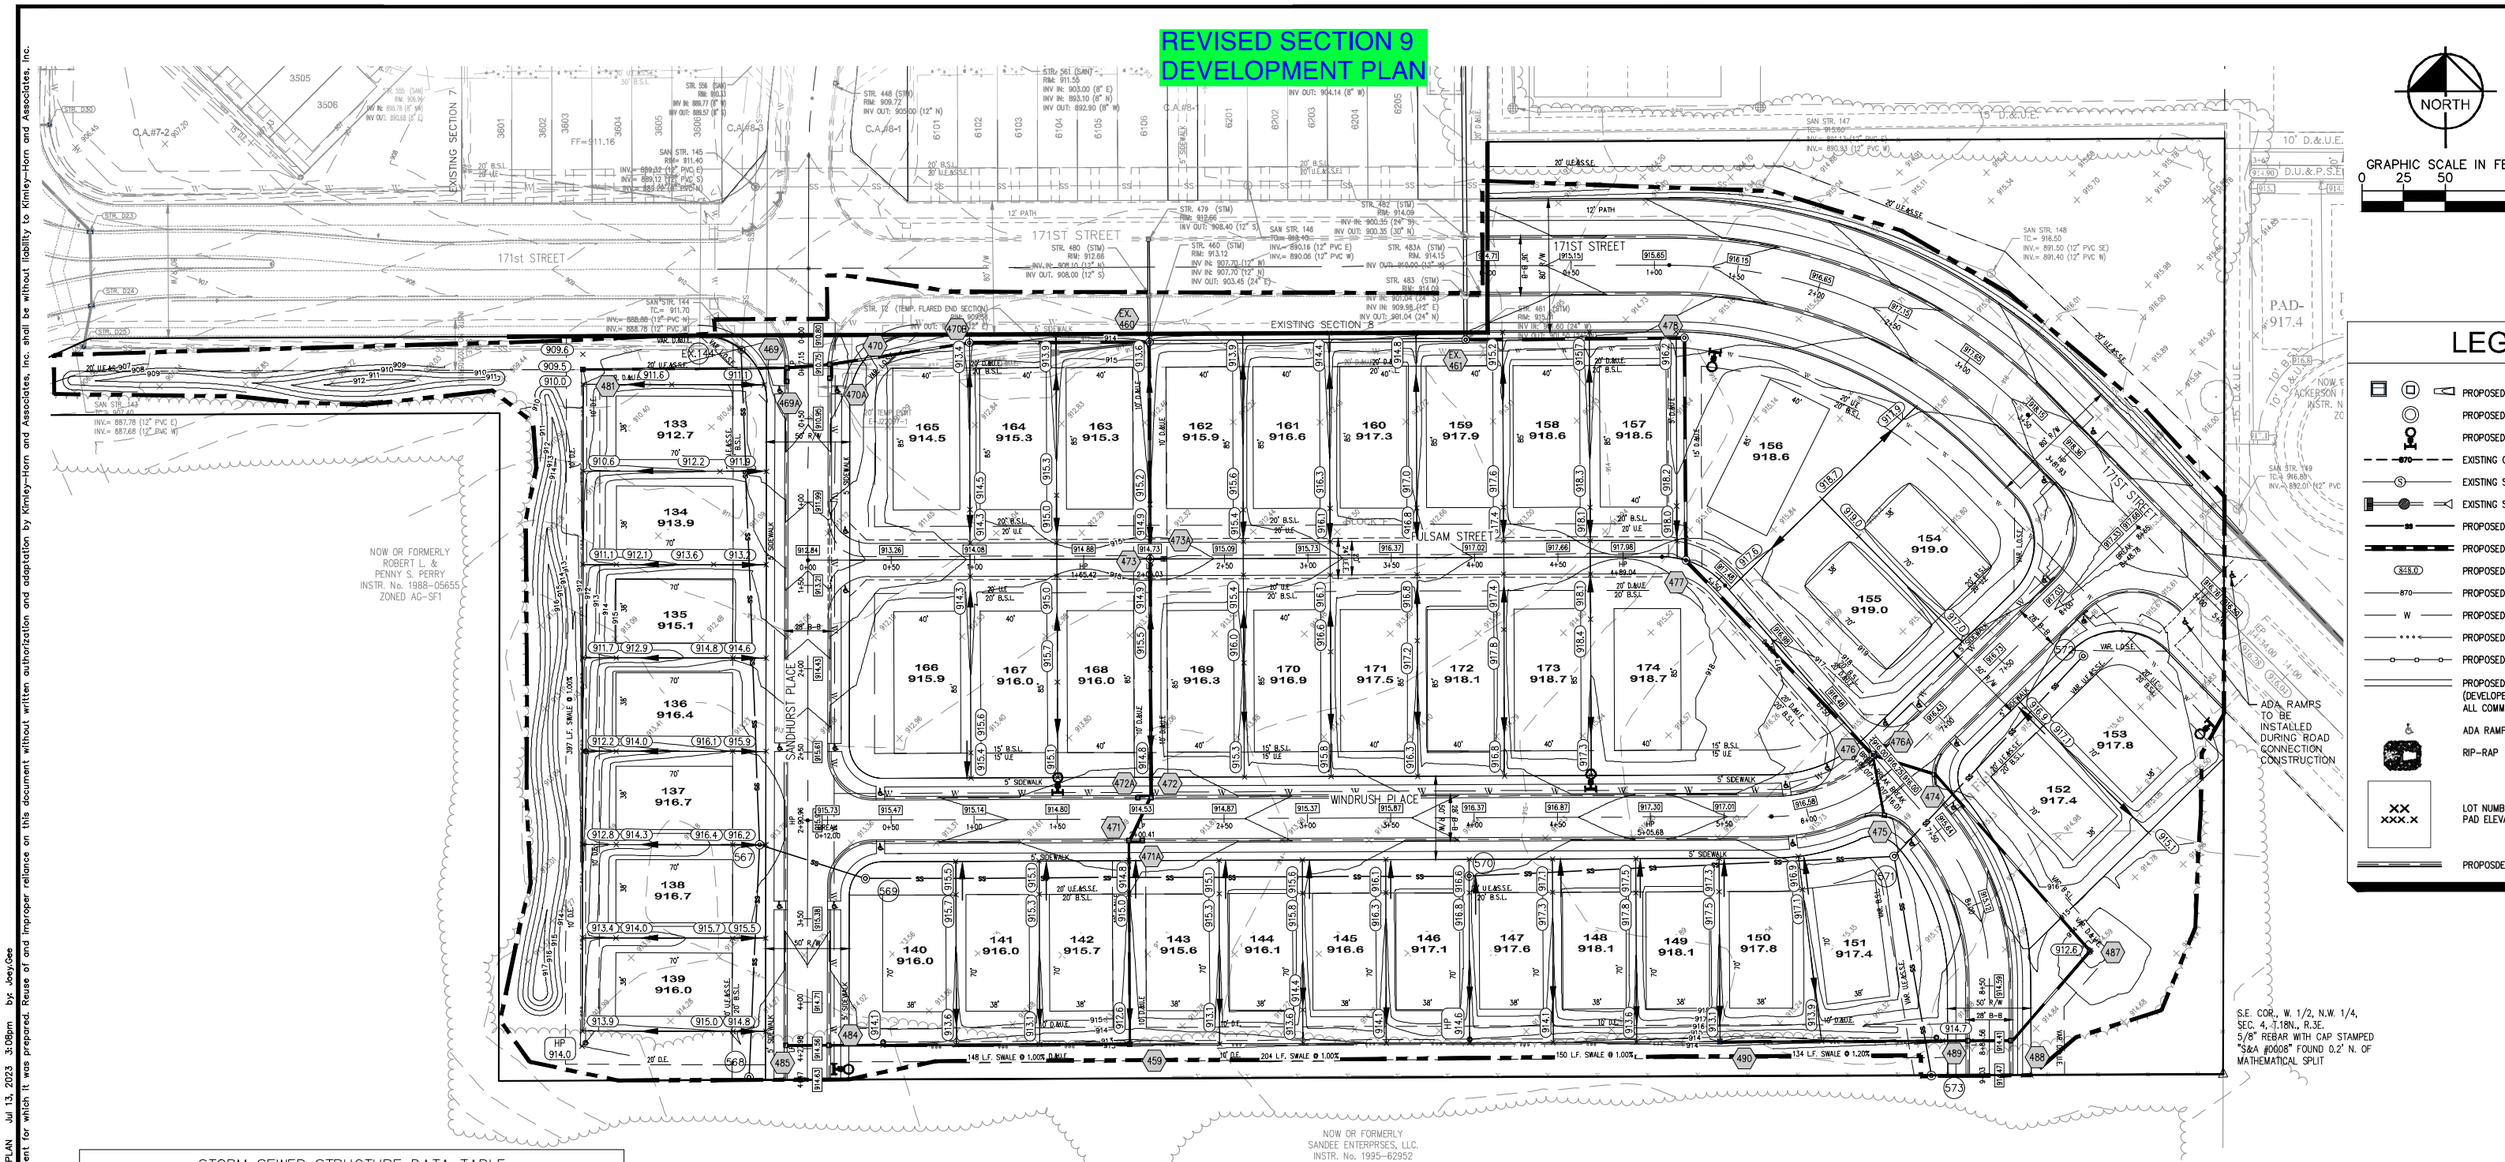

STORM SEWER STRUCTURE DATA TABLE

STR.NO.	STR. TYPE – CASTING TYPE	T.O.C.	INCOMING PIPE DATA	OUTGOING PIPE DATA