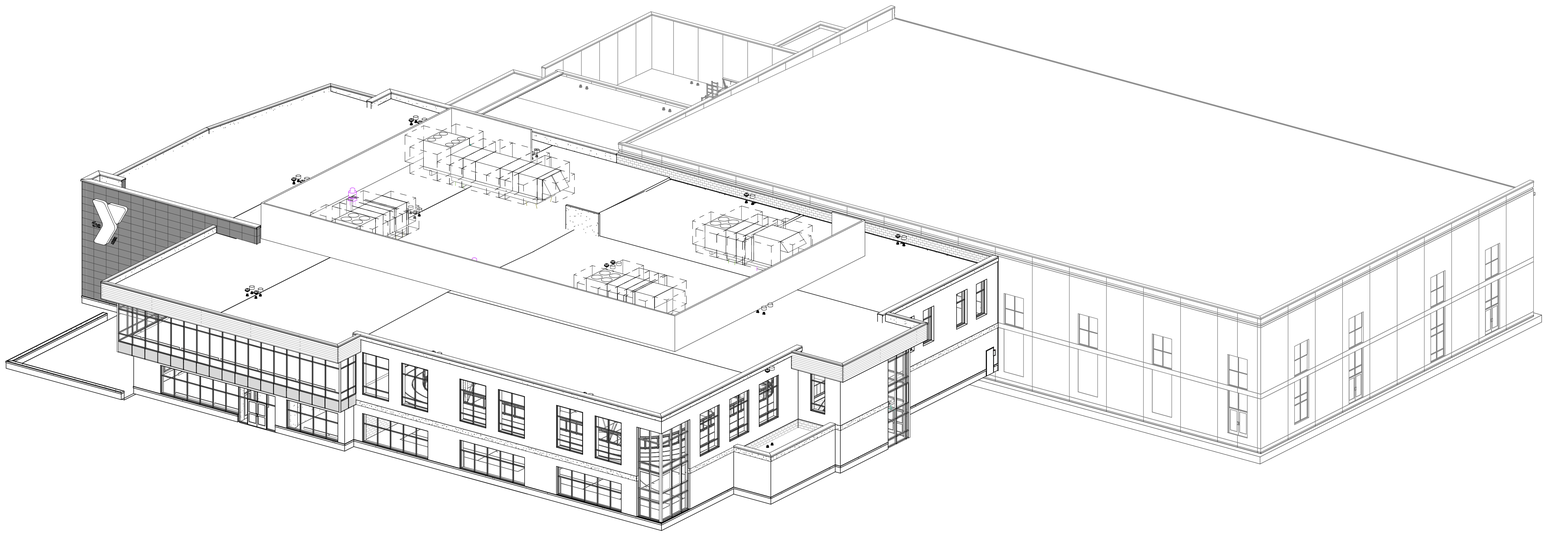

1 A320 NORTHEAST - AXON
SCALE:

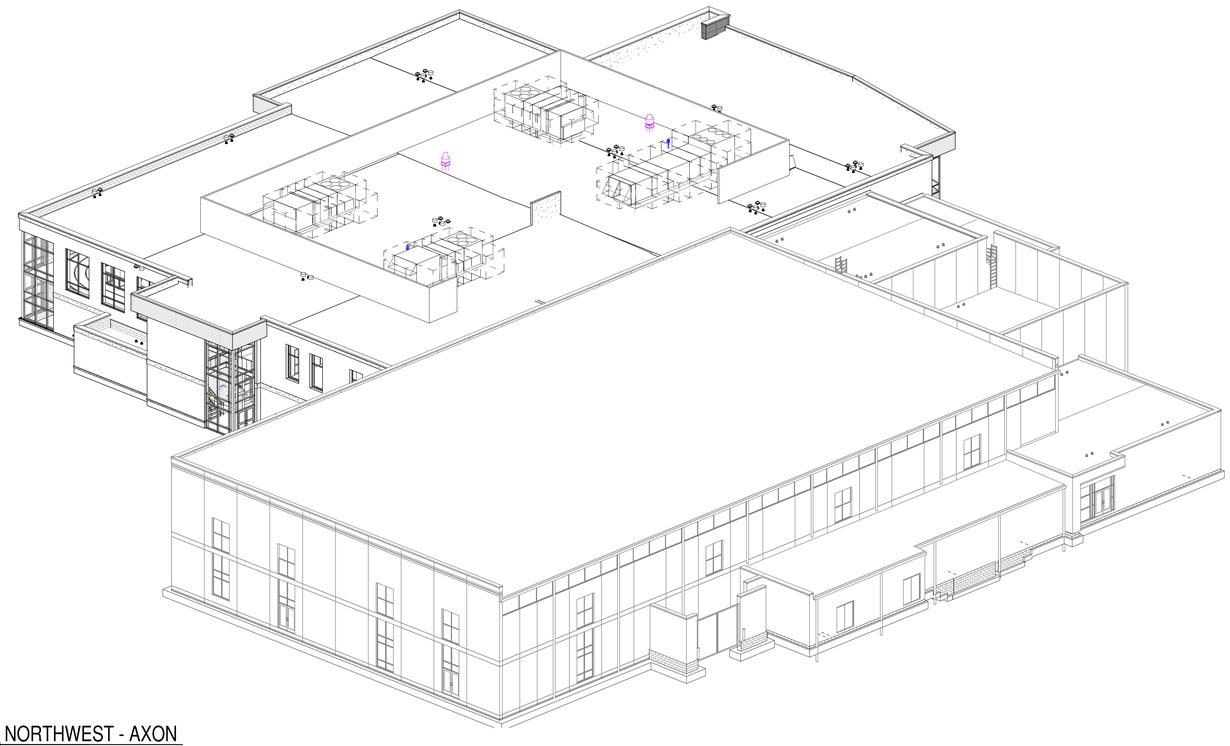

2 A320 NORTHWEST - AXON
SCALE:

the YMCA

CSO
8831 Keystone Crossing, Indianapolis, IN 46240
317.848.7800 | csoinc.net

© 2018 CSO Architects, Inc. All Rights Reserved

PROJECT:
ASCENSION ST. VINCENT YMCA - WESTFIELD INDIANA
CONSTRUCTION PROGRESS SET
851 E 181st St, Westfield, IN 46074

SCOPE DRAWINGS:
These drawings indicate the general scope of the project in terms of architectural design concept, the dimensions of the building, the major architectural elements and the type of structural, mechanical and electrical systems.
The drawings do not necessarily indicate or describe all work required for full performance and completion of the requirements of the Contract.
On the basis of the general scope indicated or described, the trade contractors shall furnish all items required for the proper execution and completion of the work.

REVISIONS:

ISSUE DATE	DRAWN BY	CHECKED BY
09/01/23	LNF	TAC

DRAWING TITLE:
OVERALL AXONOMETRIC VIEWS

CERTIFIED BY:
NOT FOR CONSTRUCTION

DRAWING NUMBER
A320

PROJECT NUMBER
19058