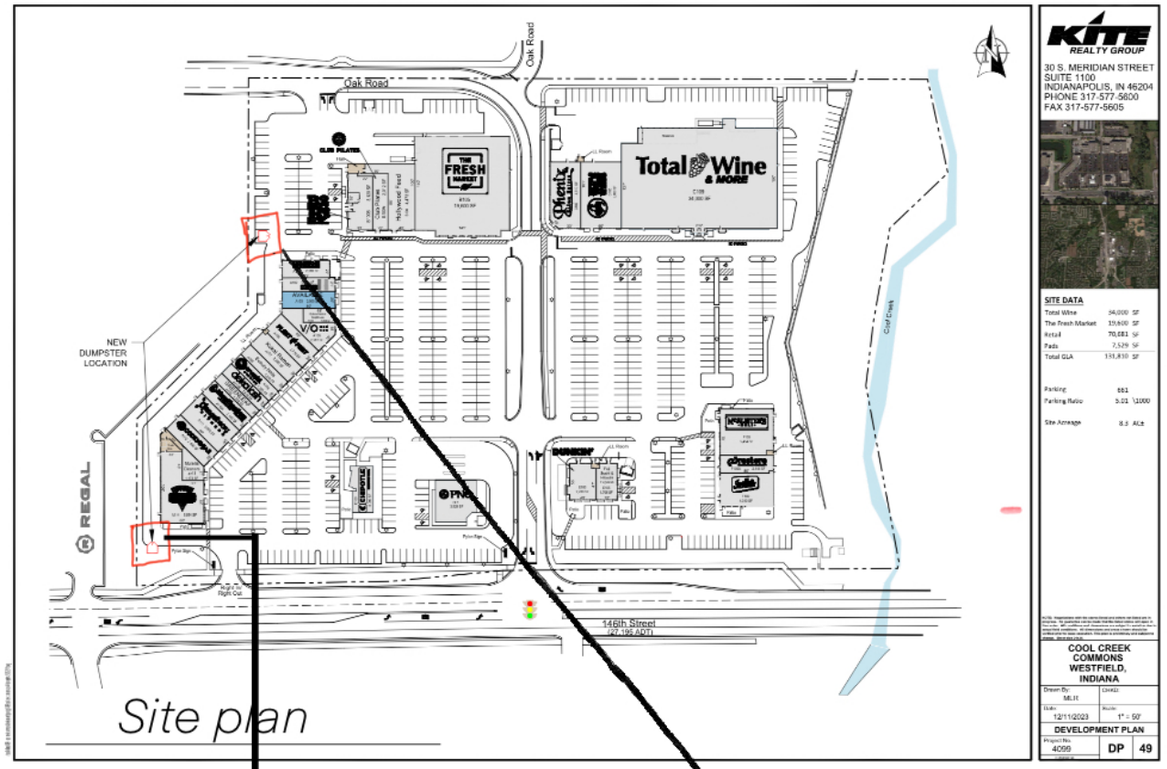

Site plan

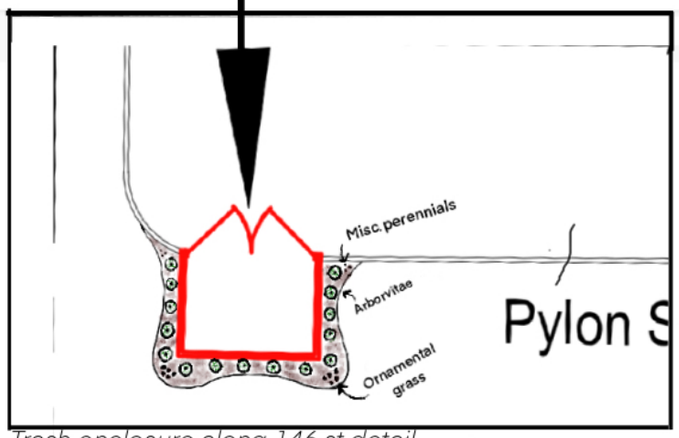

Trash enclosure along 146 st detail

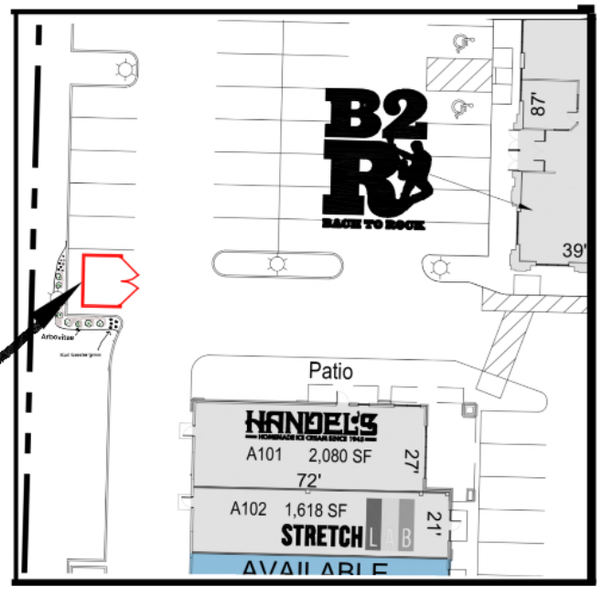

Enclosure behind Handles detail

LandCare

Recommended plants

Arborvitae

Karl Forester Grass

Yellow daylily

ATTENTION
ALL RIGHTS RESERVED. REPRODUCTION OR USE OF THIS DESIGN IN ANY FORM OR BY ANY MEANS WITHOUT WRITTEN PERMISSION OF LANDCARE, WILL BE PROSECUTED TO THE FULLEST EXTENT OF THE LAW

COOL CREEK COMMONS LANDSCAPE PLAN

REVISIONS
1.
2
3
4
5
6
7
8
9
10

Drawn By:

Approved By:

Date:

Project No.:

Scale: 1" = 10'-0"

N