STUDIO M
ARCHITECTURE & PLANNING

23006

12.13.2023

WESTFIELD
229 Mill Street

Buk's®

A000

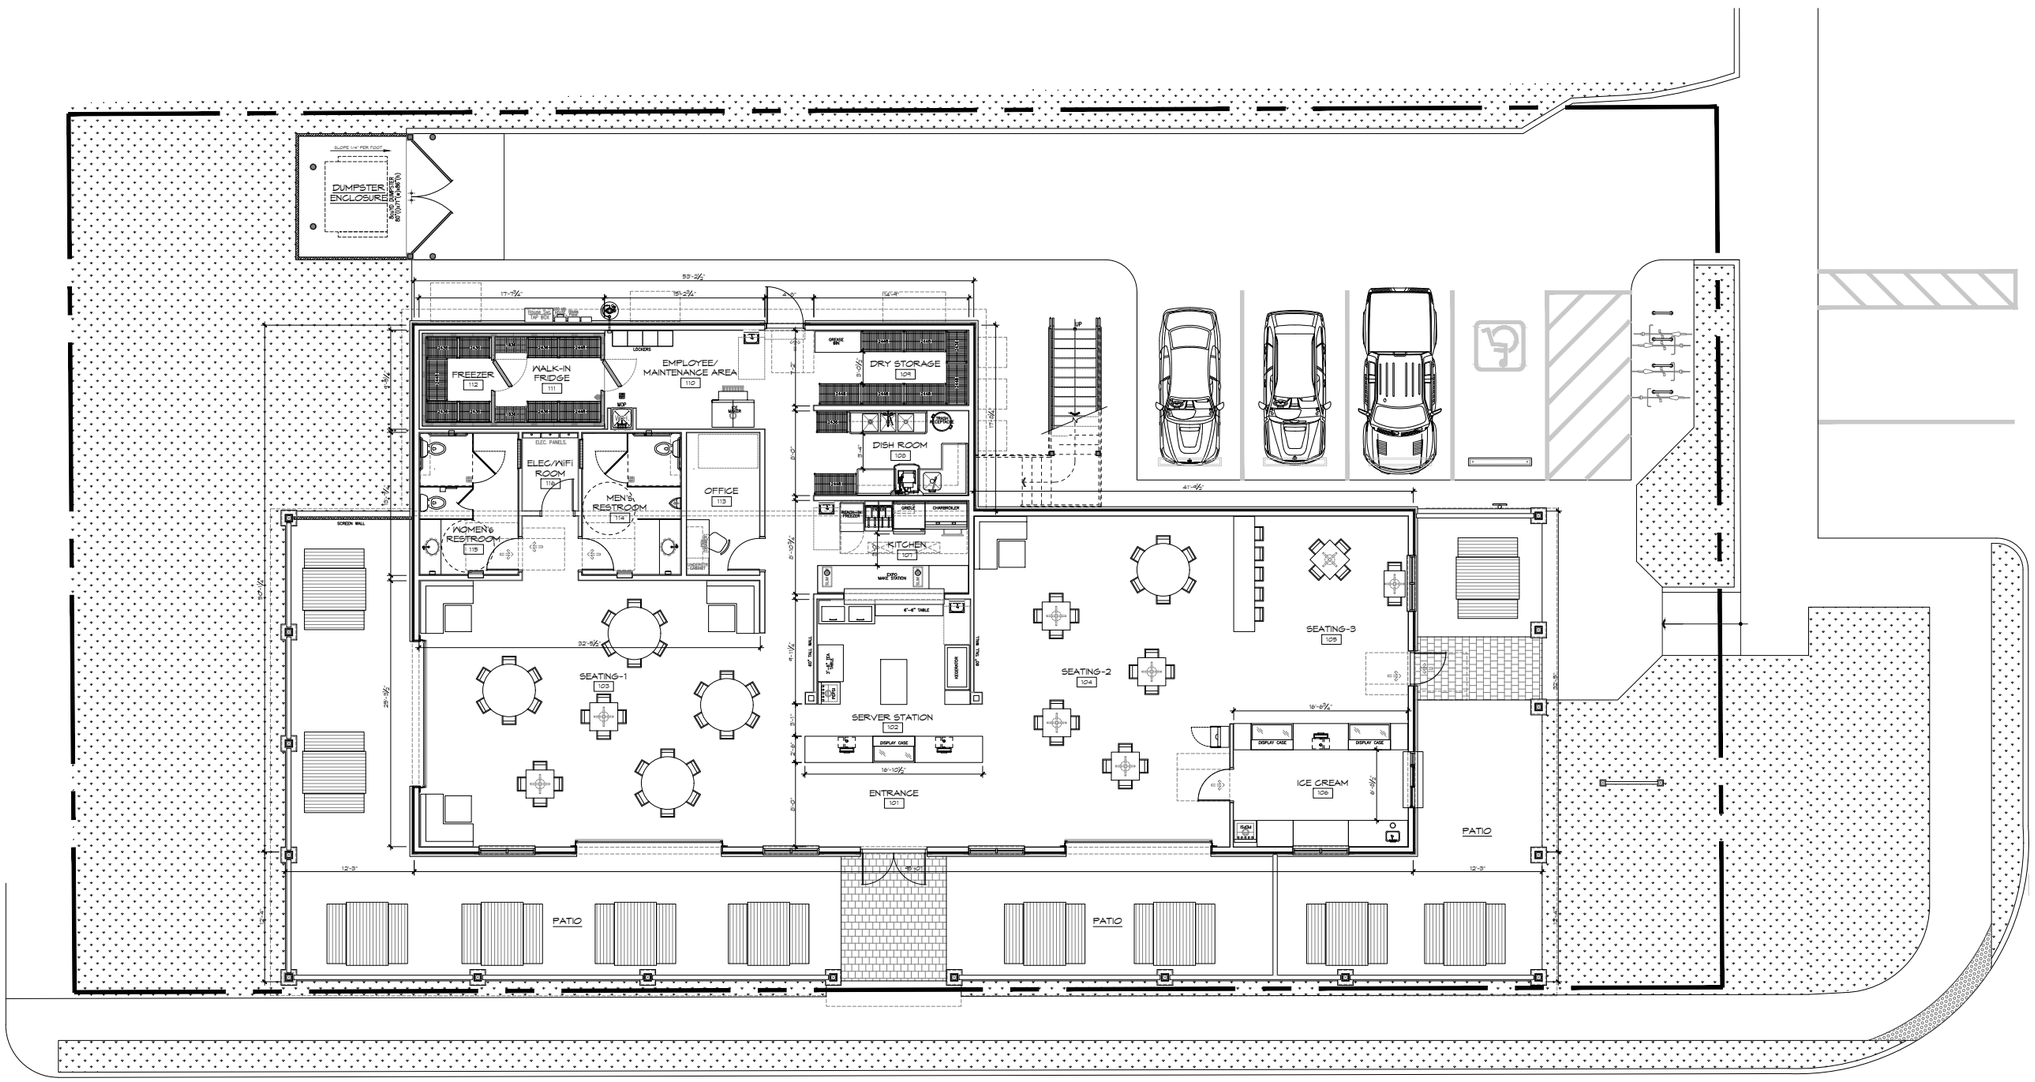

PLAN NORTH

01 FIRST FLOOR PLAN - 4,020 s.f.
SCALE: 3/16" = 1'-0"

STUDIO M
ARCHITECTURE & PLANNING

23006

12.13.2023

Bub's
WESTFIELD
229 Mill Street

A101

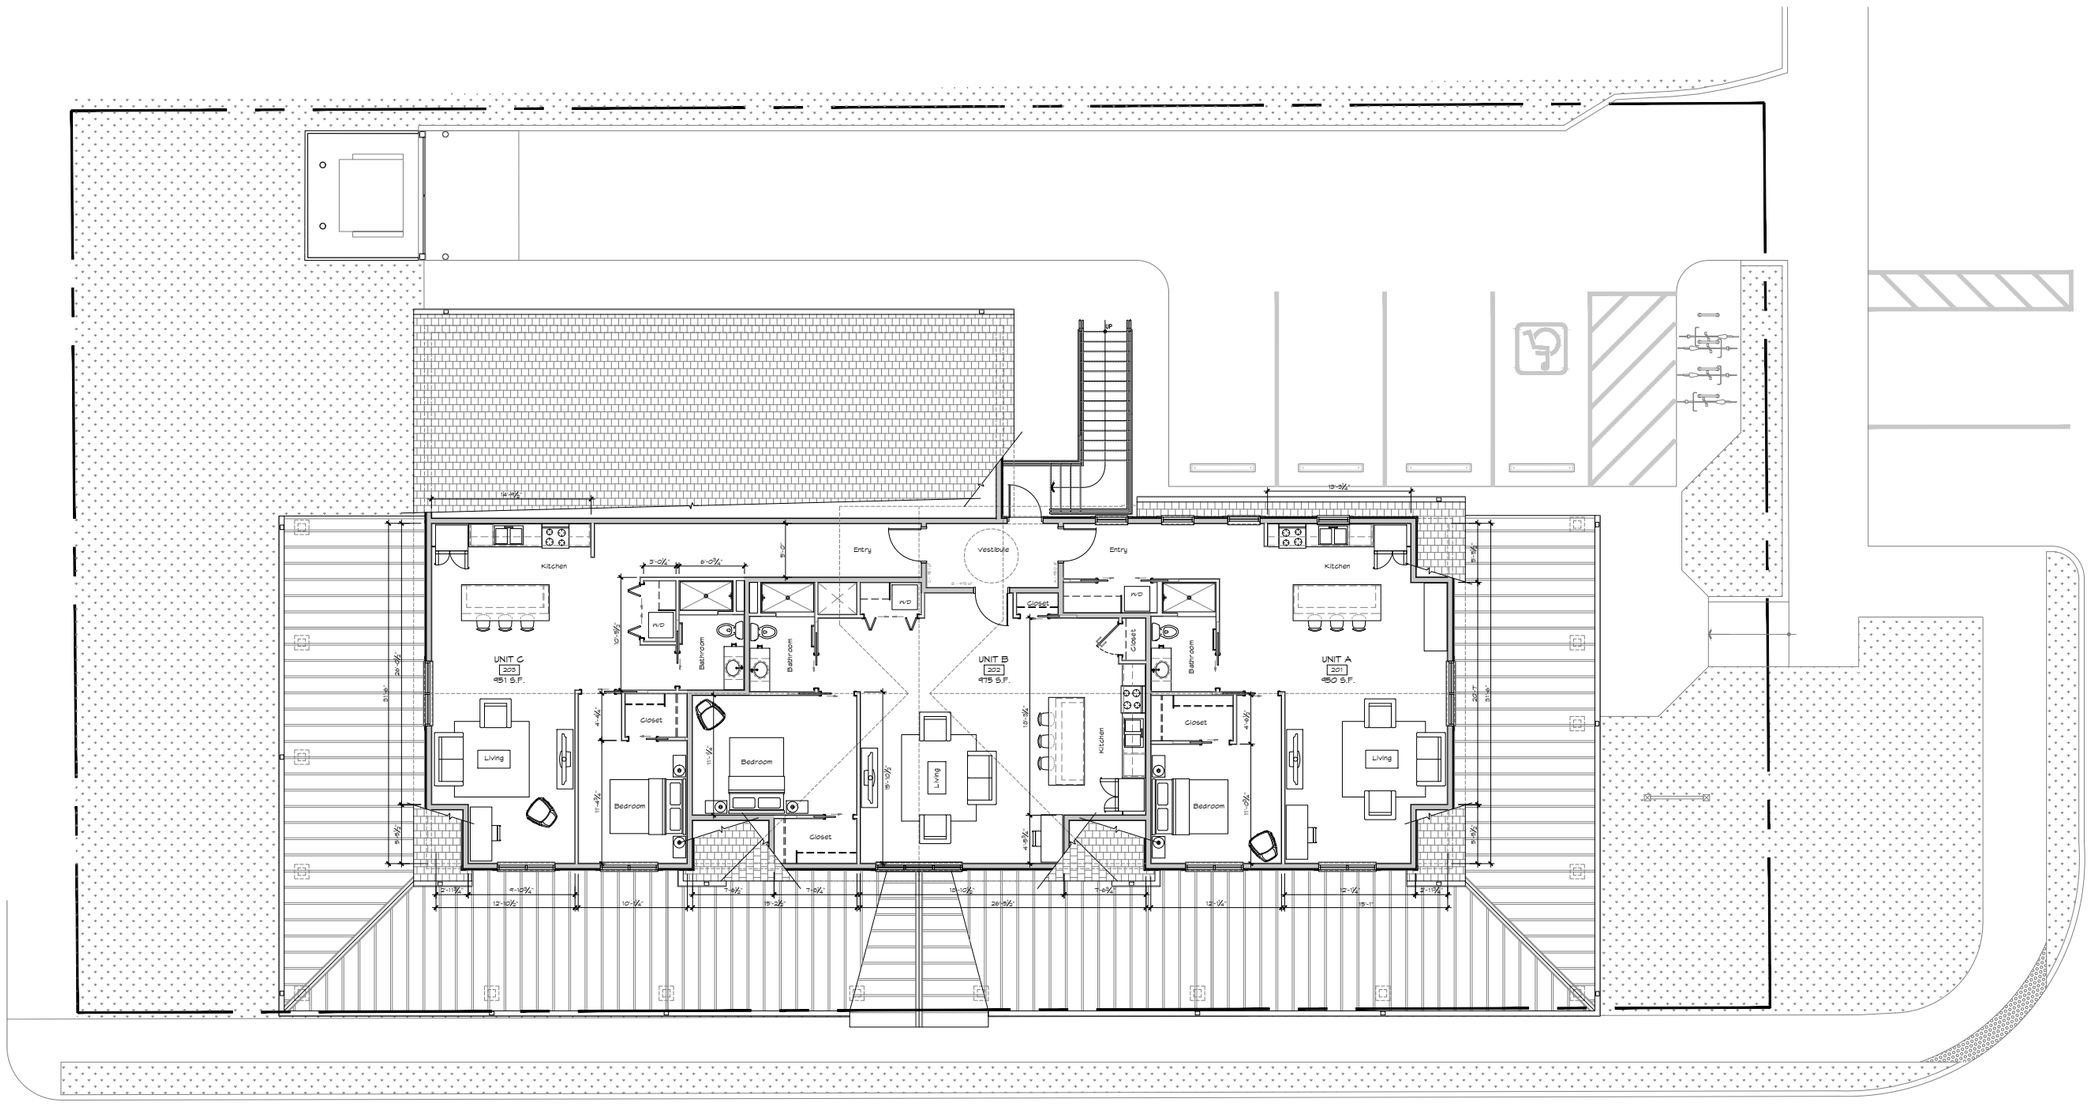

PLAN NORTH

01 SECOND FLOOR PLAN - 2,960 s.f.

SCALE: 3/16" = 1'-0"

STUDIO M ARCHITECTURE & PLANNING

23006

12.13.2023

WESTFIELD
229 Mill Street

Bub's

A102

02 EAST ELEVATION
Scale: 3/32" = 1'-0"

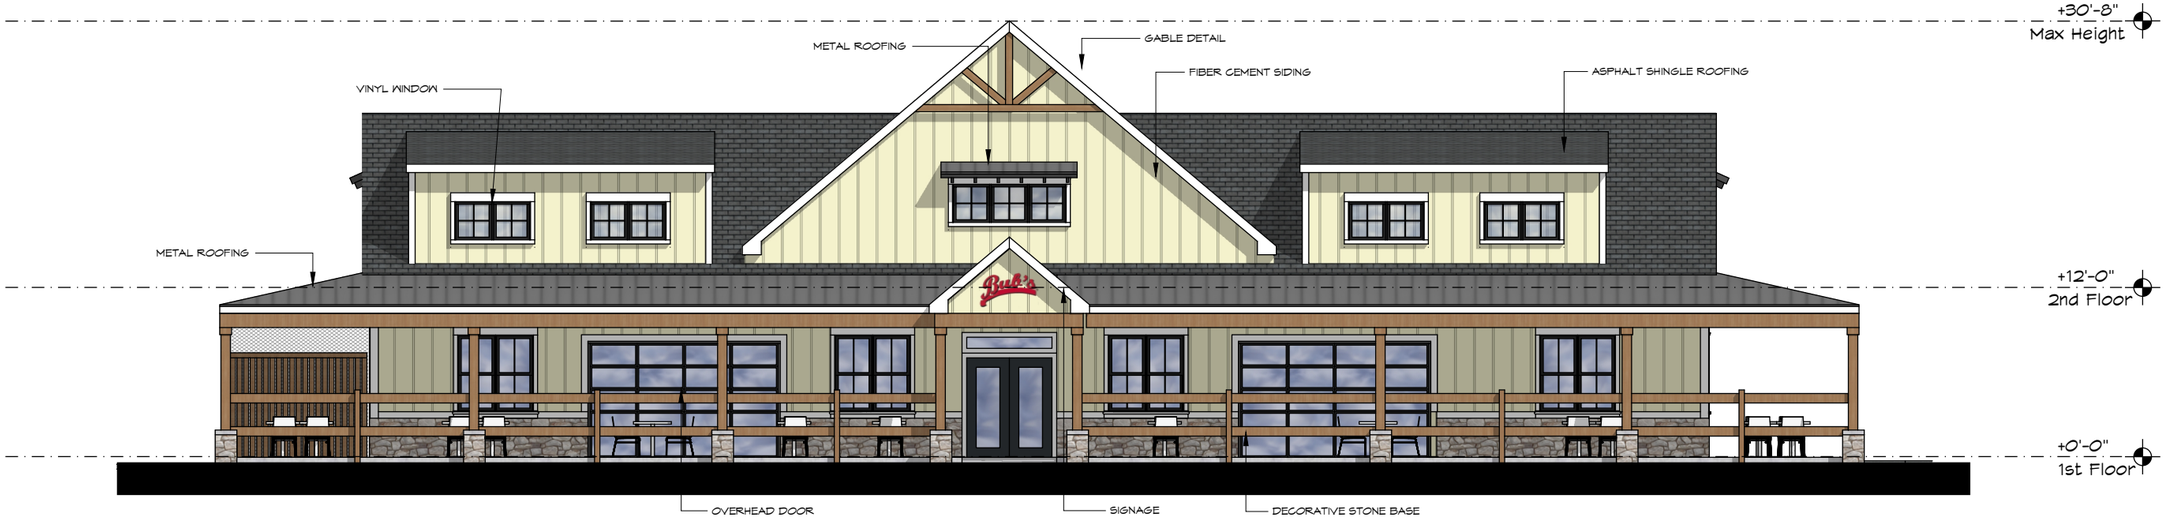

01 SOUTH (FRONT) ELEVATION
Scale: 3/32" = 1'-0"

STUDIO M
ARCHITECTURE & PLANNING

23006

12.13.2023

WESTFIELD
229 Mill Street

Bub's

A200

04 WEST ELEVATION
Scale: 3/32" = 1'-0"

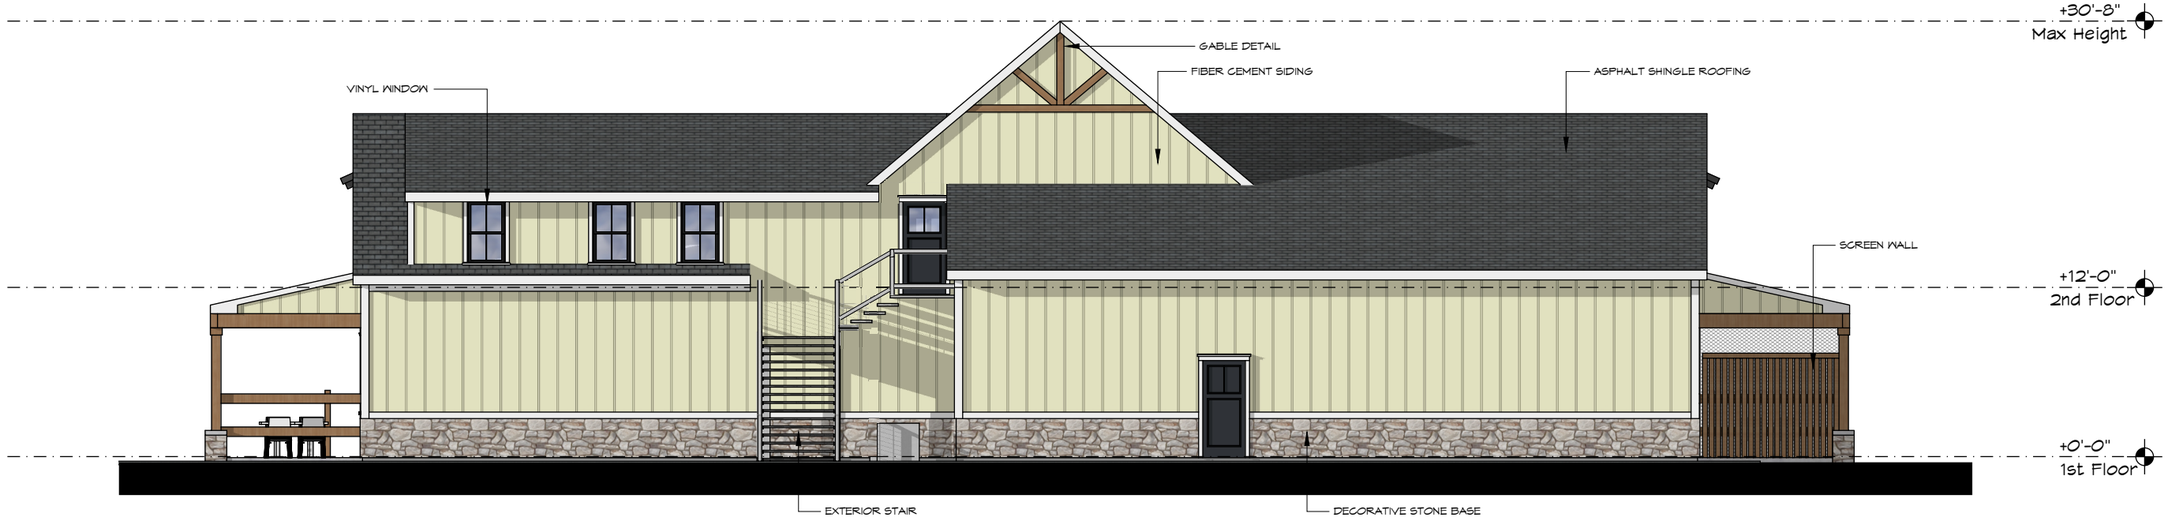

03 NORTH (BACK) ELEVATION
Scale: 3/32" = 1'-0"

STUDIO M
ARCHITECTURE & PLANNING

23006

12.13.2023

WESTFIELD
229 Mill Street

Bub's

A201