Mainstreet Health & Wellness Suites of Westfield

Mainstreet Health & Wellness Suites of Westfield

STRUCTUREPOINT

North Elevation = 5,183 sqft - 3,109 sqft is stone & 2,074 is cement siding - 60% stone

South Elevation = 5,996 sqft - 2,927 sqft is stone & 3,069 is cement siding - 48% stone

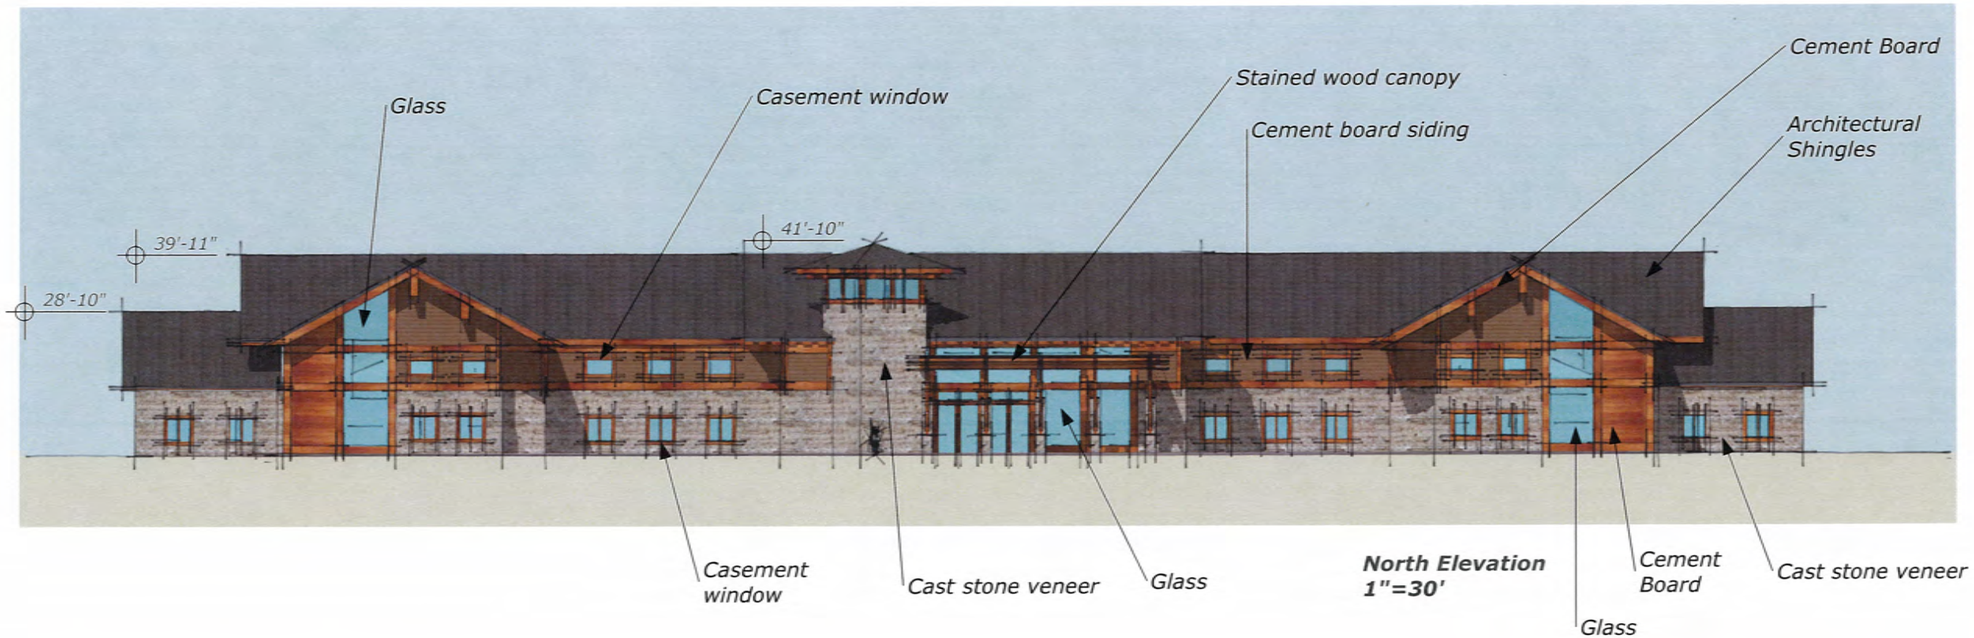

North Elevation
1"=30'

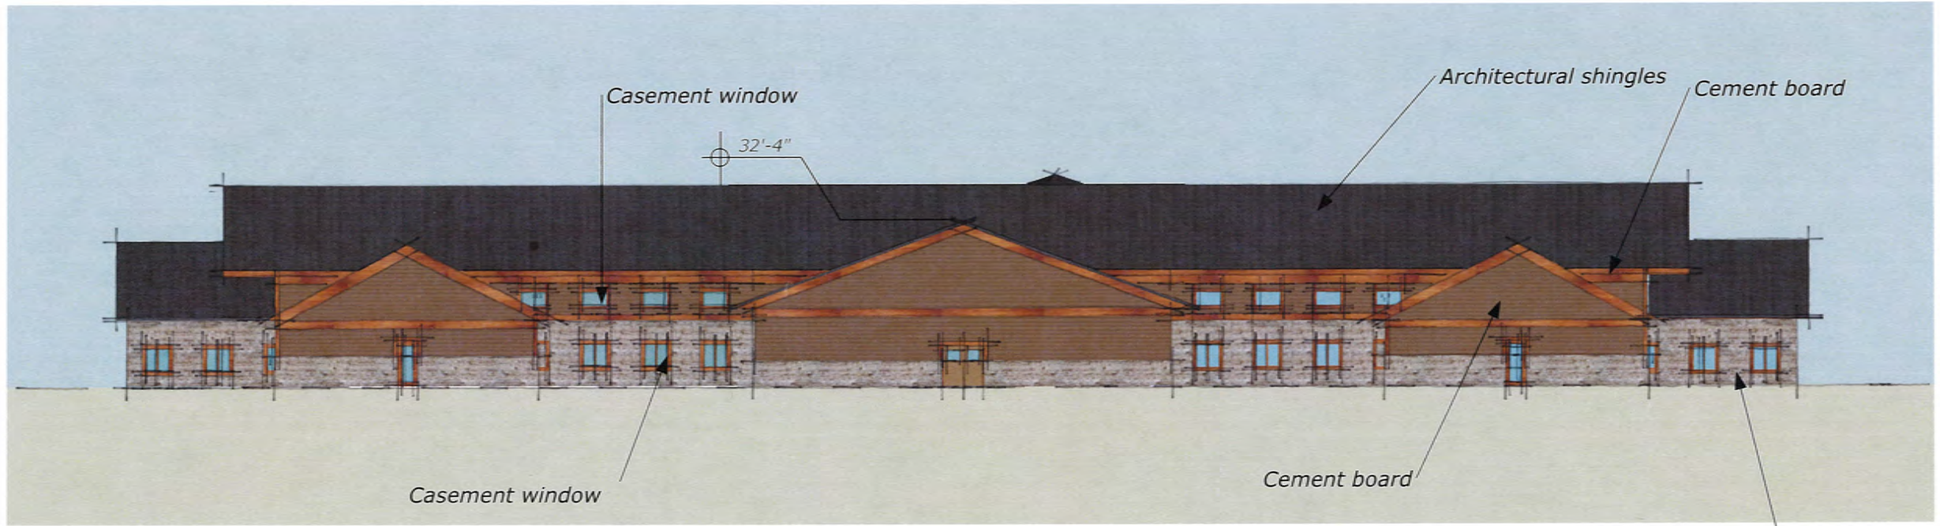

South Elevation
1"=30'

Cast Stone Alternate Option A - Brick Veneer.

American Structurepoint :: 7260 Shadeland Station:: Indianapolis, IN 46256 :: February 2, 2012::
Mainstreet Health & Wellness Suites of Westfield

West Elevation = 4,016 sqft - 2022 sqft is stone & 1,994 is cement siding - 51% stone

East Elevation = 4,016 sqft - 2022 sqft is stone & 1,994 is cement siding - 51% stone

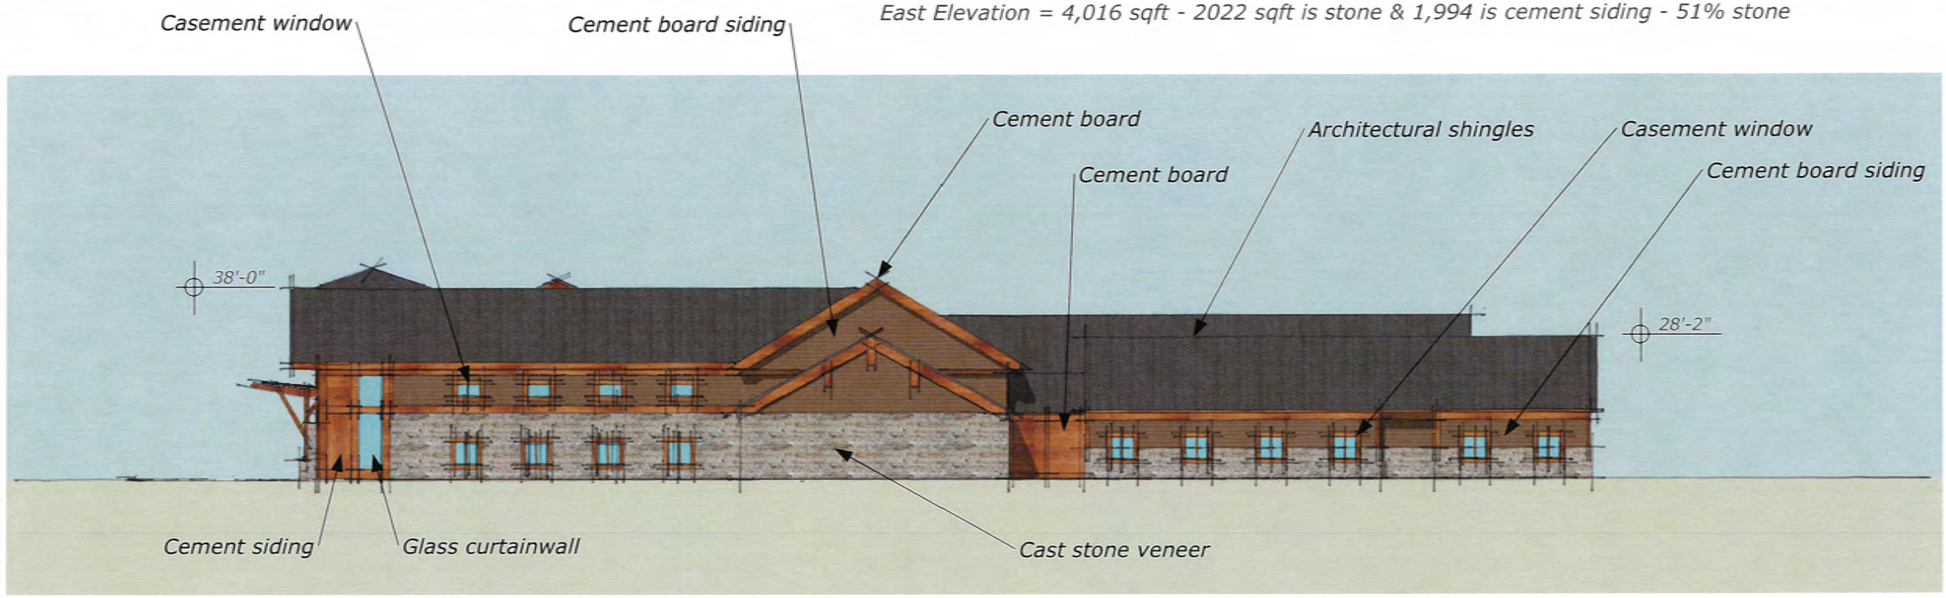

West Elevation
1"=30'

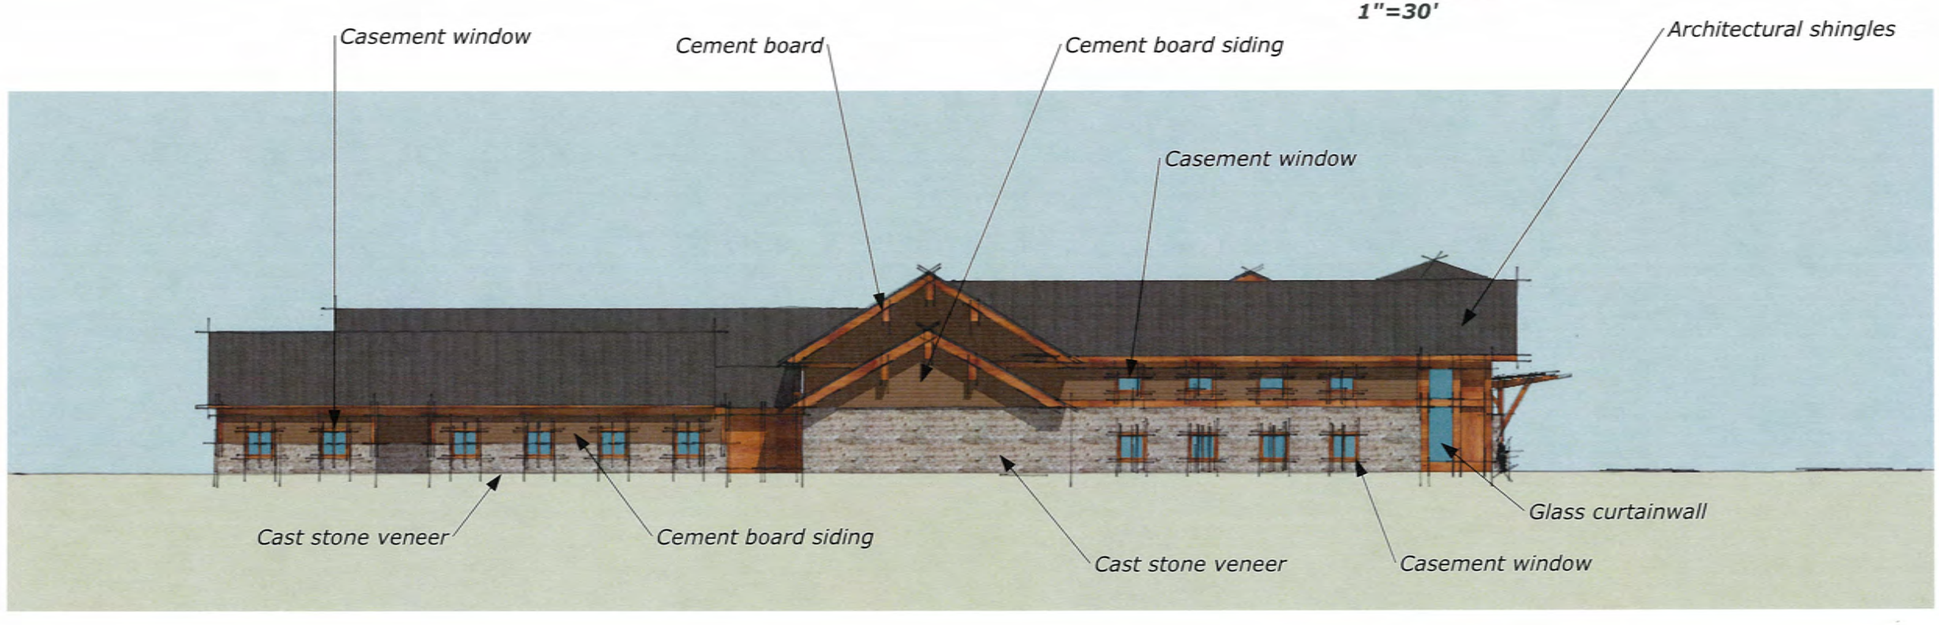

East Elevation
1"=30'

Cast Stone Alternate Option A - Brick Veneer.

AMERICAN STRUCTUREPOINT INC

American Structurepoint :: 7260 Shadeland Station:: Indianapolis, IN 46256 :: February 2, 2012::

Mainstreet Health & Wellness Suites of Westfield

Mainstreet Health & Wellness Suites of Westfield

STRUCTUREPOINT

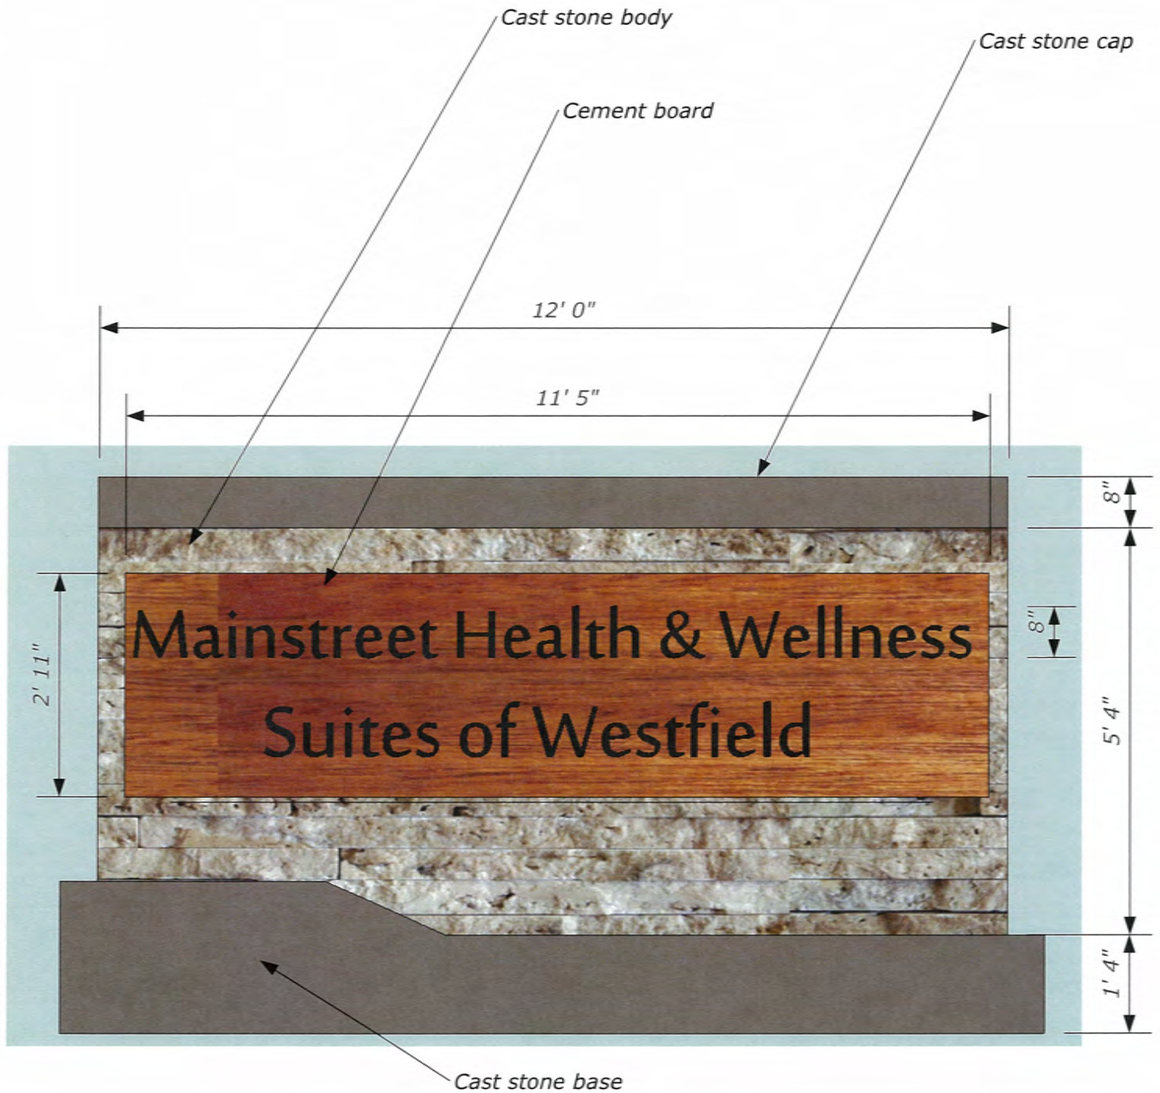

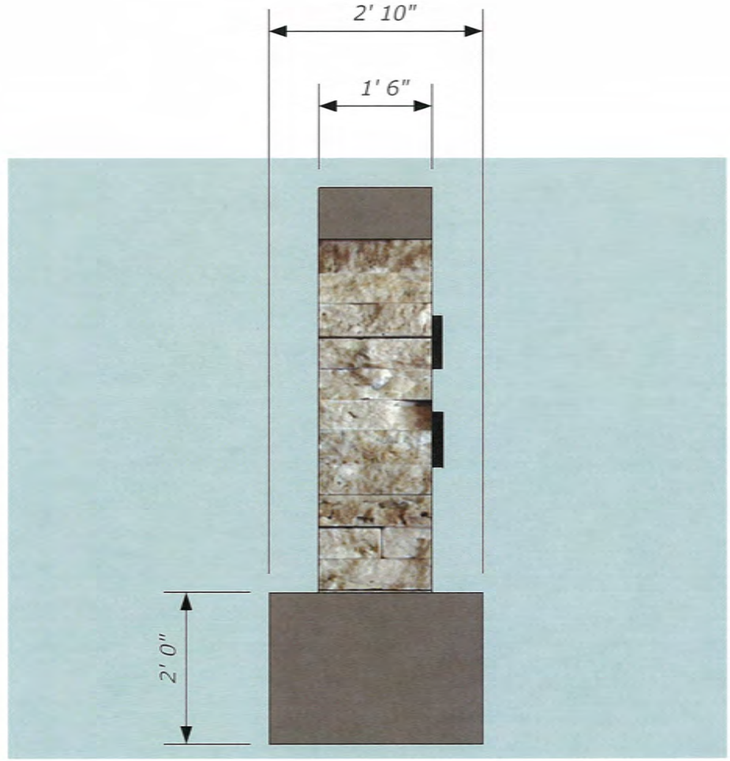

STRUCTUREPOINT

American Structurepoint :: 7260 Shadeland Station:: Indianapolis, IN 46256 :: February 2, 2012::

Mainstreet Health & Wellness Suites of Westfield