BRIDGEWATER APARTMENTS

PROPOSED CONCRETE WALK

PROPOSED PAVERS (COLOR TO BE DETERMINED)
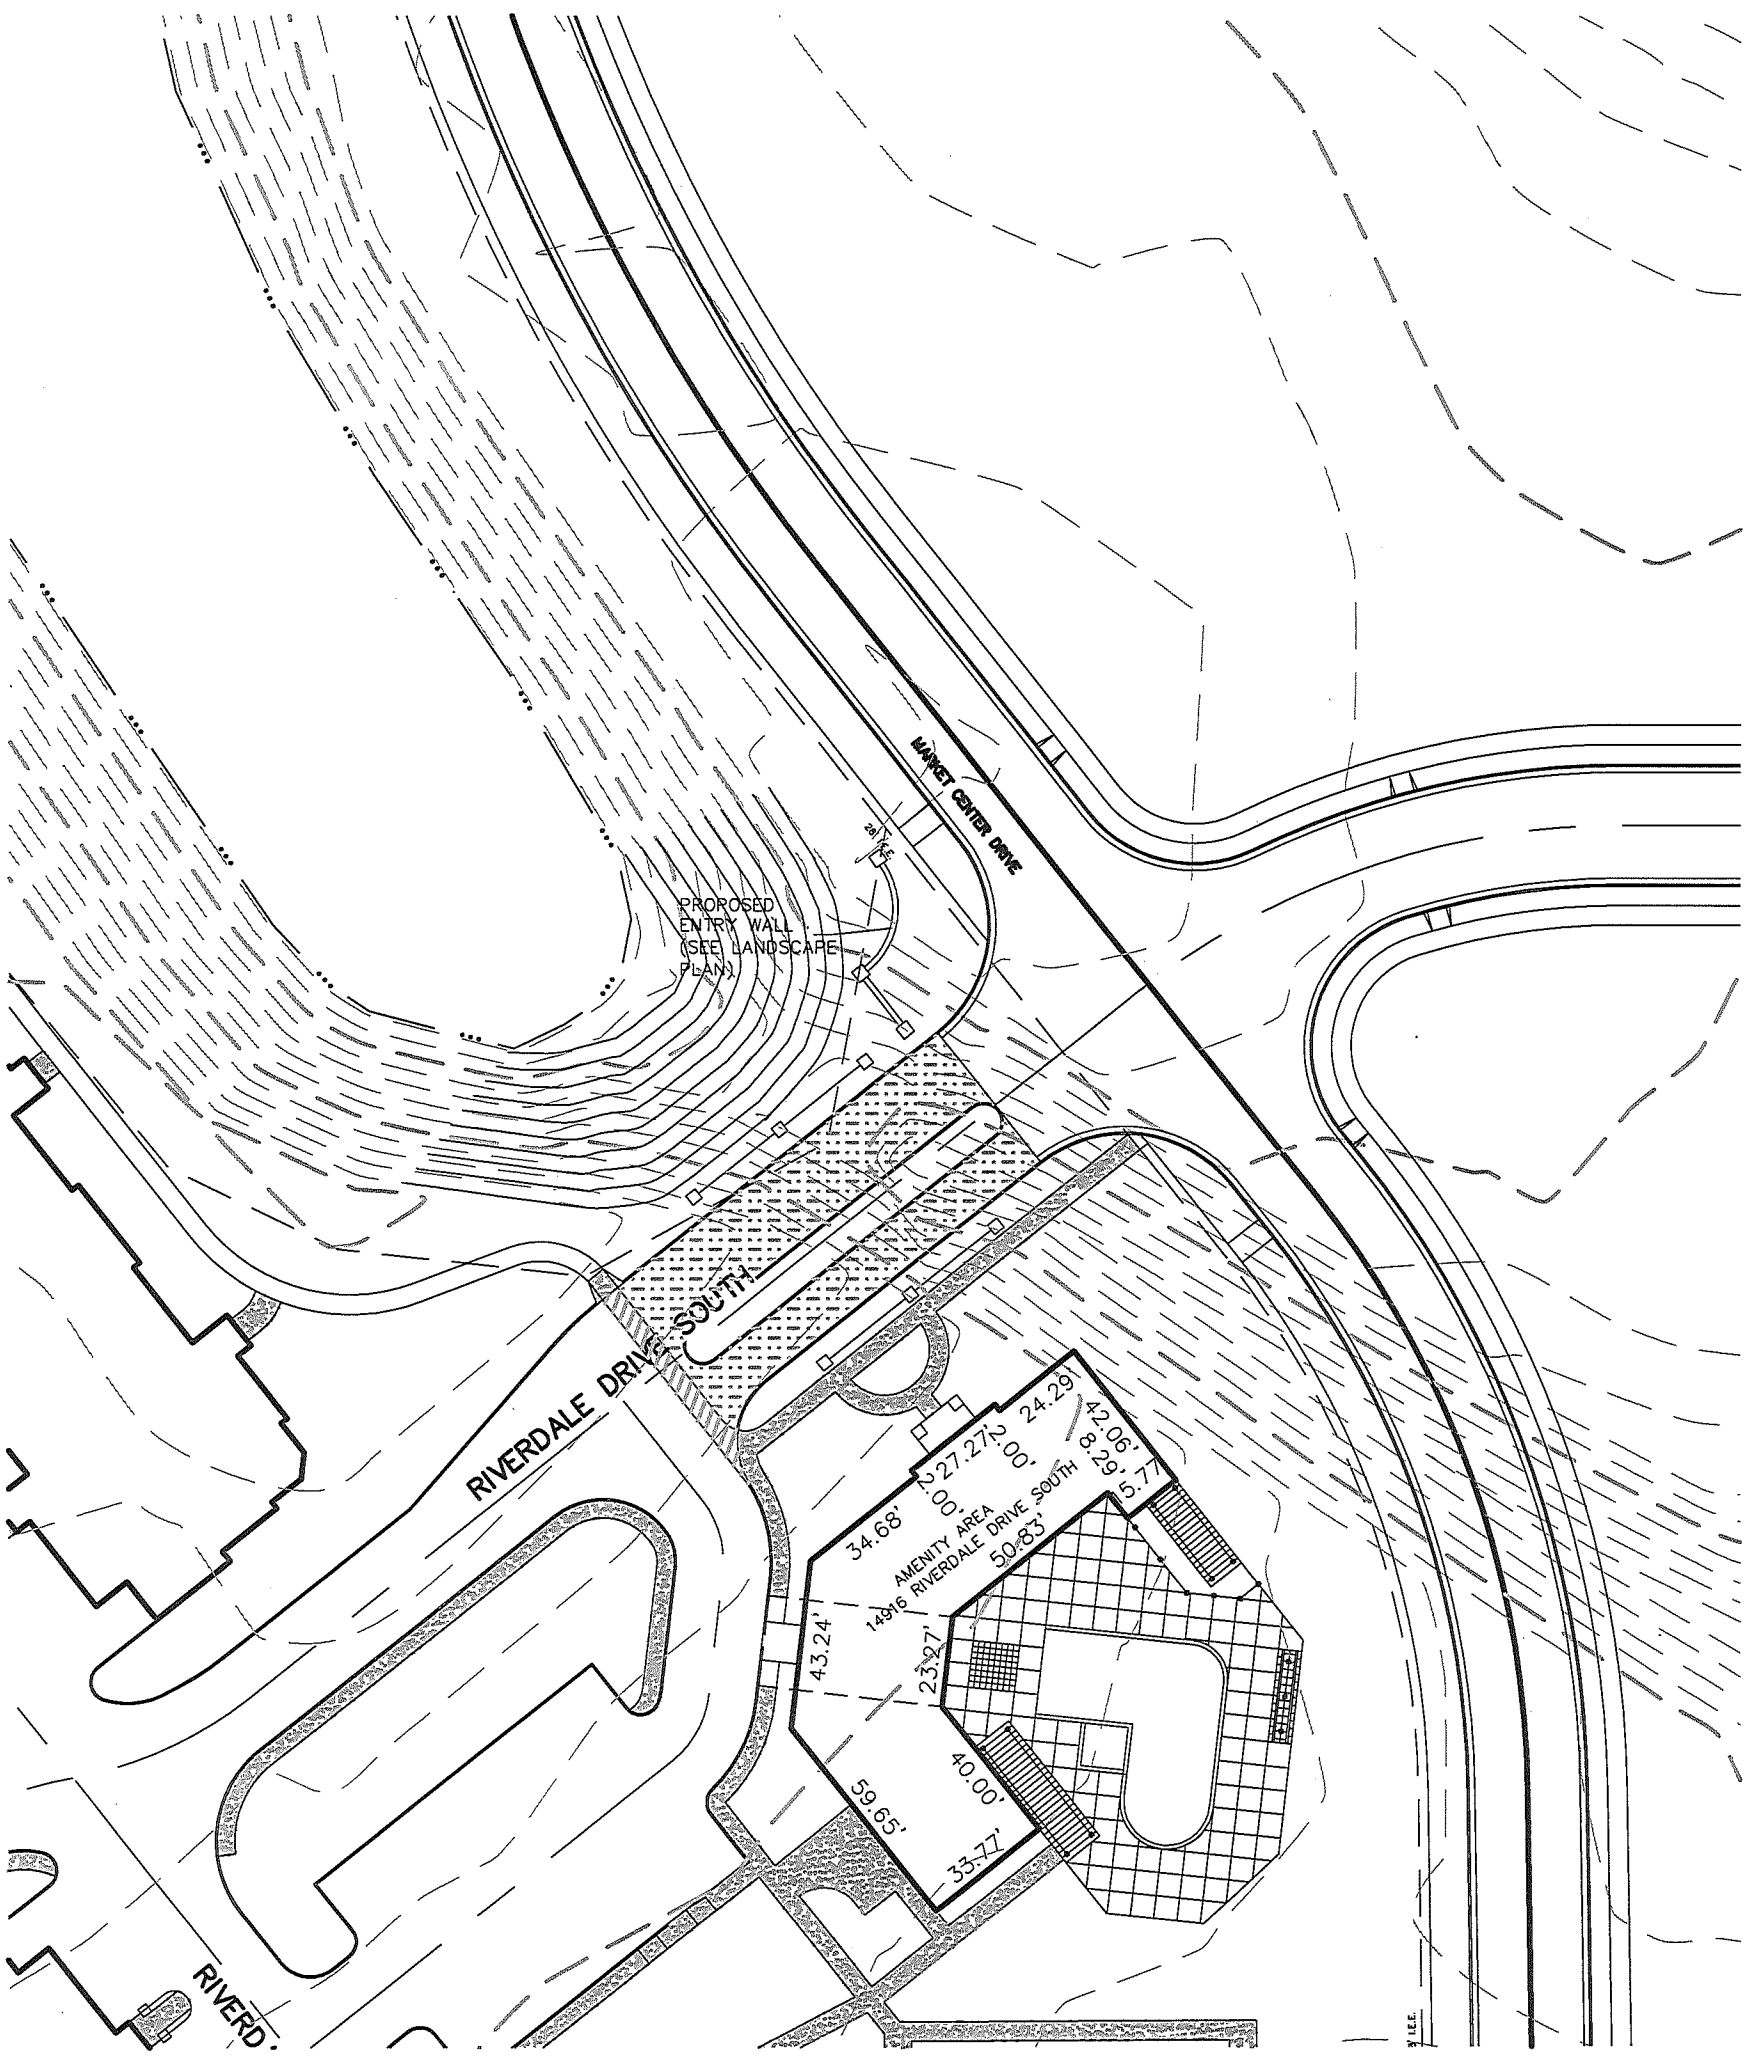
PROPOSED PAVER CROSSWALK (COLOR TO BE DETERMINED)