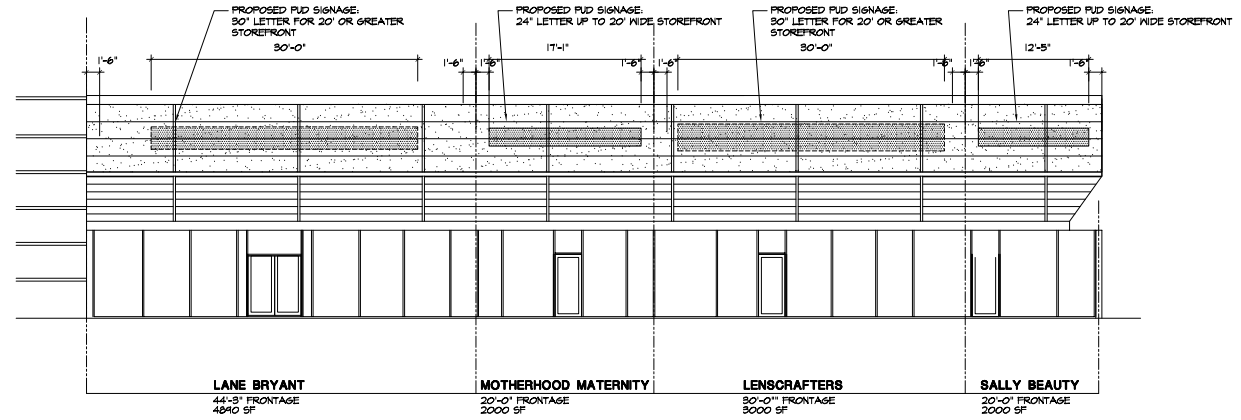


SHOPS "D"
## NORTHWEST ELEVATION
SCALE 1/8" = 1'-0"

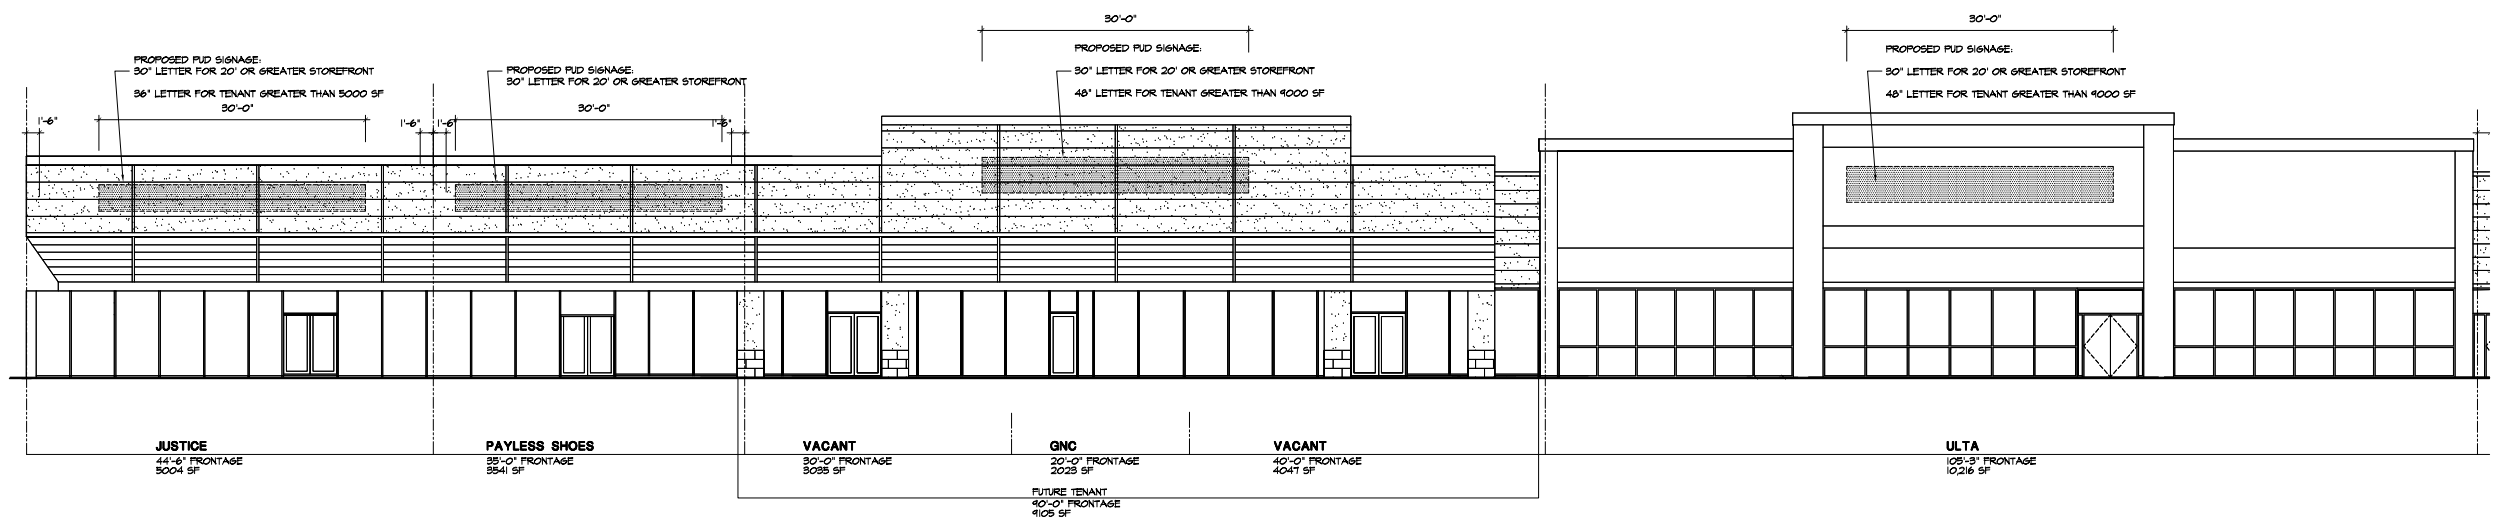


SHOPS "D"
## NORTH ELEVATION
SCALE 1/8" = 1'-0"

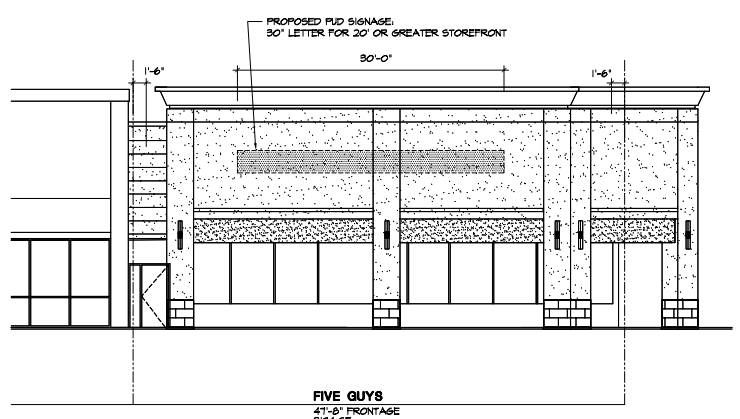


SHOPS "D"
## NORTH ELEVATION
SCALE 1/8" = 1'-0"

EXISTING ZONING ORDINANCE
ALLOWED 2 SF OF SIGNAGE FOR EACH LINEAR FOOT ON FRONT FACADE

PROPOSED PUD SIGNAGE:
24" LETTER FOR UP TO 20' WIDE STOREFRONT
30" LETTER FOR 20' OR GREATER STOREFRONT

36" LETTER FOR TENANT GREATER THAN 5000 SF
48" LETTER FOR TENANT GREATER THAN 9000 SF

SIGNS LIMITED TO 30'-0" IN WIDTH.
NO WALL SIGN SHALL BE CLOSER THAN 18" TO TENANTS LEASE LINE.

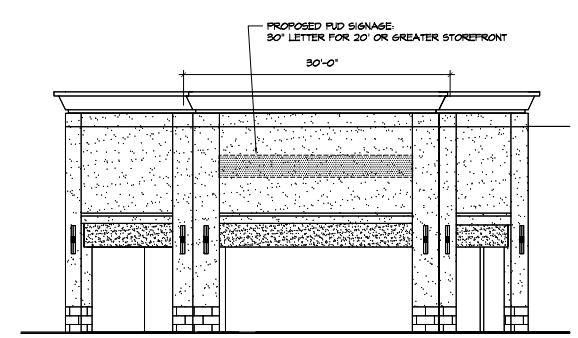


FIVE GUYS
30'-0" FRONTAGE
5144 SF

SHOPS "D"
## WEST ELEVATION
SCALE 1/8" = 1'-0"

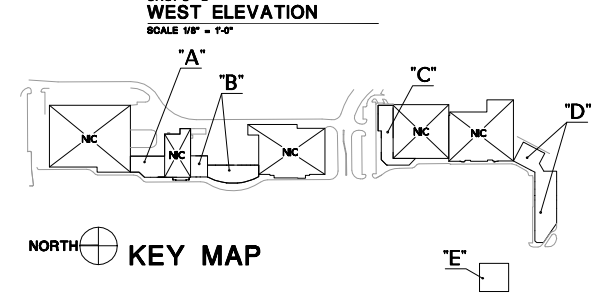


KEY MAP

Design and construction documents as instruments of service are given in confidence and remain the property of Herschman Architects. The use of this design and these construction documents for purposes other than the specific project named herein is strictly prohibited without expressed written consent of Gerald L. Herschman, Architect.

| Date | Issue |
|---|---|
| 2013-05-14 | TENANT LEASE ELEVATIONS |
| 2013-06-12 | SIGNAGE |

Drawn By: EG
Project No.: 13671

# VILLAGE PARK PLAZA
SIMON PROPERTY GROUP, INC.
2001 EAST 151st STREET
WESTFIELD, IN

GERALD L. HERSCHMAN ARCHITECT
25001 EMERY ROAD, SUITE 400
CLEVELAND, OH 44128
TEL (216) 223-3200
FAX (216) 223-3210
www.herschmanarchitects.com

L1.03
SHOPS "D" ELEVATIONS