Exhibit "2"
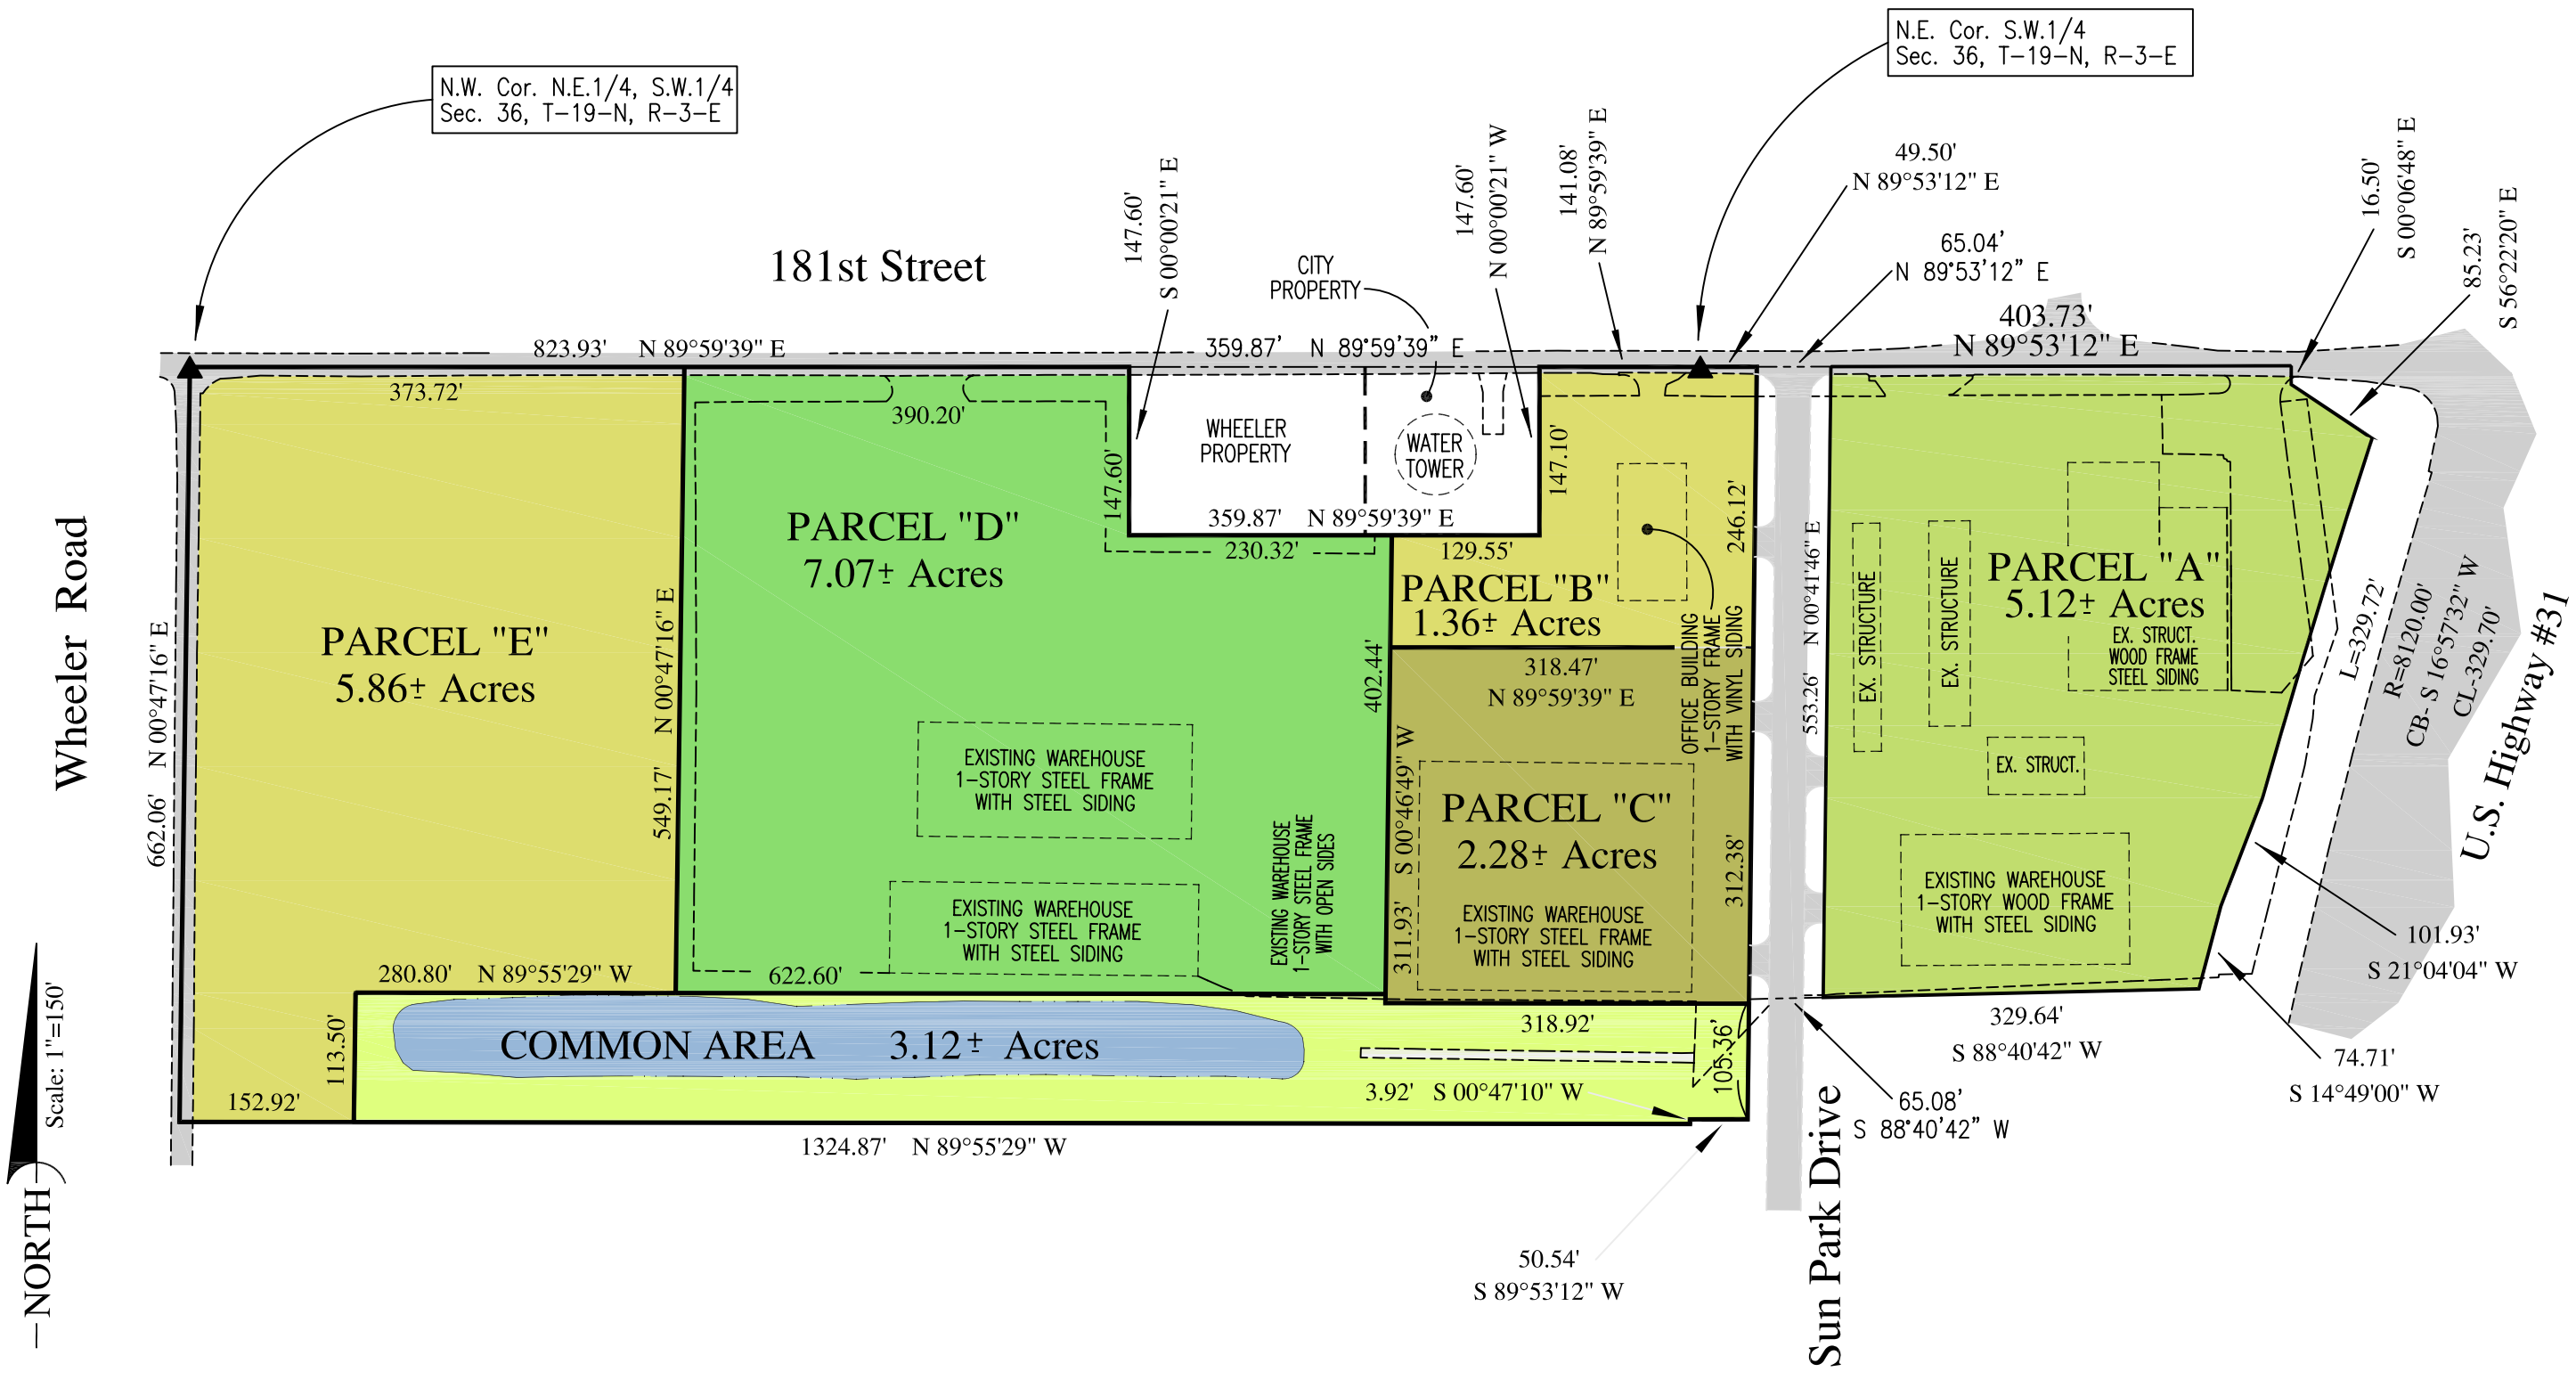
CONCEPTUAL SITE PLAN