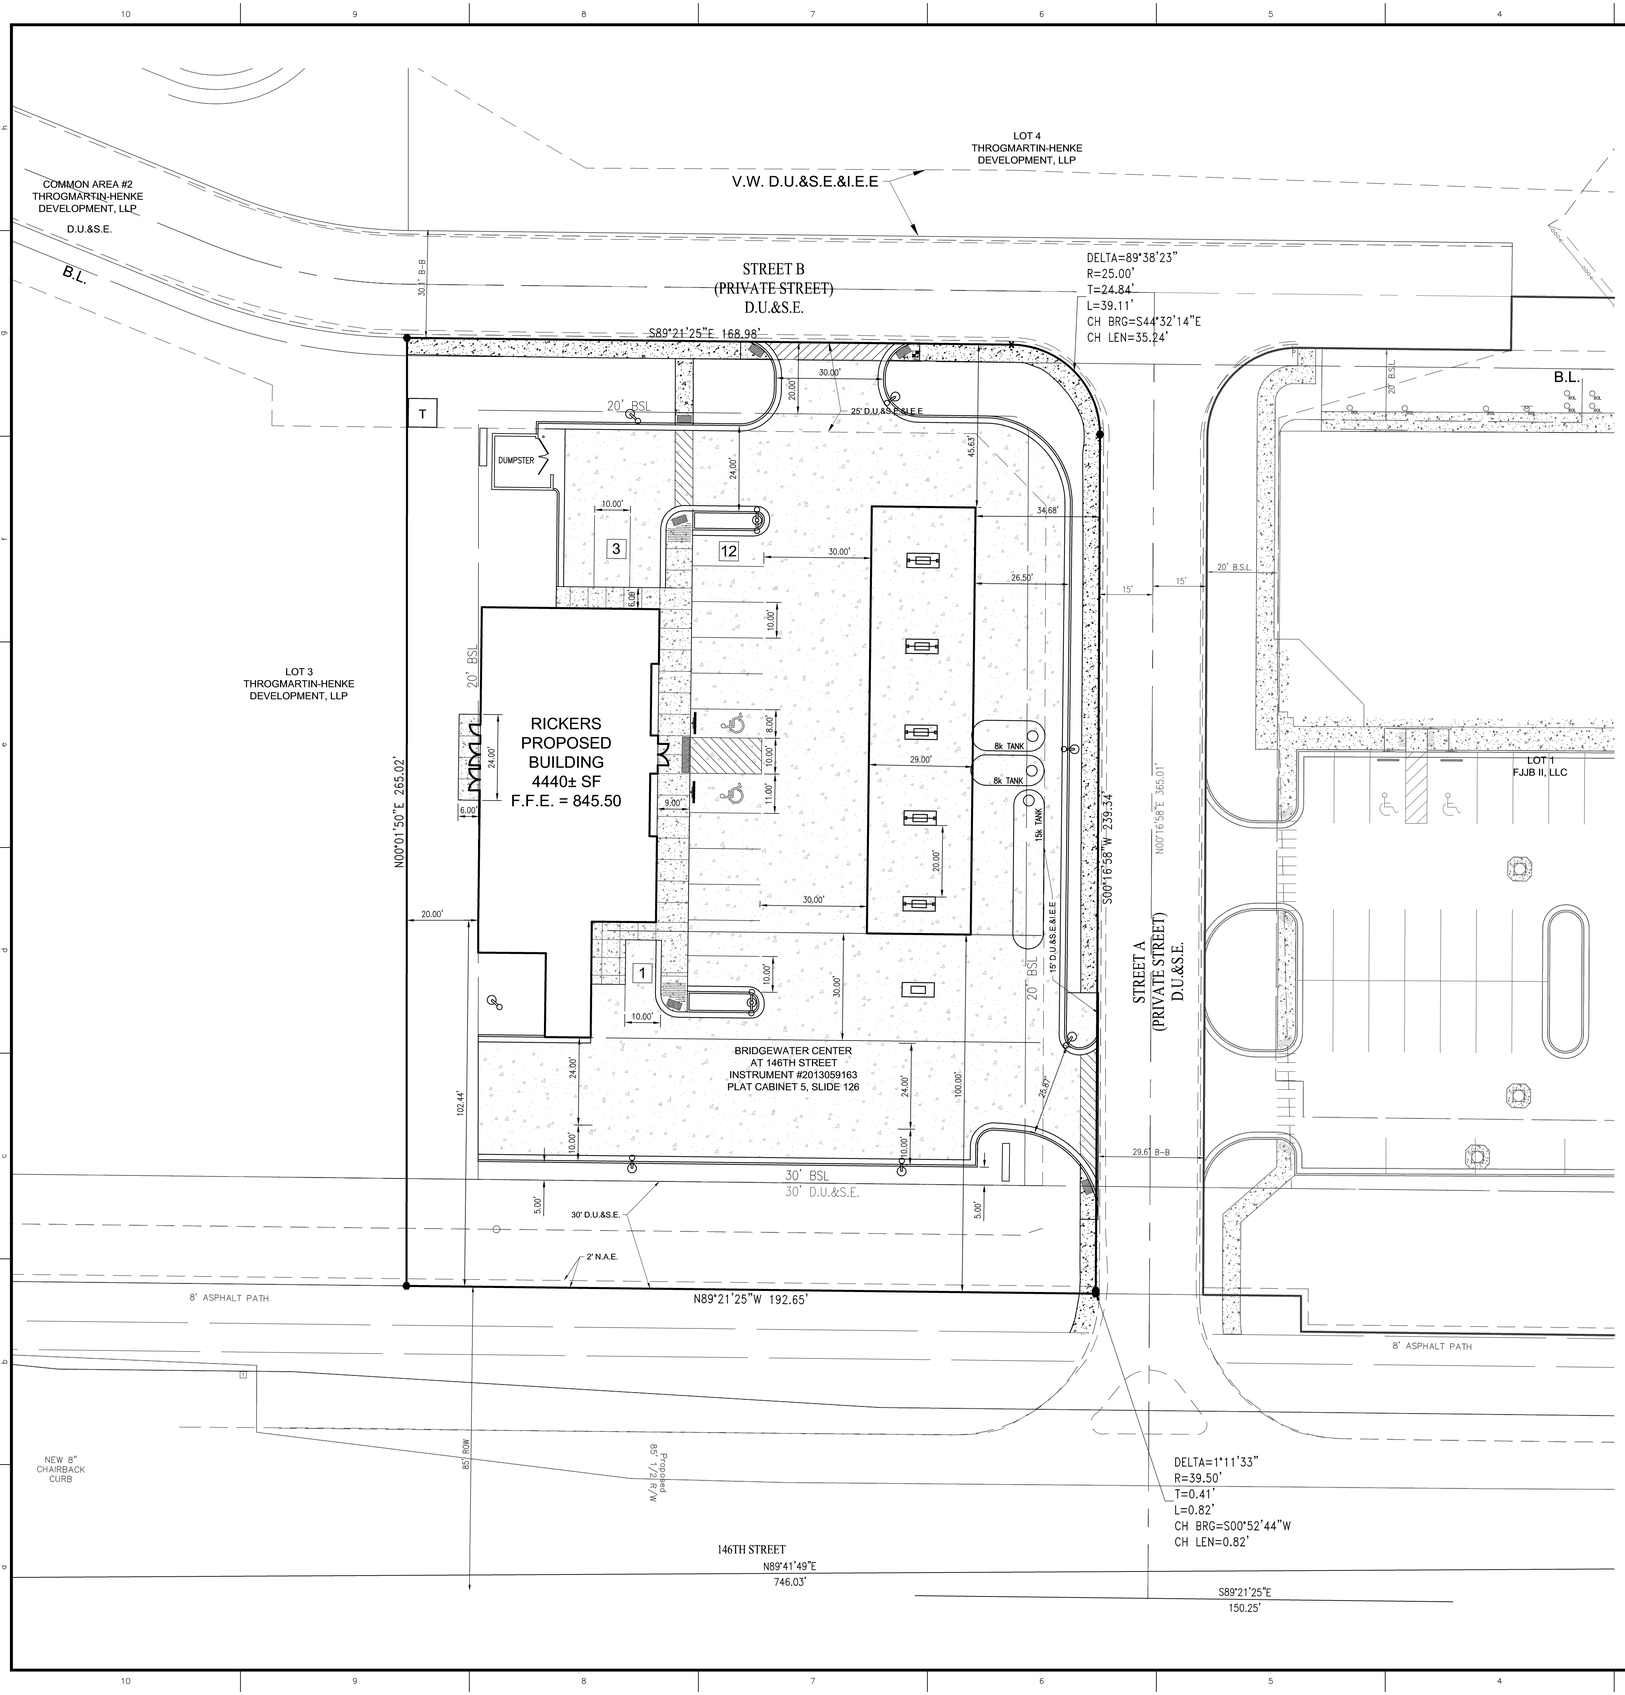

10505 N. College Avenue
Indianapolis, Indiana 46280
weihe.net

317 | 846 - 6611
800 | 452 - 6408
317 | 843 - 0546 *fax*

ALLAN H. WEIHE, P.E., L.S. - FOUNDER

WEIHE ENGINEERS

Land Surveying | Civil Engineering
Landscape Architecture

REVISIONS AND NOTES	DATE	BY
PRE-FHC MEETING	12.23.2013	RJW
SUBMITTED FOR REVIEW	01.29.2014	RJW

PROJECT NO.: W13.0559
DWG NAME: Rickers site plan.dwg
DESIGNED BY: BJS
DRAWN BY: RJW
CHECKED BY: BJS
DATE: 12.23.2013

JAMES K. SHINNEMAN
REGISTERED
NO. 10200392
STATE OF INDIANA
PROFESSIONAL ENGINEER
NOT FOR CONSTRUCTION UNLESS SEALED

JAMES K. SHINNEMAN P.E. 10200392

PREPARED FOR: Rickers

AT BRIDGEWATER

Section M4, Lot 2 of Bridgewater Center located at 3334 East 146th Street, Westfield, IN 46033

SITE PLAN

Part of the SW/4 of Section 17, Township 18 North, Range 4 East, Washington Township, Hamilton County, Indiana

SHEET NO.
C200

PROJECT NO.
W13.0559

811
Know what's **below.**
Call before you dig.
Within Indiana Call
811 or 800-382-5544
24 Hours a Day, 7 Days a Week.
PER INDIANA STATE LAW IC 8-1-26, IT IS AGAINST THE LAW TO EXCAVATE WITHOUT NOTIFYING THE UNDERGROUND LOCATION SERVICE TWO (2) WORKING DAYS BEFORE COMMENCING WORK.

LOCATION: H:\2013\W13059\Engineering\design\exhibits\Rickers site plan.dwg
LAYOUT: Site
DATE/TIME: February 28, 2014 - 2:22pm
PLOTTED BY: bshoefle