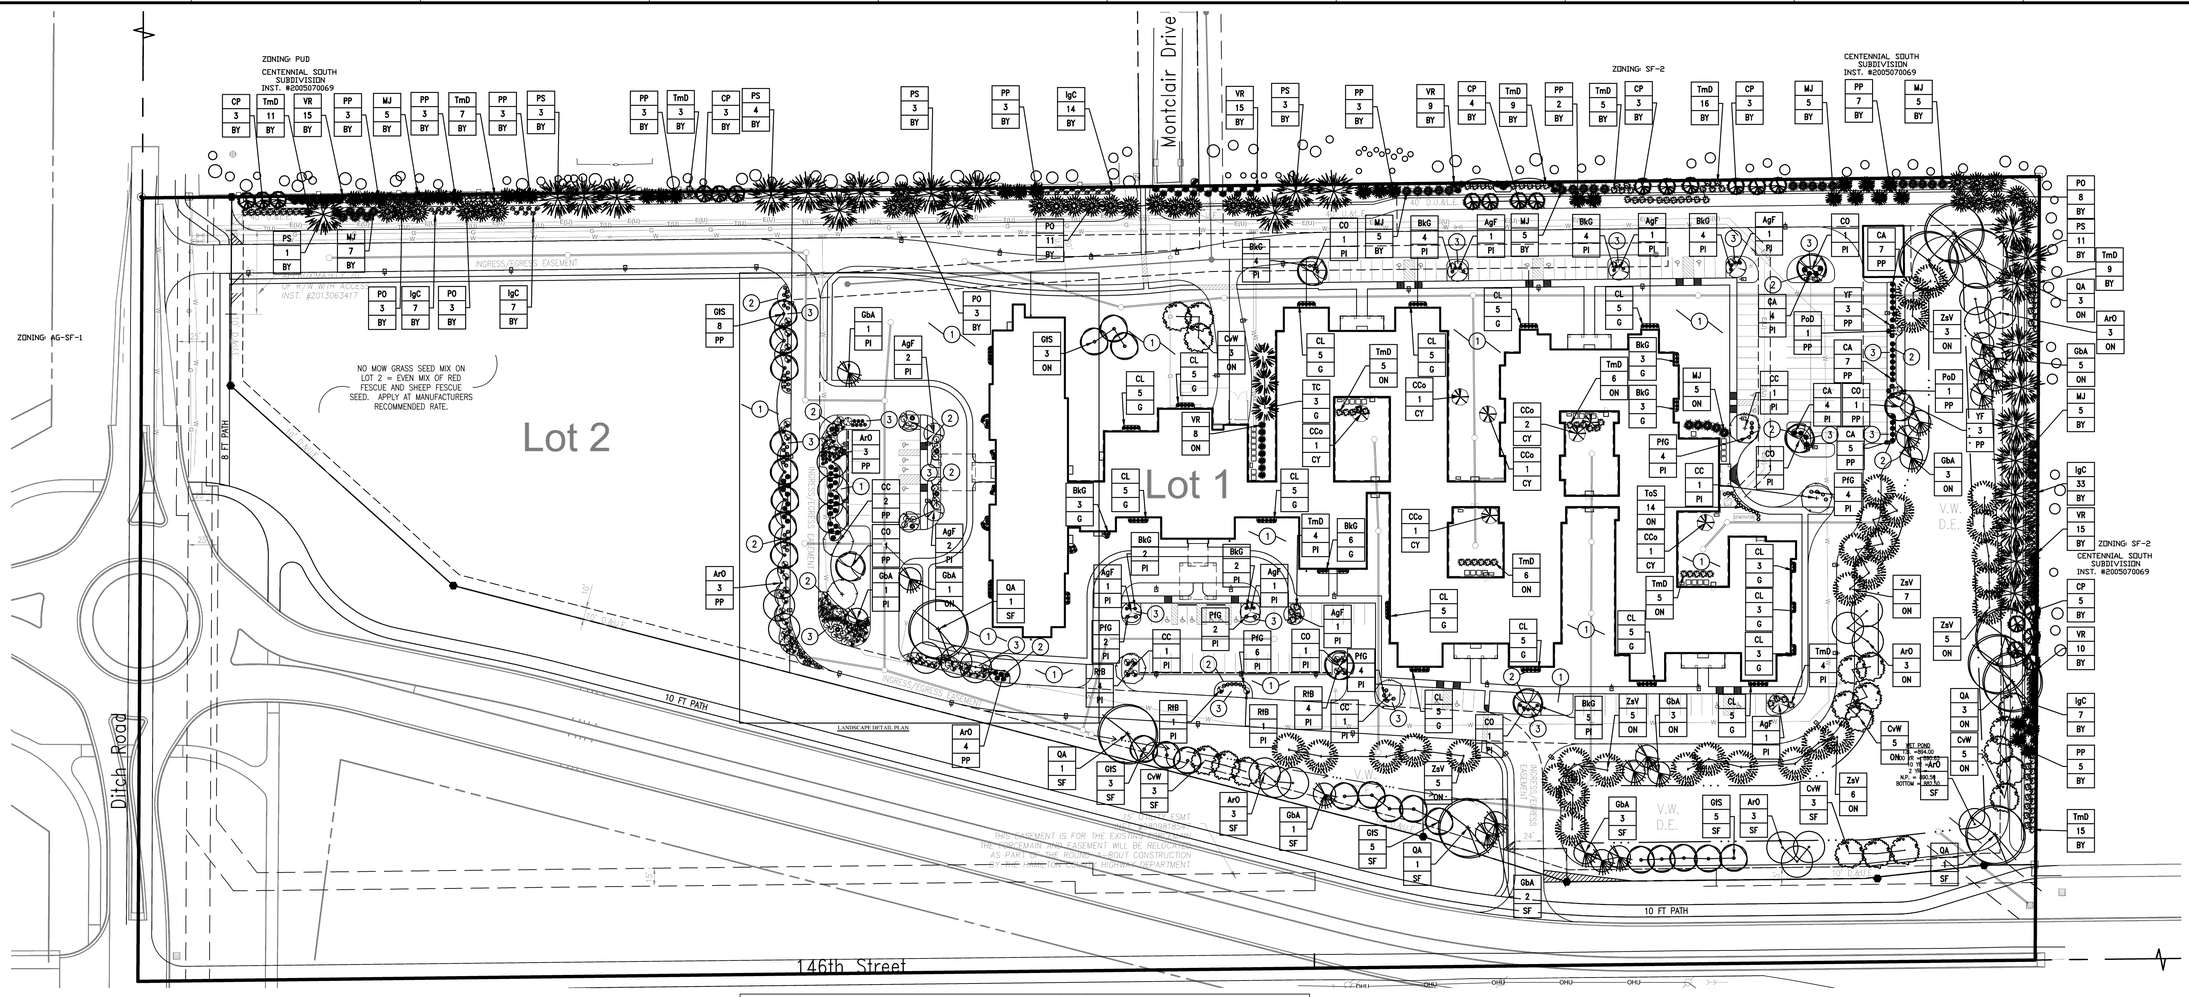
Montclair Drive
Ditch Road
146th Street
Lot 1
Lot 2
ZONING: PUD
CENTENNIAL SOUTH SUBDIVISION INST. #2005070069
ZONING: SF-2
CENTENNIAL SOUTH SUBDIVISION INST. #2005070069
ZONING: AG-SF-1
ZONING: SF-2
CENTENNIAL SOUTH SUBDIVISION INST. #2005070069
INGRESS/EGRESS EASEMENT
INST. #2013063417
NO MOW GRASS SEED MIX ON LOT 2 = EVEN MIX OF RED FESCUE AND SHEEP FESCUE SEED. APPLY AT MANUFACTURERS RECOMMENDED RATE.
8 FT PATH
10 FT PATH
LANDSCAPE DETAIL PLAN
INGRESS/EGRESS EASEMENT
INGRESS/EGRESS EASEMENT
INGRESS/EGRESS EASEMENT

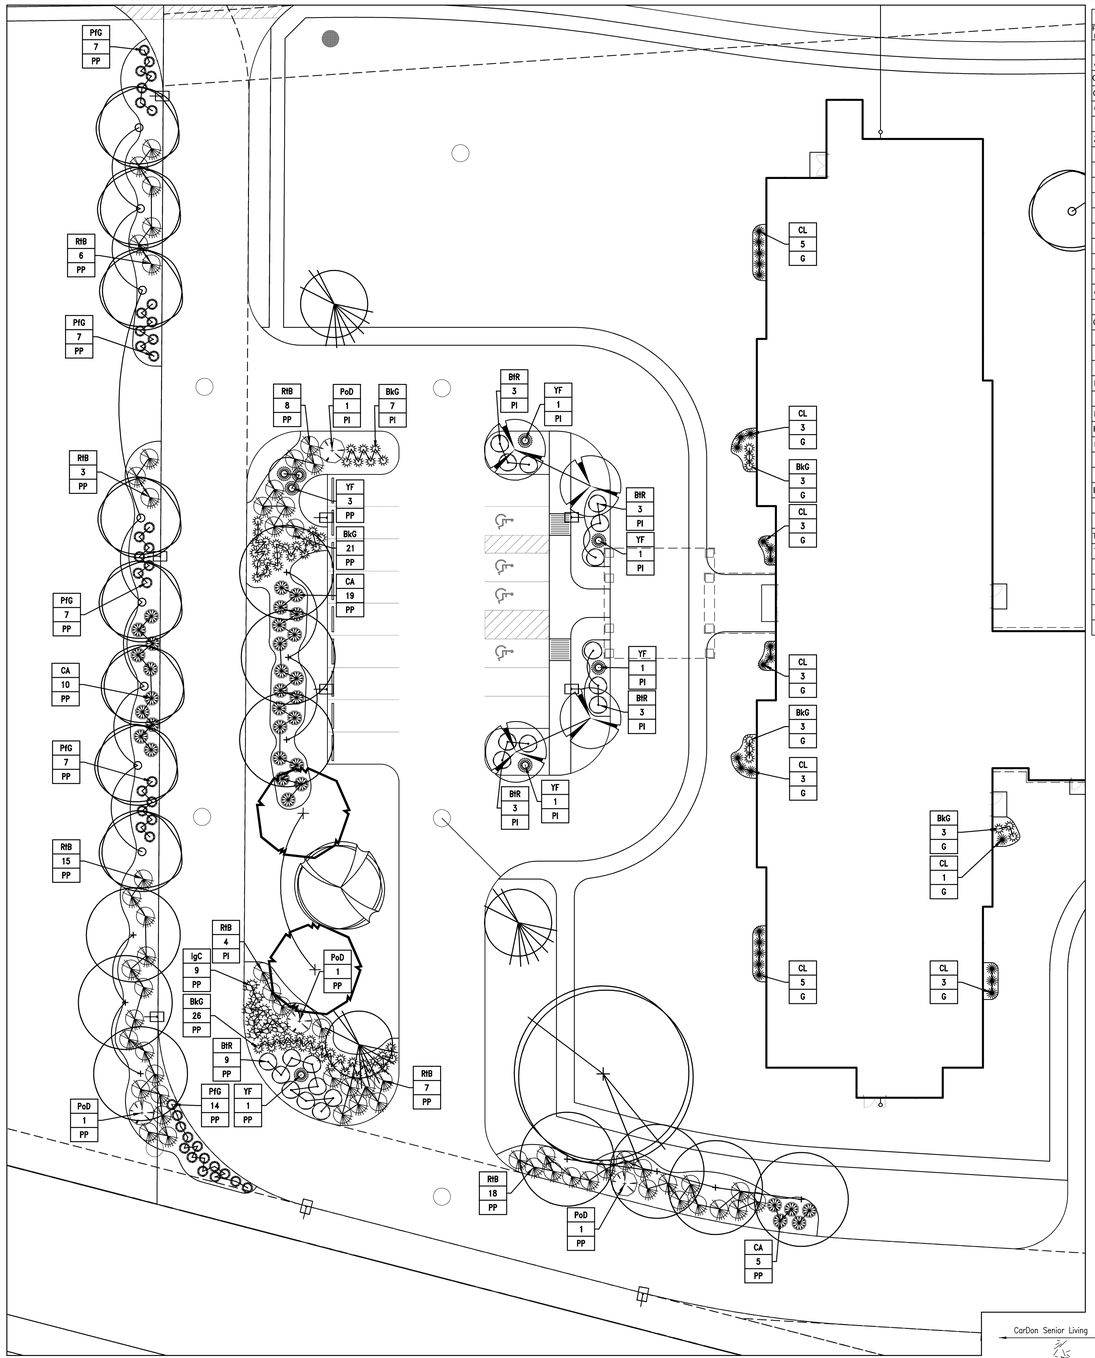

LANDSCAPE DETAIL PLAN

PLAN KEY	BOTANICAL NAME	COMMON NAME	SIZE	QUANTITY	ROOT CONDITION B & B	BARE ROOT	CONT	ON CENTER SPACING	SPECIAL INSTRUCTIONS
	CANOPY DECIDUOUS TREES								
AcO	ACER RUBRUM 'OCTOBER GLORY'	OCTOBER GLORY RED MAPLE	2"	23	X			SEE PLAN	X
CvW	CRATAEGUS VIRIDIS 'WINTER KING'	GREEN HAWTHORN	2"	19	X			SEE PLAN	X
GbA	GINKGO BILOBA 'AUTUMN GOLD'	AUTUMN GOLD GINKGO	2"	20	X			SEE PLAN	X
GlS	GLEDITSIA TRIACANTHOS INERMIS 'SKYCOLE'	SKYLINE HONEYLOCUST	2"	24	X			SEE PLAN	X
QA	QUERCUS ALBA	WHITE OAK	2"	10	X			SEE PLAN	X
ZsV	ZELKOVA SERRATA 'VILLAGE GREEN'	VILLAGE GREEN ZELKOVA	2"	31	X			SEE PLAN	X
	EVERGREEN TREES								
CP	CHAMAECYPARIS PISIFERA	JAPANESE FALSECYPRESS	8'	21	X			SEE PLAN	X
PO	PICEA OMORIKA	SERBIAN SPRUCE	8'	28	X			SEE PLAN	X
PP	PICEA PUNGENS	COLORADO SPRUCE	8'	32	X			SEE PLAN	X
PS	PICEA SYLVESTRIS	SCOTCH PINE	8'	25	X			SEE PLAN	X
TC	TSUGA CANADENSIS	CANADIAN HEMLOCK	8'	3	X			SEE PLAN	X
	ORNAMENTAL UNDERSTORY TREES								
AgF	ACER GINNALA 'FLAME'	AMUR MAPLE	2"	11	X			SEE PLAN	MULTI BRANCH
CC	CRATAEGUS CRUS-GALLI	COCKSPUR HAWTHORN	2"	6	X			SEE PLAN	X
CCo	CARPINUS CORDATA	HORNBEAM	2"	7	X			SEE PLAN	X
CO	COTINUS OBOVATUS	AMERICAN SMOKE TREE	2"	7	X			SEE PLAN	X
	DECIDUOUS SHRUBS								
BlR	BERBERIS THUNBERGII 'ROSE GLOW'	ROSY GLOW BARBERRY	#5	21			X	SEE PLAN	MIN 18"
CA	CEANOTHUS AMERICANUS	NEW JERSEY TEA	#3	61			X	SEE PLAN	MIN 18"
PfG	POTENTILLA FRUTICOSA 'GOLDFINGER'	GOLDFINGER POTENTILLA	#2	64			X	SEE PLAN	MIN 18"
PoD	PHYSOCARPUS OPULIFOLIUS 'DIABLO'	DIABLO NINEBARK	#5	6			X	XX	MIN 18"
RtB	RHUS TYPHINA 'BAILTIGER' TIGEREYES	STAGHORN SUMAC	#6	71			X	XX	MIN 18"
	EVERGREEN SHRUBS								
BkG	BUXUS X KOREANA 'GREEN VELVET'	GREEN VELVET BOXWOOD	18"	103	X			SEE PLAN	MIN 18"
IgC	ILEX GLABRA 'CHAMZIN'	NORDIC HOLLY	18"	77	X			SEE PLAN	MIN 18"
MJ	MAHONIA JAPONICA	OREGON GRAPE-HOLLY	#2	42	X			SEE PLAN	MIN 18"
TmD	TAXUS X MEDIA 'DENSIFORMIS'	DENSE SPREADING YEW	18"	105	X			SEE PLAN	MIN 18"
ToS	THUJA OCCIDENTALIS 'SMARAGD'	EMERALD GREEN ARBORVITAE	#3	14	X			SEE PLAN	MIN 18"
VR	VIBURNUM RHYTIDOPHYLLUM	LEATHERLEAF VIBURNUM	#3	72	X			SEE PLAN	MIN 18"
YF	YUCCA FILAMENTOSA	ADAMS NEEDLE YUCCA	#3	14	X			SEE PLAN	MIN 18"
	ORNAMENTAL GRASSES								
CL	CHASMANTHIUM LATIFOLIUM	NORTHERN SEA OATS	#1	100	X			SEE PLAN	MIN 18"

GENERAL NOTES

1. IN CASE OF DISCREPANCIES BETWEEN THE PLAN AND THE PLANT LIST, THE PLAN SHALL DICTATE. IF IN QUESTION, CONTACT THE LANDSCAPE DESIGNER.
2. ALL SHRUBS PLANTING AREAS TO BE COVERED WITH 4" THICK LAYER OF SHREDDED HARDWOOD BARK MULCH. ALL GROUND COVER BEDS SHALL BE COVERED WITH 1" SHREDDED HARDWOOD BARK MULCH. BARK MULCH SHALL BE APPROVED BY LANDSCAPE DESIGNER AND SHALL BE UNIFORM IN TEXTURE AND COLOR AND SHALL BE OBTAINED FROM SAWMILL OR LUMBERING OPERATIONS. NO UTILITY MULCH OR PROCESSED TREE TRIMMINGS WILL BE ALLOWED.
3. AN APPROVED PRE-EMERGENT HERBICIDE SHALL BE APPLIED IN ALL PLANTING AND GROUND COVER BEDS AT RATES SPECIFIED BY MANUFACTURER FOR EACH VARIETY OF PLANT.
4. FINAL PLACEMENT OF PLANT MATERIALS, ETC. SHALL BE APPROVED BY LANDSCAPE DESIGNER BEFORE PLANTING OPERATIONS ARE TO PROCEED. ALL TREE LOCATIONS SHALL BE MARKED WITH A WOODED STAKE INDICATING VARIETY AND SIZE OF TREE. ALL GROUND COVER AND MULCH BED LINES SHALL BE MARKED BY A HIGHLY VISIBLE PAINT LINE WITH OCCASIONAL WOOD STAKES FOR REFERENCE. ALL STAKES SHALL BE REMOVED FOLLOWING PLANTINGS OPERATIONS. LANDSCAPE DESIGNER RESERVES THE RIGHT TO ADJUST PLANT LOCATIONS ON SITE.
5. NO SUBSTITUTIONS OF PLANT MATERIAL WILL BE ALLOWED. IF PLANTS ARE SHOWN TO BE UNAVAILABLE, THE CONTRACTOR SHALL NOTIFY LANDSCAPE DESIGNER PRIOR TO BID DATE IN WRITING. ALL PLANTS SHALL BE INSPECTED AND TAGGED WITH PROJECT IDENTIFICATION AT NURSERY OR CONTRACTORS OPERATION PRIOR TO MOVING TO JOB SITE. PLANTS MAY ALSO BE INSPECTED AND APPROVED OR REJECTED ON THE JOB SITE.
6. ALL PLANTS ARE TO MEET OR EXCEED AMERICAN STANDARDS FOR NURSERY STOCK, LATEST EDITION, AS SET FORTH BY AMERICAN ASSOCIATION OF NURSERYMEN.
7. PLANTS AND ALL OTHER MATERIALS TO BE STORED ON SITE WILL BE PLACED WHERE THEY WILL NOT CONFLICT WITH CONSTRUCTION OPERATIONS AND AS DIRECTED BY OWNER.
8. ALL NEW LANDSCAPE PLANTINGS SHALL BE GUARANTEED FOR A PERIOD OF ONE YEAR FOLLOWING FINAL INSPECTION BY LANDSCAPE DESIGNER. AT THE END OF THIS PERIOD, PLANT MATERIAL TERMED DEAD OR UNSATISFACTORY BY LANDSCAPE DESIGNER SHALL BE REPLACED AT NO ADDITIONAL CHARGE BY THE LANDSCAPE CONTRACTOR.
9. THE LANDSCAPE CONTRACTOR SHALL OBTAIN AND PAY FOR ALL PERMITS AND FEES THAT MAY BE REQUIRED FOR HIS PORTION OF WORK.
10. PEAT MOSS TO BE USED ON PROJECT SHALL BE A DOMESTIC OR IMPORTED MATERIAL, CHOCOLATE BROWN IN COLOR AND COMPOSED OF PARTIALLY DECOMPOSED VEGETABLE MATERIAL. PEAT MOSS TO ALSO BE MILDLY ACIDIC IN CHARACTER AND SHALL MEET APPROVAL OF LANDSCAPE DESIGNER.
11. LANDSCAPE CONTRACTOR SHALL NOTIFY LANDSCAPE DESIGNER IN WRITING PRIOR TO BID DATE OF ANY PLANTS THAT HE FEELS MAY NOT SURVIVE IN LOCATIONS NOTED.
12. ALL LANDSCAPING PLANTINGS TO BE MAINTAINED FOR 1 YEAR FOLLOWING TURNOVER. MAINTENANCE TO INCLUDE WATERING, WEEDING, CULTIVATION, MULCHING, MOWING AND ALL OTHER NECESSARY OPERATIONS REQUIRED FOR PROPER ESTABLISHMENT OF PLANTINGS. NOTE: AT END OF MAINTENANCE PERIOD, CONTRACTOR TO REMOVE GUYING AND STAKING FROM TREES.
13. CONTRACTOR TO SUBMIT UNIT PRICES ON EVERY TYPE OF WORK AS REQUESTED BY LANDSCAPE DESIGNER.
14. BACKFILL FOR TREE AND SHRUB PLANTING SHALL BE 75% APPROVED TOPSOIL AND 25% APPROVED PEAT MOSS. TOP LAYER OF BACKFILL SHALL BE 100% EXISTING TOPSOIL. A 5-10-5 ANALYSIS SLOW RELEASE FERTILIZER SHALL BE INCORPORATED INTO BACKFILL AT APPROVED RATES.
15. PROVIDE MINIMUM 4" PLANTING SOIL IN ALL GROUND COVER AND FLOWER AREAS WITH MIXTURE COMPRISING OF ONE PART COMMERCIAL GRADE "POTTING SOIL," 5 PARTS TOPSOIL AND 4 PARTS PEAT MOSS. A FULL 4" LAYER OF APPROVED SHREDDED FIBROUS PEAT MOSS MAY BE USED IN LIEU OF PLANTING MIX.
16. PLANTS SHALL BEAR A TAG SHOWING GENUS, SPECIES AND VARIETY.
17. PLANTS SHALL BE CERTIFIED BY THE STATE OF INDIANA DEPARTMENT OF NATURAL RESOURCES AND FREE FROM DISEASE OR HAZARDOUS INSECTS.
18. IT SHALL BE THE RESPONSIBILITY OF THE CONTRACTOR TO VERIFY ALL EXISTING UTILITIES PERTAINING TO THEIR PHASE OF WORK. UTILITIES ARE SHOWN TO BE APPROXIMATE. CALL UTILITY LOCATE PRIOR TO ANY PLACEMENT OF PLANT MATERIAL OR OTHER LANDSCAPE MATERIAL.

-GENERAL MULCH NOTE-

MULCH AROUND ALL PROPOSED LANDSCAPE MATERIAL UNLESS SPECIFIED OTHERWISE.

-NOTE-

ANY EXISTING TREE(S) THAT MAY REQUIRE REMOVAL BUT ARE NOT SHOWN ON THE PLAN AS BEING REMOVED MAY BE DONE SO, AS LONG AS THE TREE(S) ARE RELOCATED TO AN APPROVED ALTERNATIVE LOCATION ON SITE.

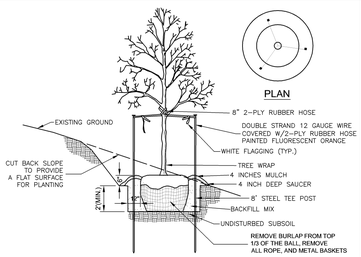

NOTES:
- SEE LANDSCAPE NOTES FOR THE TYPE OF MULCH MATERIAL TO USE.
- TOP OF ROOT BALL TO BE SET 4" HIGHER THAN ADJACENT EARTH GRADE.

TREE PLANTING ON SLOPE

(NO SCALE)

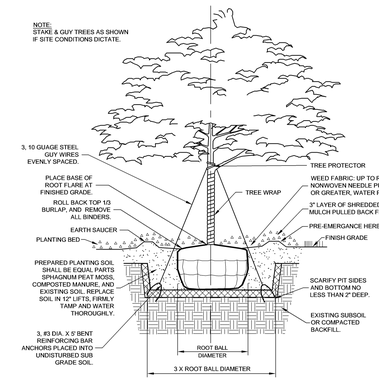

SHADE TREE PLANTING DETAIL

(NO SCALE)

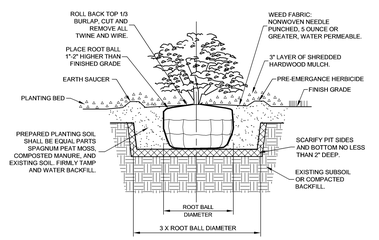

SHRUB & SMALL TREE PLANTING DETAIL

(NO SCALE)

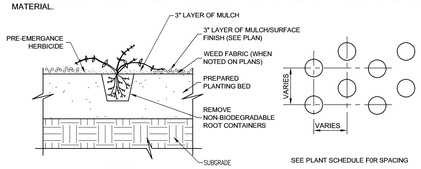

PLANTING SOIL SHALL BE EQUAL PARTS SPHAGNUM PEAT MOSS, COMPOSTED MANURE, AND EXISTING SOIL. TAMPED FIRMLY.

GROUNDCOVER PLANTING

(NO SCALE)

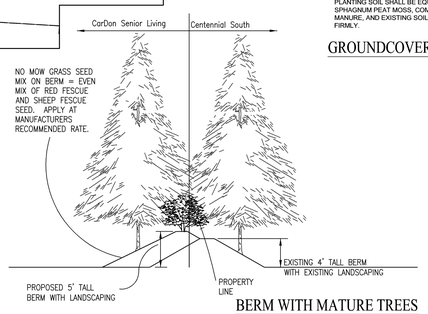

BERM WITH MATURE TREES

(NO SCALE)

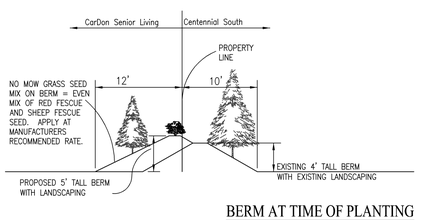

BERM AT TIME OF PLANTING

(NO SCALE)

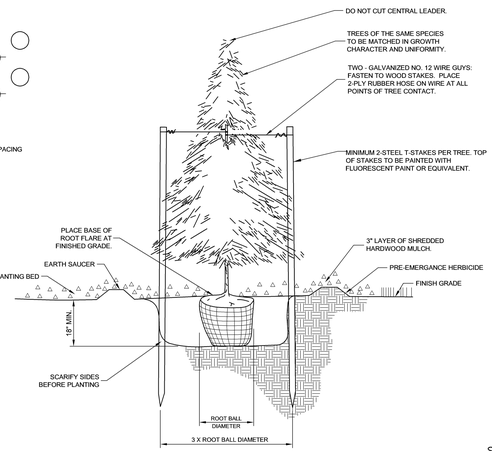

EVERGREEN PLANTING & STAKING

(NO SCALE)

SCALE: 1" = 30'

0 15 30 60

Prepared for:
CarDon Development Company, LLC
JOHN TALBOT
11913 USA PARKWAY
SUITE 148
FISHERS, IN 46037
PHONE: 317-600-2044

Property Owner:
EFH Symphony Real Estate, LLC
PAUL E. ESTRIDGE, JR
12965 Old Meridian Street
CARMEL, IN 46032
PHONE: 317-669-6206

811 Know what's below. Call before you dig.
Within Indiana Call 811 or 800-382-5544
24 Hours a Day, 7 Days a Week.
PER INDIANA STATE LAW IC 8-1-26, IT IS AGAINST THE LAW TO EXCAVATE WITHOUT NOTIFYING THE UNDERGROUND LOCATION SERVICE TWO (2) WORKING DAYS BEFORE COMMENCING WORK.

10505 N. College Avenue
Indianapolis, Indiana 46280
weihe.net
317 | 846 - 6611
800 | 452 - 6408
317 | 843 - 0546 *fax*
ALLAN H. WEIHE, P.E., L.S. - FOUNDER

WEIHE ENGINEERS
Land Surveying | Civil Engineering
Landscape Architecture

REVISIONS AND ISSUES	BY	DATE

PROJECT NO.: W13-0239
DWG. NAME: W110381 PRELIMINARY.
DESIGNED BY: CRP
DRAWN BY: CRP
CHECKED BY: CRP
DATE: 02/28/2014

PREPARED FOR:
CARDON ASSISTED LIVING
CarDon Development 1250 W. 146th St. Westfield, IN 46074

LANDSCAPE DETAIL PLAN
SEC. 15-T18N-R5E WASHINGTON TWP., HAMILTON CNTY., INDIANA

SHEET NO.
2 of 2

PROJECT NO.
W13-0239

LOCATION: N:\2013\W130239\Engineering\Design\Consult\W130239 Landscape Plan.dwg
LAYOUT: Layout1
DATE/TIME: May 13, 2014 - 5:31pm
PLOTTED BY: Peterbourg