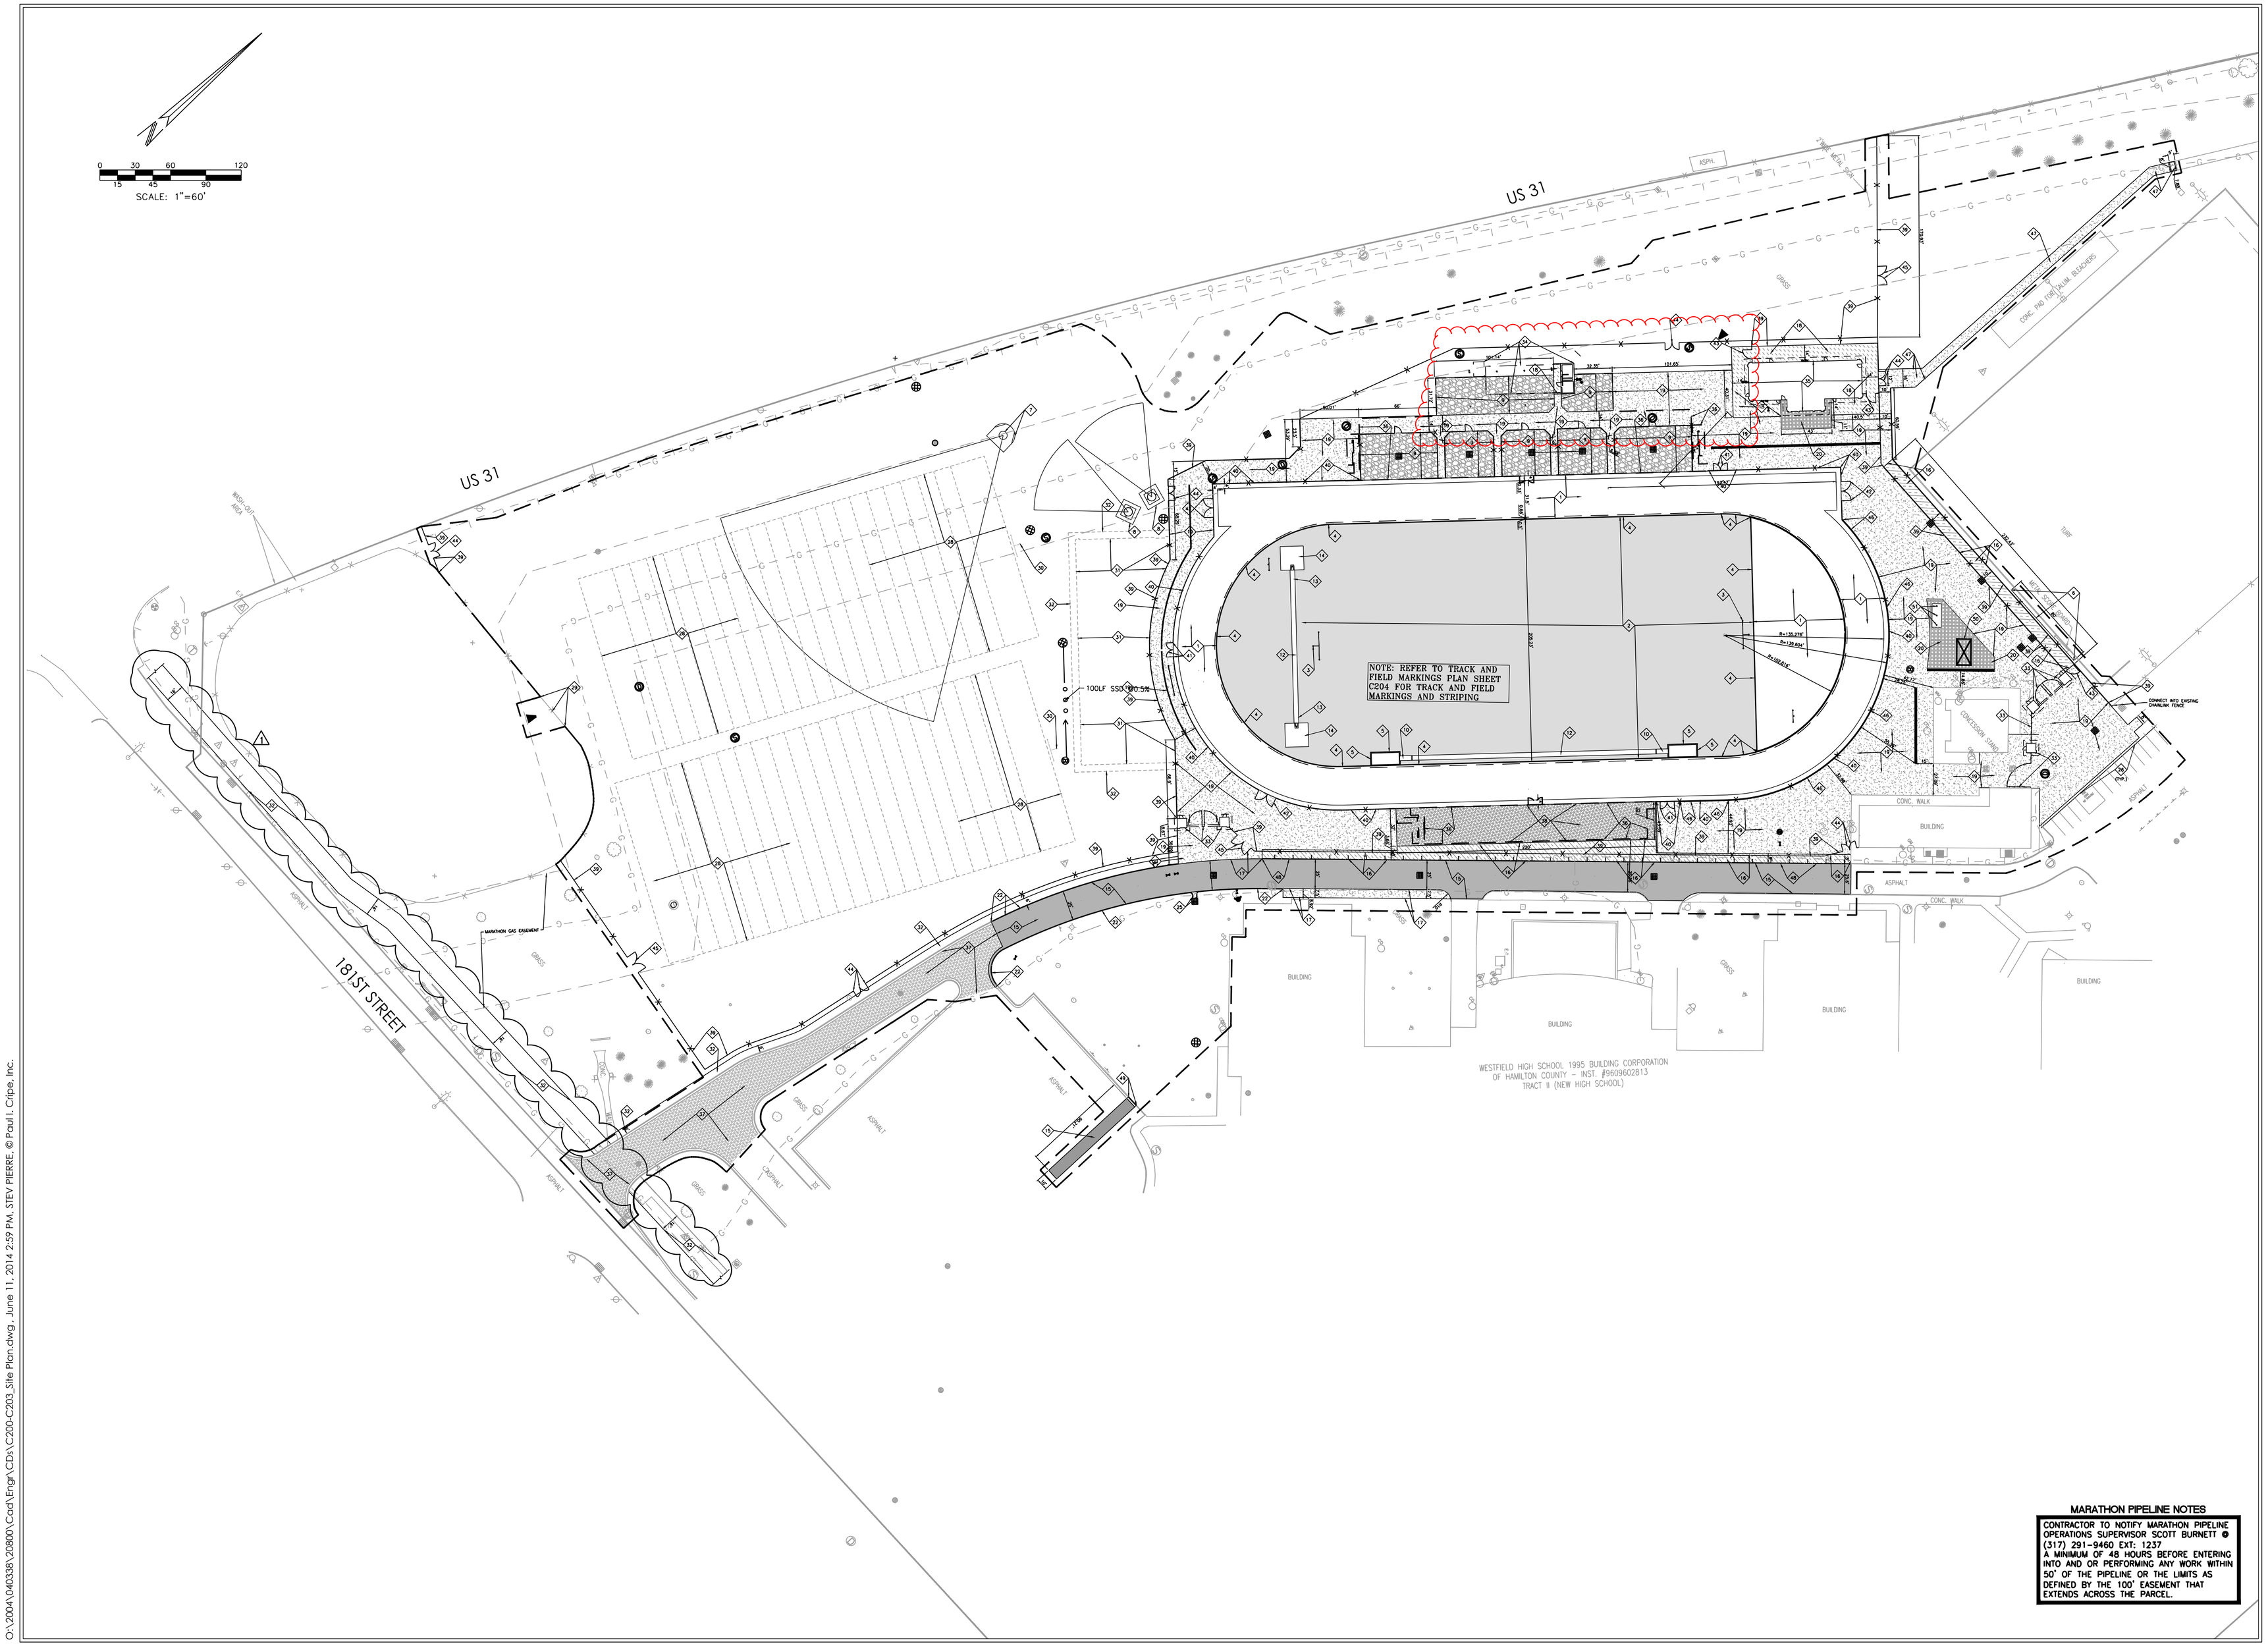

MARATHON PIPELINE NOTES

CONTRACTOR TO NOTIFY MARATHON PIPELINE OPERATIONS SUPERVISOR SCOTT BURNETT @ (317) 291-9460 EXT: 1237 A MINIMUM OF 48 HOURS BEFORE ENTERING INTO AND OR PERFORMING ANY WORK WITHIN 50' OF THE PIPELINE OR THE LIMITS AS DEFINED BY THE 100' EASEMENT THAT EXTENDS ACROSS THE PARCEL.

Cripe
Architects + Engineers
Solutions by Design Since 1957
3939 PRIORITY WAY SOUTH DRIVE, SUITE 400
INDIANAPOLIS, INDIANA 46240
(317) 844-6777 FAX (317) 706-6464
E-Mail cripe@cripe.biz

WESTFIELD WASHINGTON SCHOOLS
322 West Main Street
Westfield, Indiana 46074

PROJECT:
WESTFIELD HIGH SCHOOL
COMMUNITY STADIUM
18250 NORTH UNION STREET
Westfield, Indiana 46074

Scope Drawings:

These drawings indicate the general scope of the project in terms of architectural and engineering design concept, the dimensions of the building, the major architectural elements and the type of structural, mechanical and electrical systems.

The drawings do not necessarily indicate or describe all work required for the performance and completion of the requirements of the Contract.

On the basis of the general scope indicated or described, the trade contractors shall furnish all items required for the proper execution and completion of the work.

Revisions:
1 ADDENDUM #1 06-12-2014

Issue Date	Drawn By	Checked By
06/02/14	S.PIERRE EI	C.WISEMAN PE

Drawing Title:
OVERALL SITE PLAN
SCALE 1"=60'

Certified By:
CHRISTOPHER M. WISEMAN REGISTERED PE 10504920 STATE OF INDIANA PROFESSIONAL ENGINEER

Drawing Number:
C200

Project Number:
Cripe #040338-20800

O:\2004\040338\20800\Cad\Engr\CDs\C200-C203_Site Plan.dwg, June 11, 2014 2:59 PM, STEV PIERRE, © Paul I. Cripe, Inc.