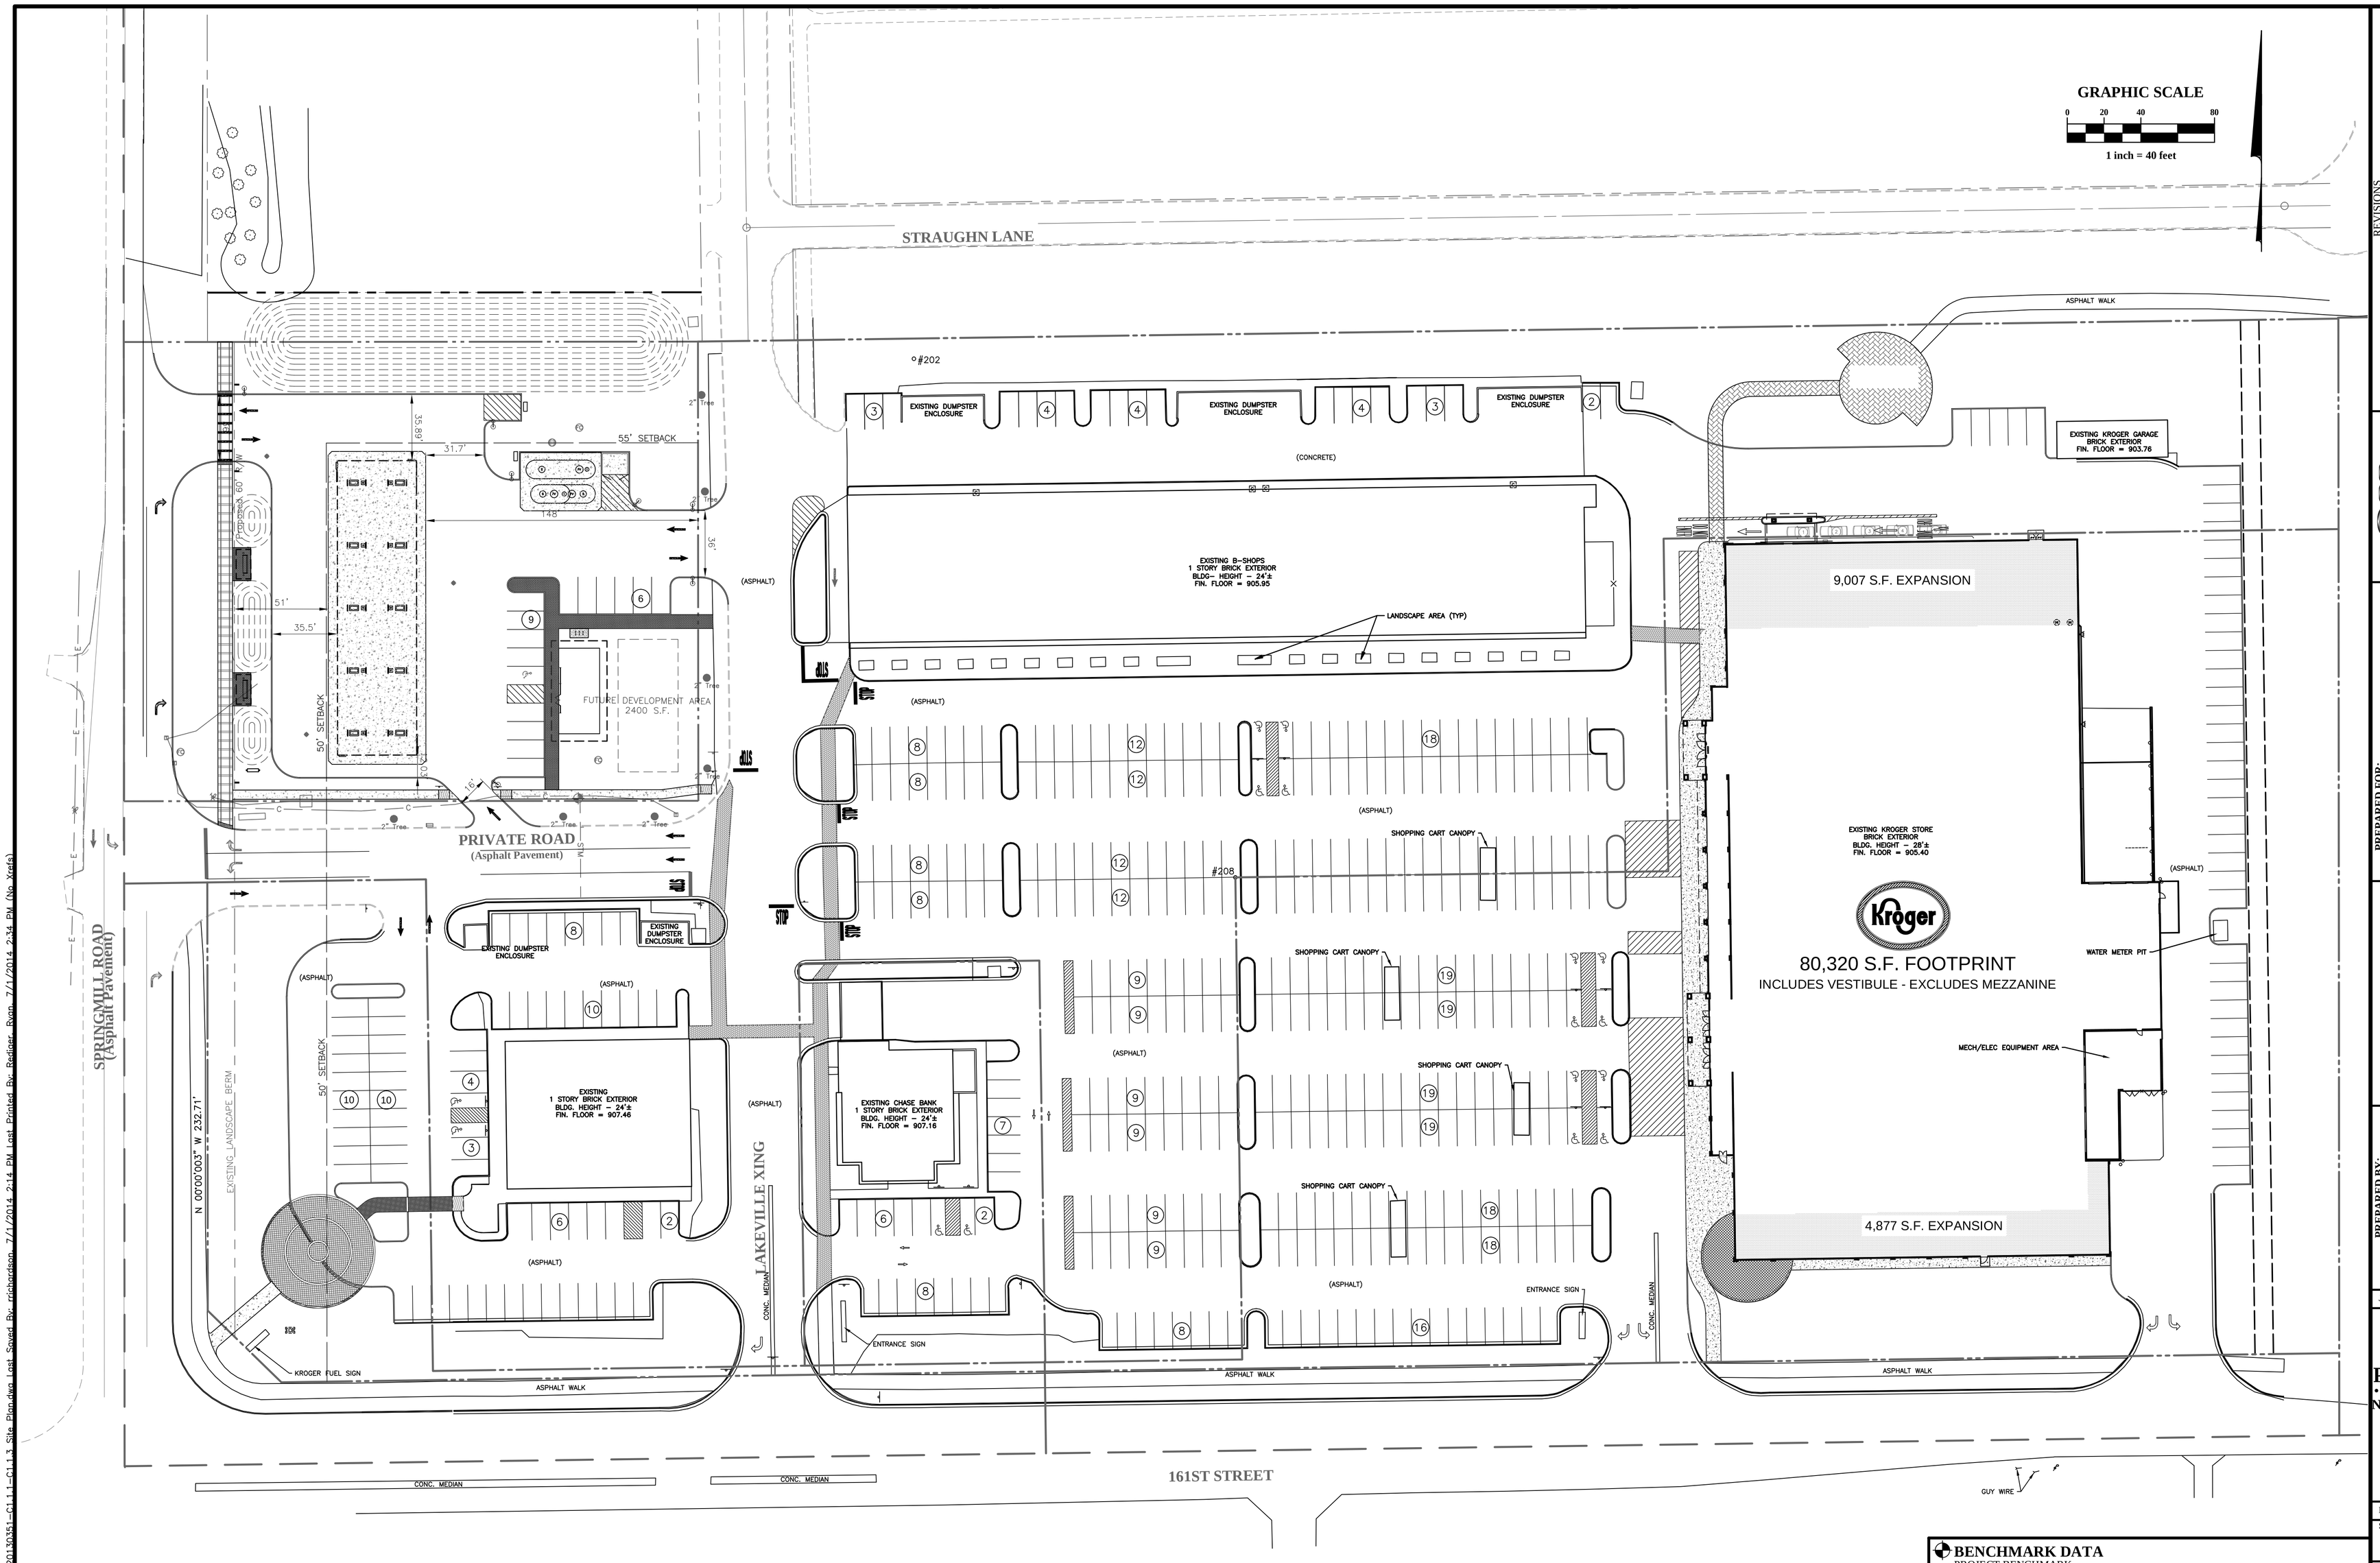

BENCHMARK DATA

PROJECT BENCHMARK:

A BRONZE DISK STAMPED "B112" SET IN A CONCRETE POST PROJECTING 0.4' APPROXIMATELY HALF OF A MILE WEST OF SPRINGMILL ROAD AND NORTH OF THE ROAD.
B.M. Elevation = 924.24 (NAVD 1988)

SITE BENCHMARK:

T.B.M. #778 THE NORTH RIM OF A SQUARE INLET APPROXIMATELY 13' NORTH OF THE BACK OF CURB AND 54' EAST OF A POWER POLE.
B.M. Elevation = 907.44

MARK	DATE	DESCRIPTION

REVISIONS

811 Know what's below. Call before you dig.

Kroger

PREPARED FOR:

5960 CASTLEWAY WEST DRIVE
INDIANAPOLIS, IN 46250
Ph: 317.579.8463 Fx: 317.579.8162

CONSTRUCTION PLANS FOR
KROGER J970 BUILDING EXPANSION
150 W. 161ST ST. AND SPRINGMILL ROAD
WESTFIELD, INDIANA 46074

PREPARED BY:

EMH&T
Civil • Mechanical • Electrical • Plumbing
Geo • Mechanical • Highway • Bridges • Inc.
Engineers • Surveyors • Planners • Scientists
740 N. Shadeland Ave., Ste. 103, Indianapolis, IN 46219
Phone: 317.352.8600 Fax: 317.352.8601
emht.com

JOB NO. 2013-0351

PRELIMINARY
NOT TO BE USED FOR CONSTRUCTION

DATE: July XX, 2014
SCALE: As Noted
1" =40'

TITLE:
OVERALL SITE PLAN

SHEET
C1.1.1

Exhibit C.1

J:\2013\0351\Dwg\04Sheets\2013-0351-C1.1.1-C1.1.3_Site_Plan.dwg Last Saved By: rrichardson, 7/1/2014 2:14 PM Last Plotted By: Rediger, Ryan, 7/1/2014 2:34 PM (No Xrefs)