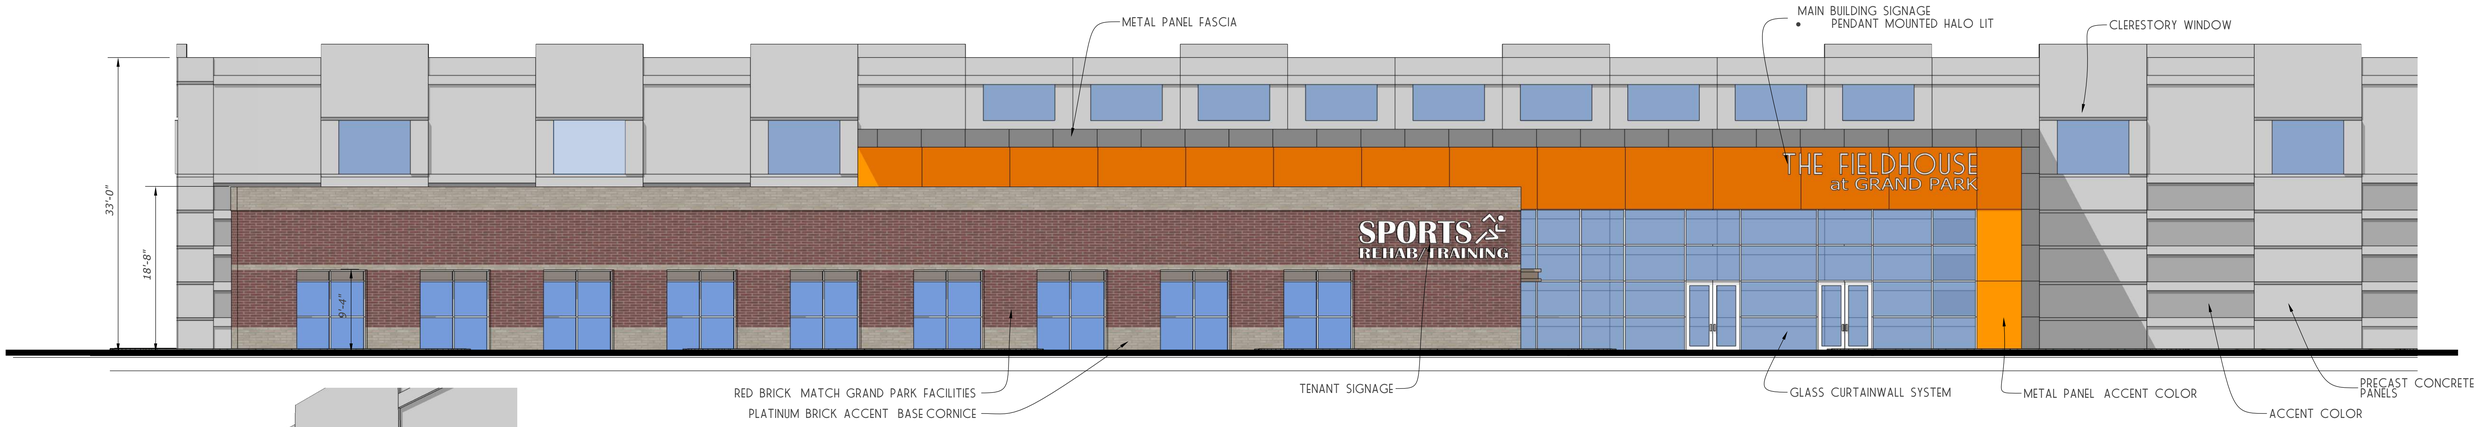

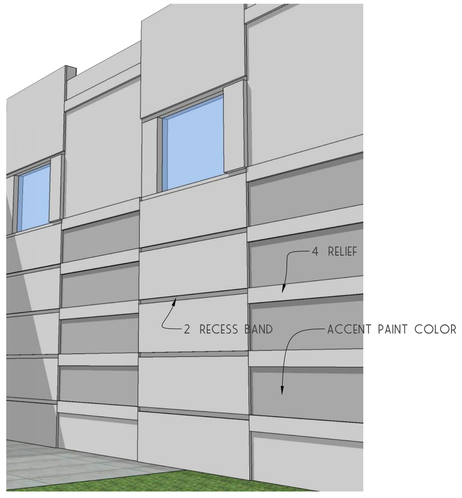

PRECAST DETAIL

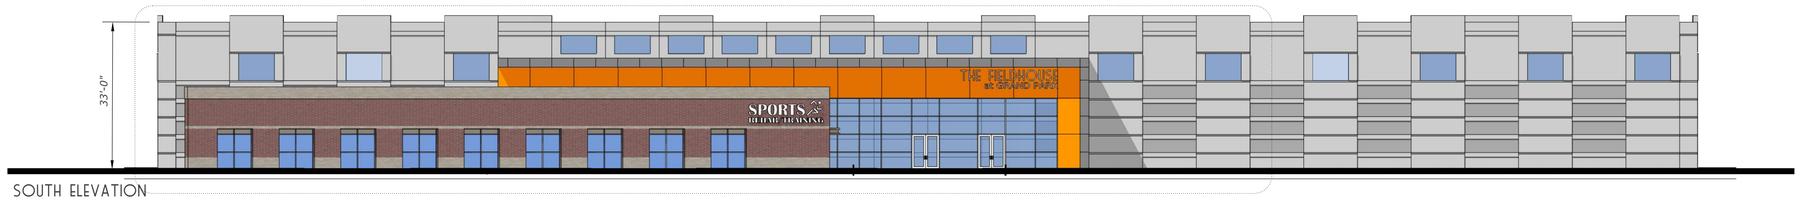

SOUTH ELEVATION

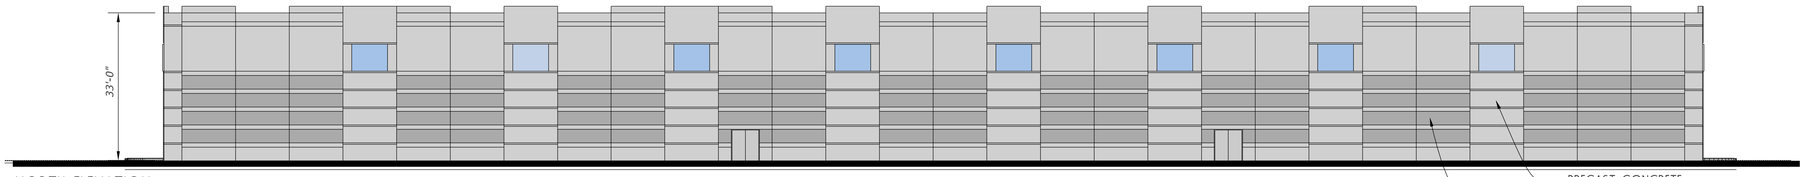

NORTH ELEVATION

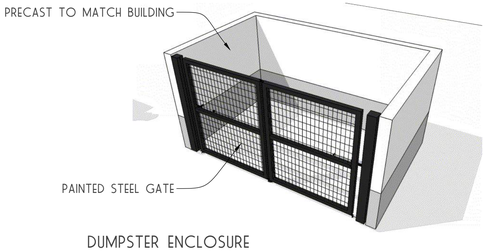

DUMPSTER ENCLOSURE

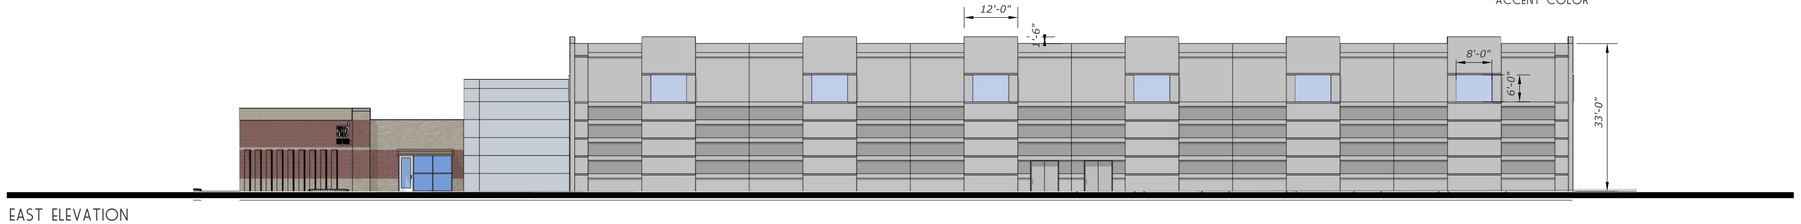

EAST ELEVATION

MONUMENT SIGN

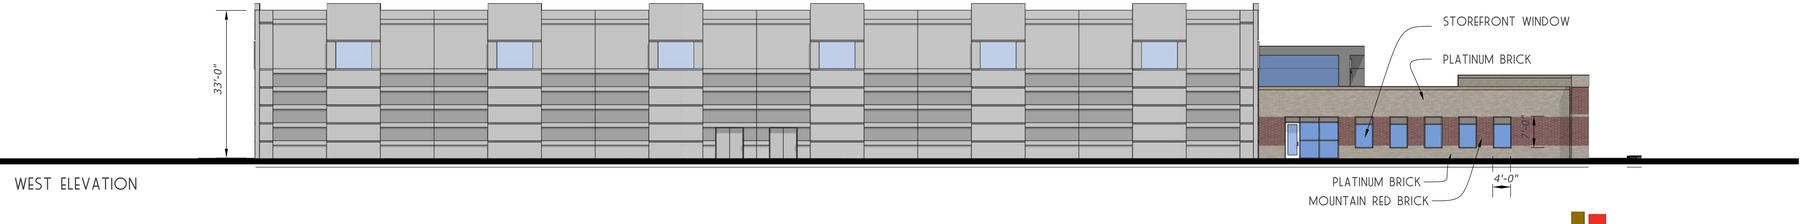

WEST ELEVATION

ELEVATIONS

GRAND PARK FIELDHOUSE

FEB 23 2015

AMERICAN STRUCTUREPOINT INC.