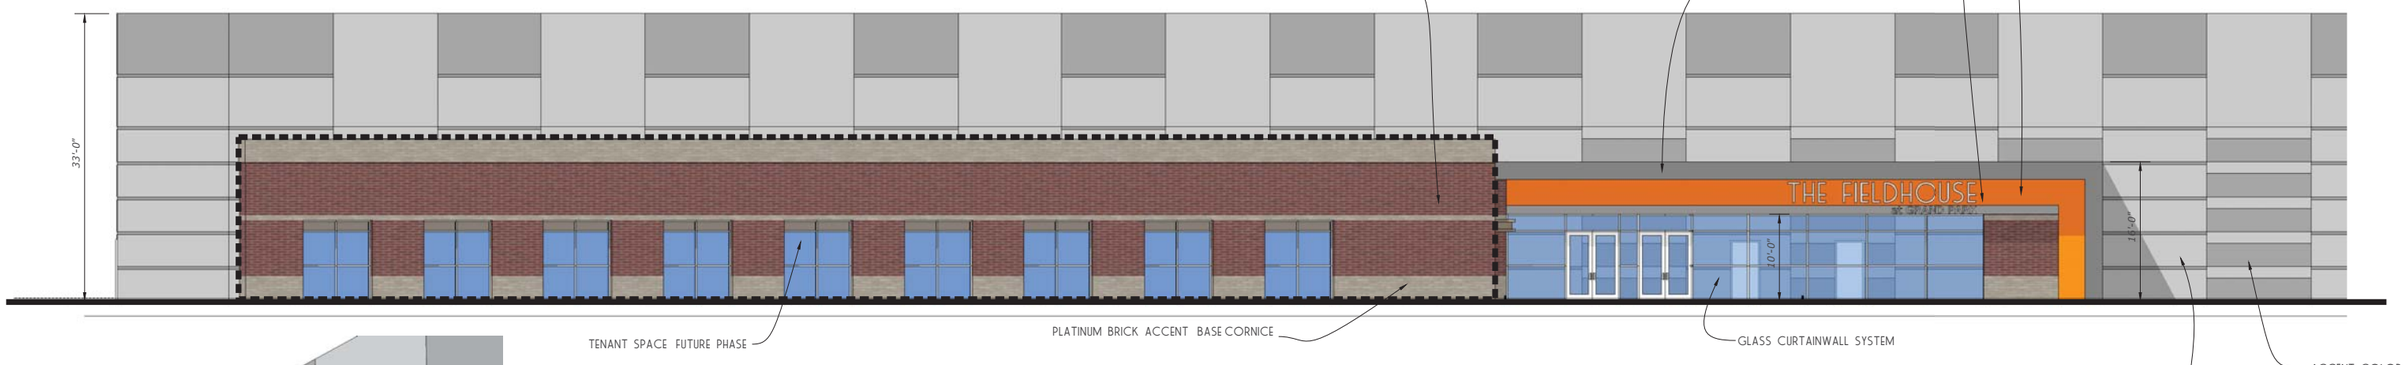

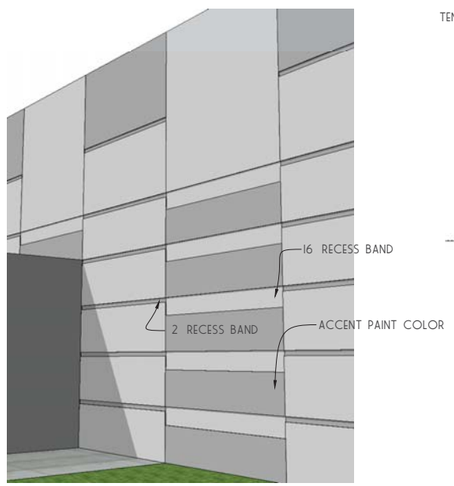

PRECAST DETAIL

SOUTH ELEVATION

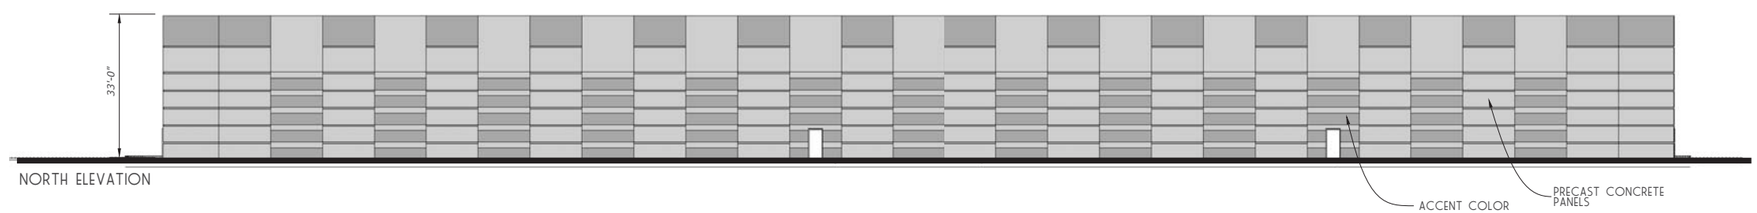

NORTH ELEVATION

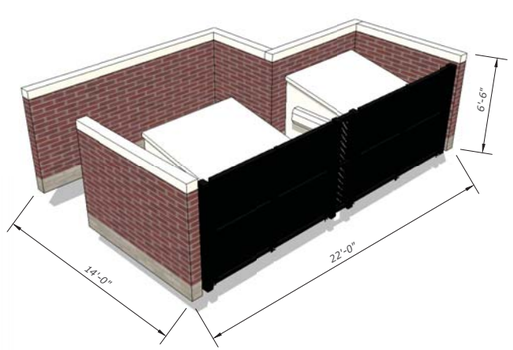

TRASH ENCLOSURE

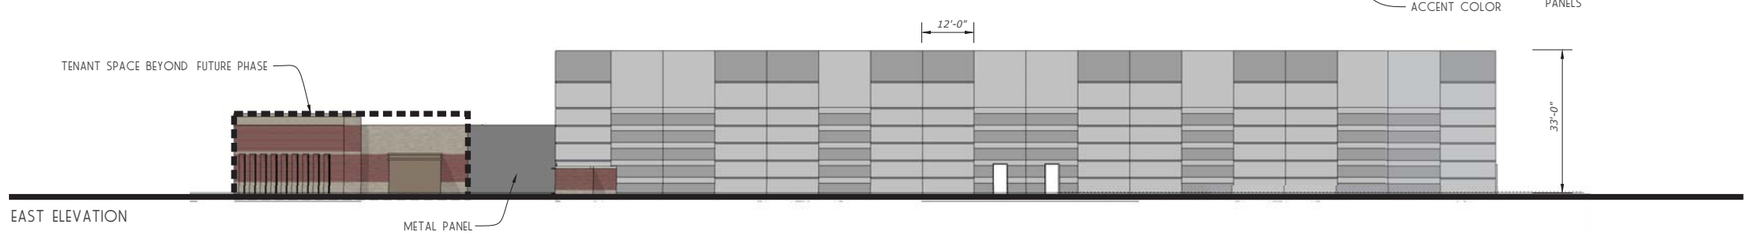

EAST ELEVATION

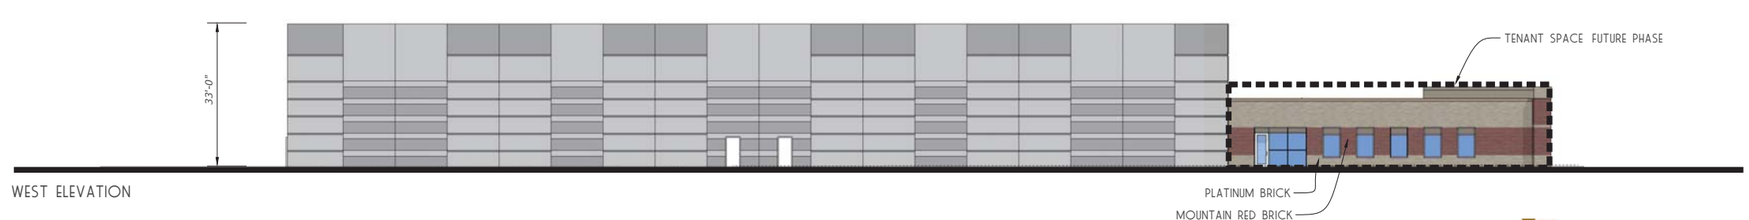

WEST ELEVATION

ELEVATIONS CURRENT & FUTURE

FIELDHOUSE AT GRAND PARK

M 2015

AMERICAN STRUCTUREPOINT INC.