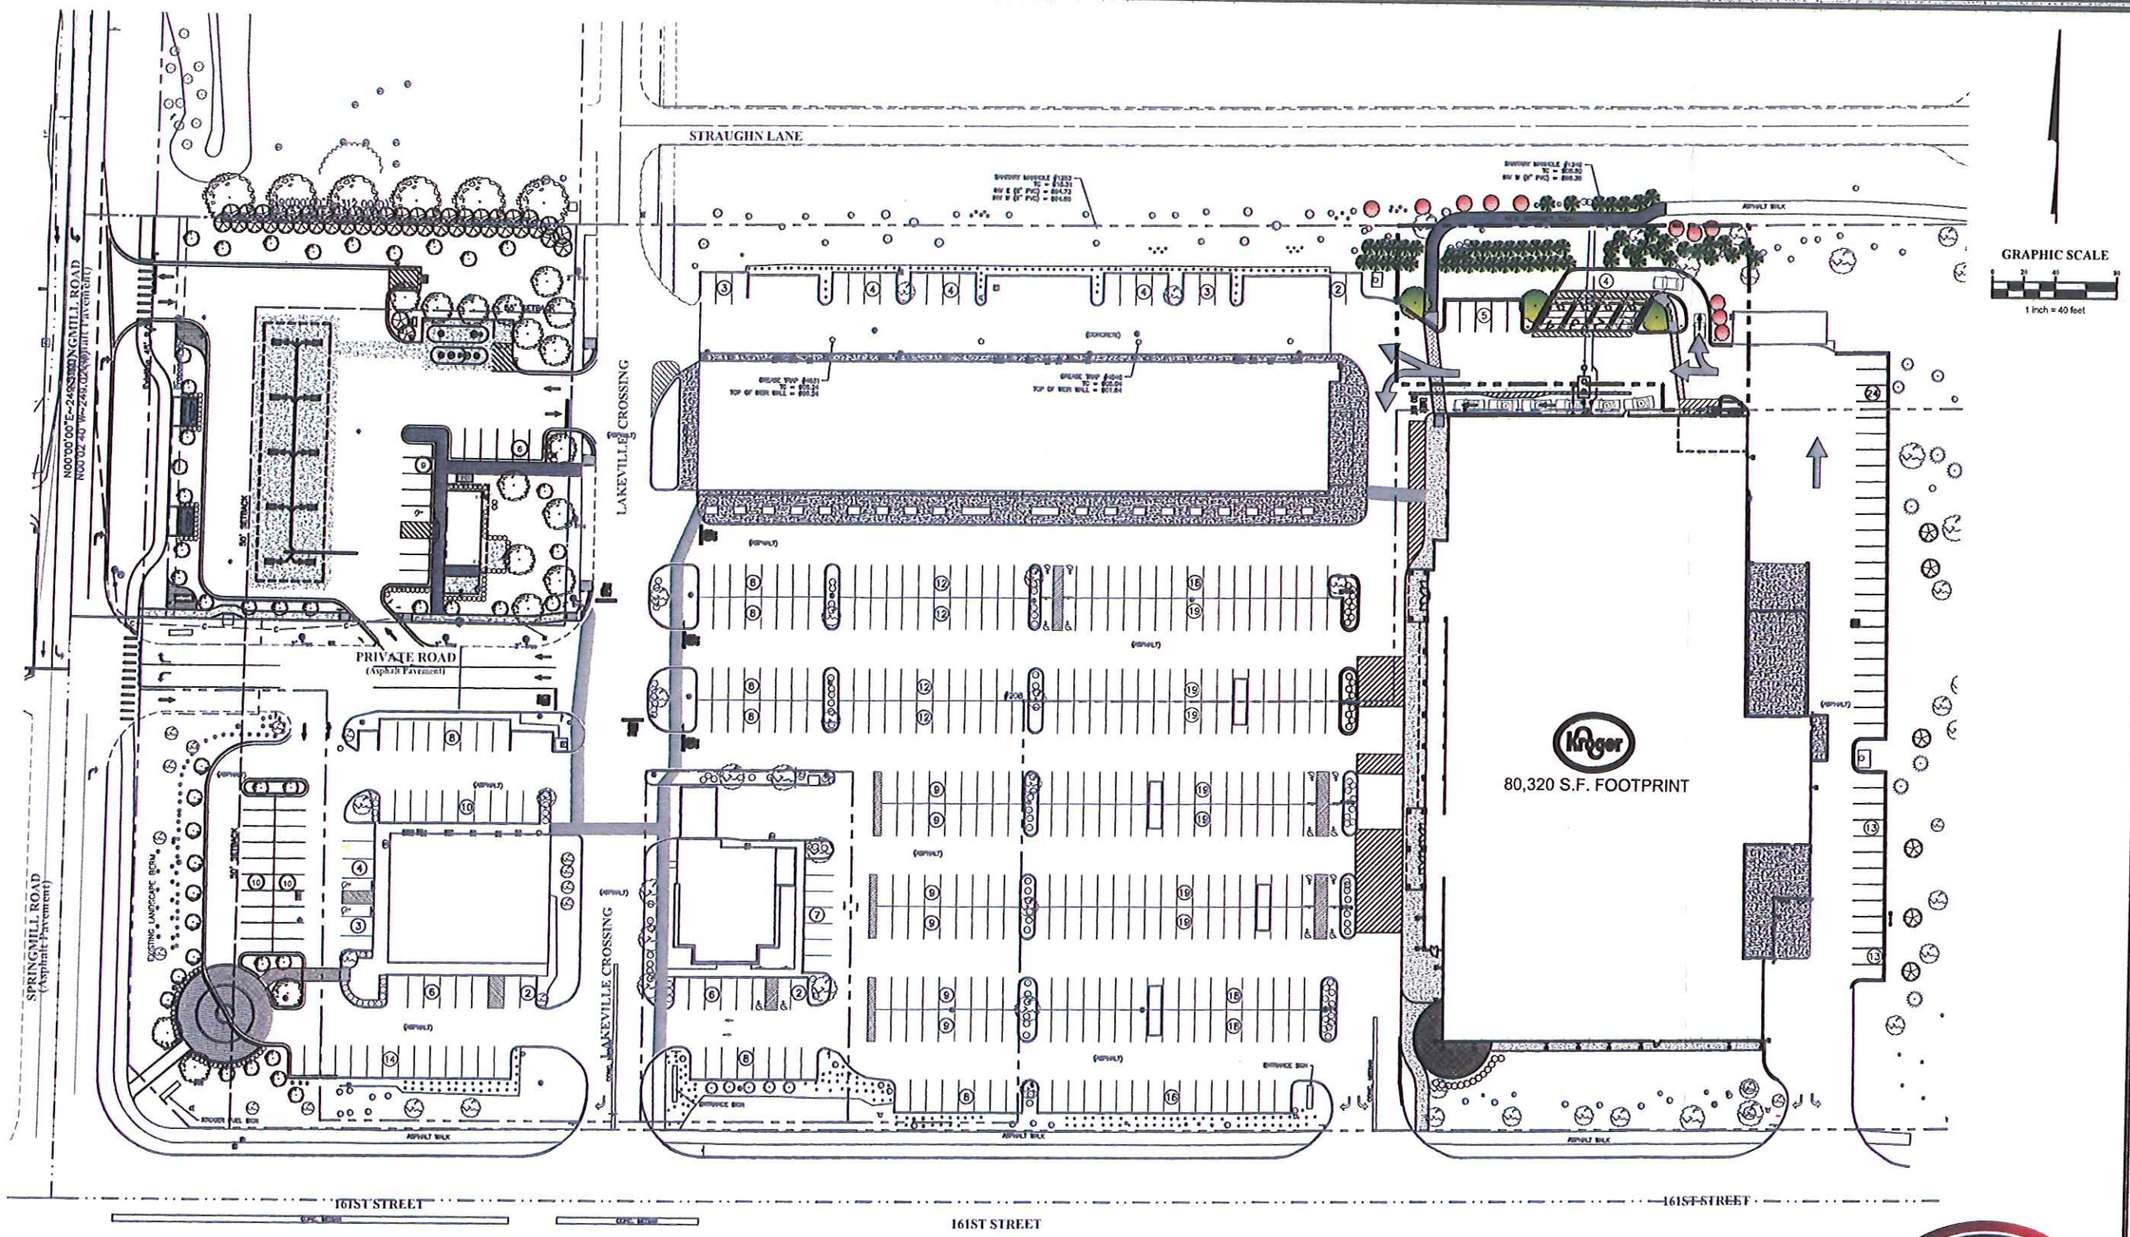

EMH&T
Engineers, Surveyors, Planners, Scientists
Job Number: 2015-0601

SITE DATA	
SPACES LOST TO E-COMMERCE	0

CURB SIDE PICK-UP OVERALL PLAN

July 1, 2015

J970 Westfield, Indiana