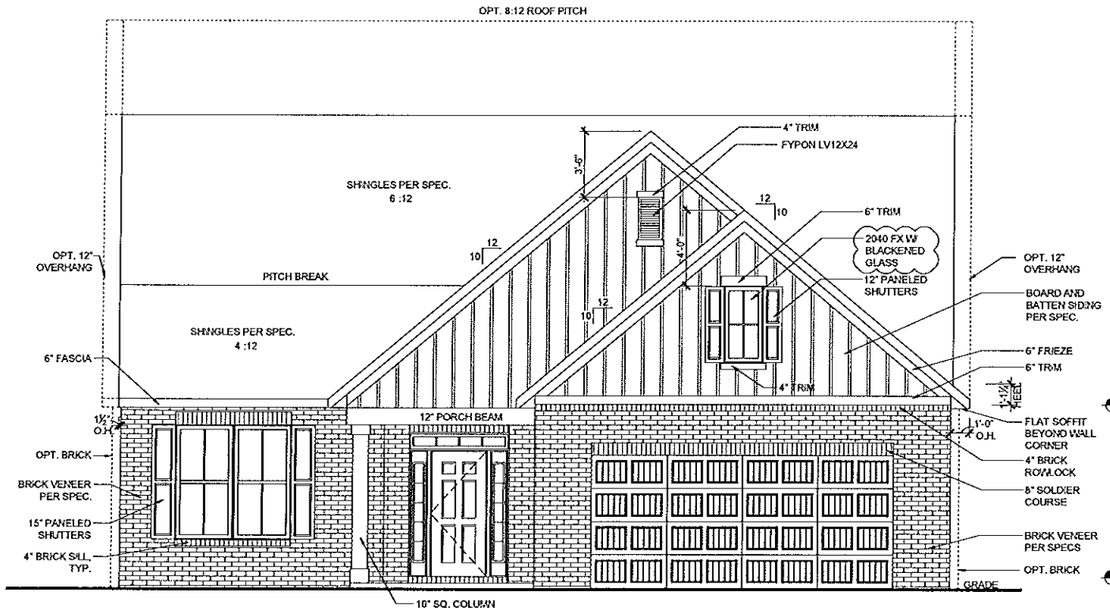


## OPT. FRONT MASONRY - FHJ (52% MASONRY)

SCALE: 1/8"=1'-0" (11"x17" SHEET SIZE)
SCALE: 1/4"=1'-0" (24"x36" SHEET SIZE)

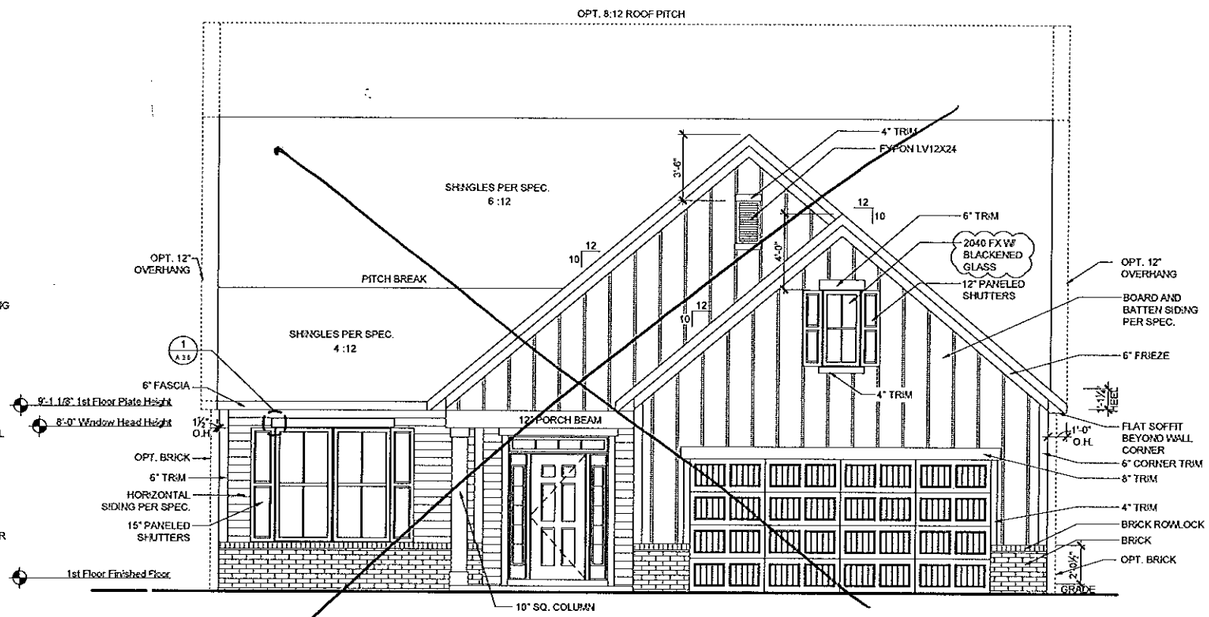


## FRONT ELEVATION - FHJ

SCALE: 1/8"=1'-0" (11"x17" SHEET SIZE)
SCALE: 1/4"=1'-0" (24"x36" SHEET SIZE)

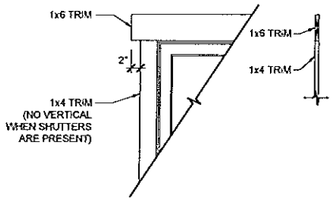


## FARMHOUSE WINDOW TRIM DETAIL

1

SCALE: 3/8"=1'-0" (11"x17" SHEET SIZE)
SCALE: 3/4"=1'-0" (24"x36" SHEET SIZE)

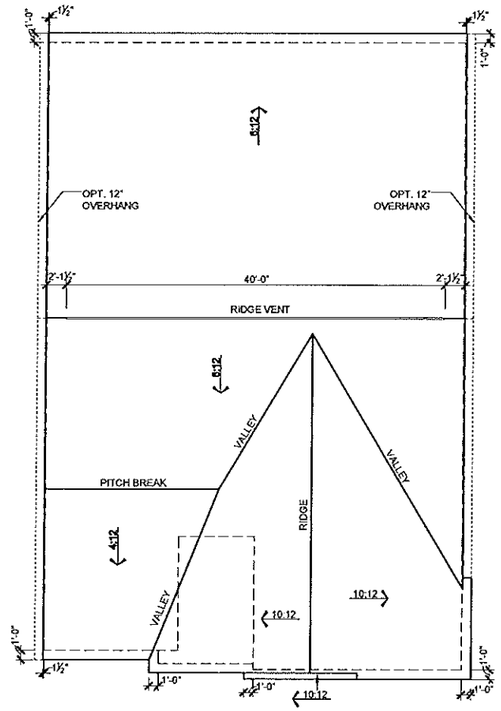


## ROOF PLAN - FHJ

SCALE: 1/16"=1'-0" (11"x17" SHEET SIZE)
SCALE: 1/8"=1'-0" (24"x36" SHEET SIZE)

9'-1 1/8" 1st Floor Plate Height
8'-0" Window Head Height
1st Floor Finished Floor

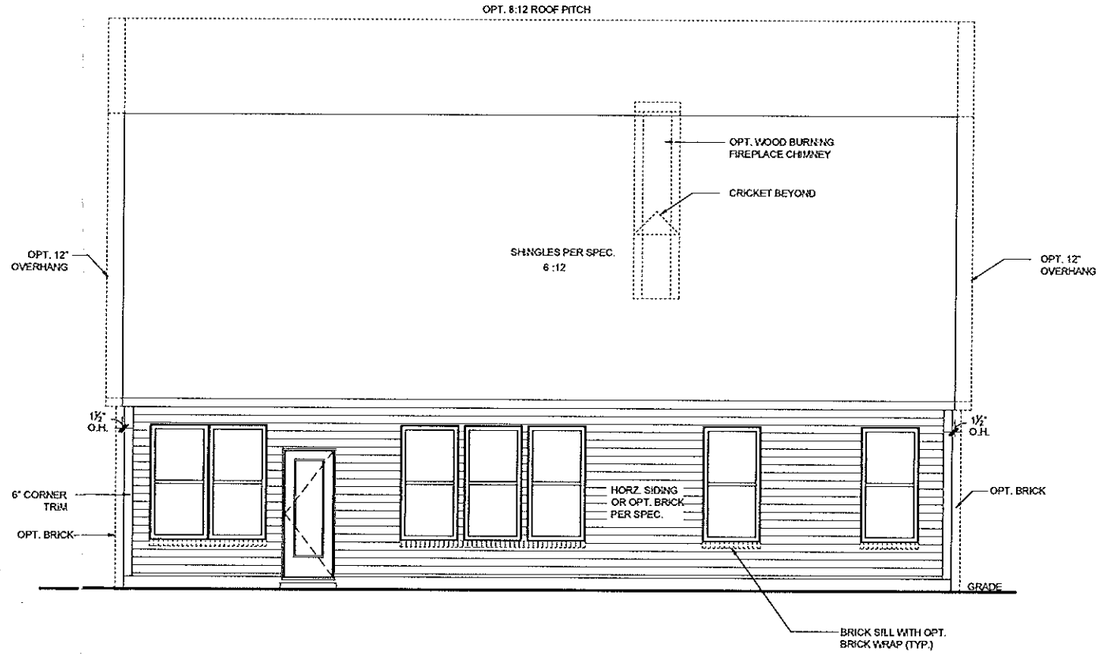


## REAR ELEVATION - FHJ

SCALE: 1/8"=1'-0" (11"x17" SHEET SIZE)
SCALE: 1/4"=1'-0" (24"x36" SHEET SIZE)

| REV. | DATE |
|---|---|
| 3.0 | 06/28/13 |
| 3.1 | 09/06/13 |
| v3.2 | 01/30/14 |
| v3.3 | 08/29/14 |
| v4.0 | 01/20/15 |

These plans are the property of Beazer Homes and may not be reproduced, changed or copied without the expressed written consent of Beazer Homes, nor are they to be assigned to a third party without obtaining said written consent.
© 2013 Beazer Homes USA, Inc.
Unpublished work

Beazer Homes

IND V045 v4.0
Elevation Plans
Front Elevation FHJ

drawn by: ---
checked by: ---
date: ---
sheet number:
A-3.10

Plot Date: 1/20/2015 2:54:20 PM; By: Lolf Teegen

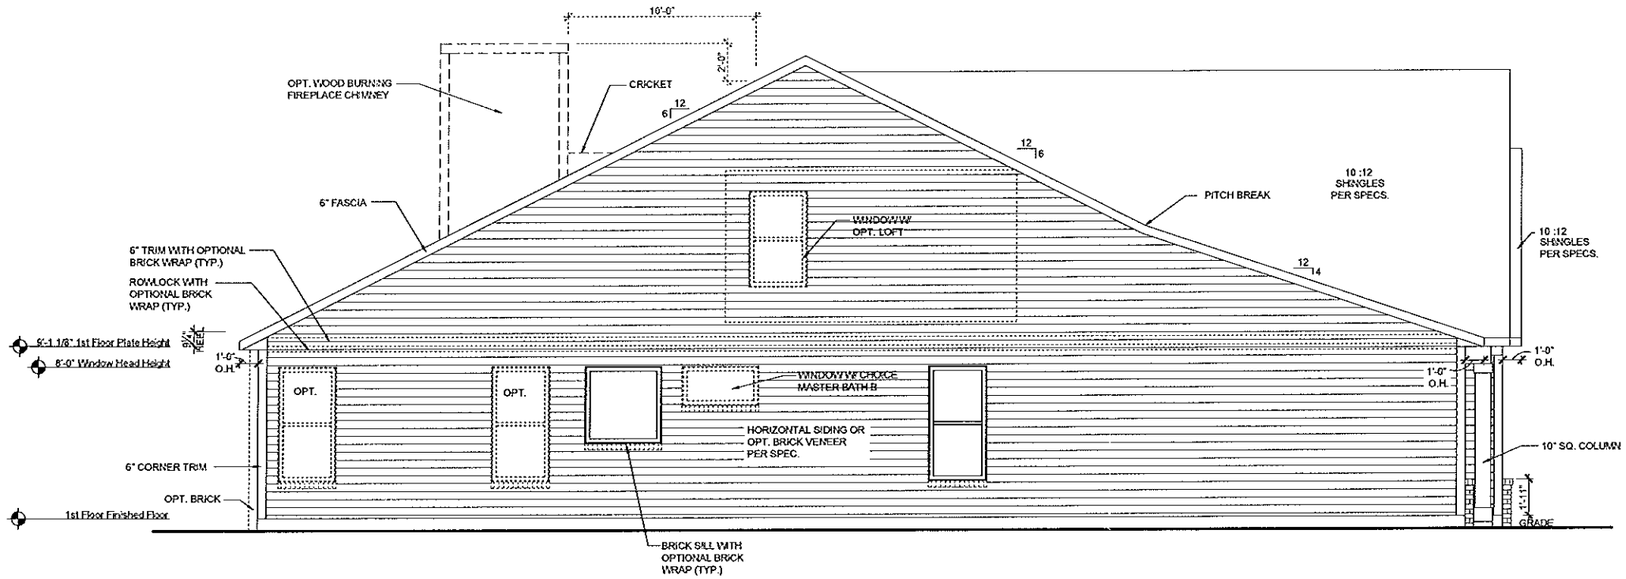


## LEFT ELEVATION - FHJ

SCALE: 1/8"=1'-0" (11"x17" SHEET SIZE)
SCALE: 1/4"=1'-0" (24"x36" SHEET SIZE)

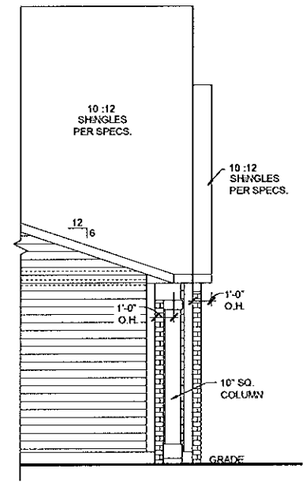


## LEFT ELEVATION OPT. FRONT MASONRY - FHJ

SCALE: 1/8"=1'-0" (11"x17" SHEET SIZE)
SCALE: 1/4"=1'-0" (24"x36" SHEET SIZE)

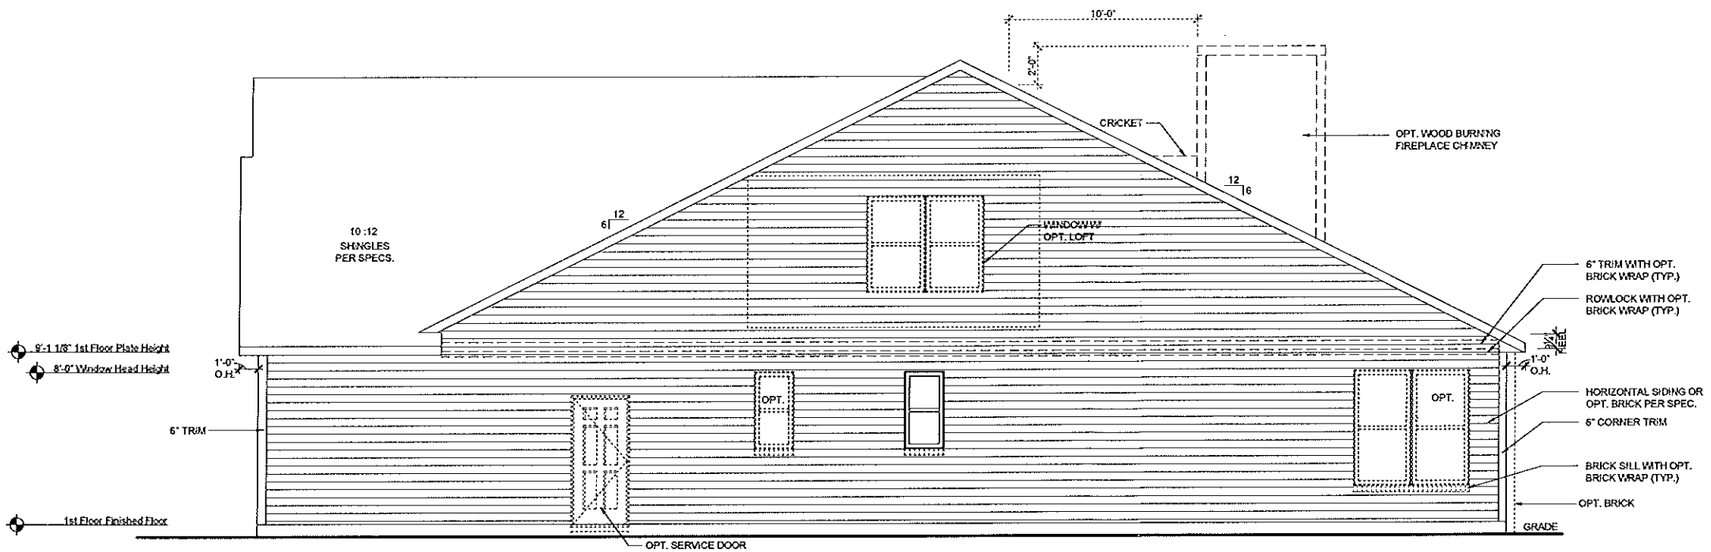


## RIGHT ELEVATION - FHJ

SCALE: 1/8"=1'-0" (11"x17" SHEET SIZE)
SCALE: 1/4"=1'-0" (24"x36" SHEET SIZE)

| REV. | DATE |
|---|---|
| 3.0 | 06/28/13 |
| 3.1 | 09/06/13 |
| v3.2 | 01/30/14 |
| v3.3 | 08/29/14 |
| v4.0 | 01/20/15 |

These plans are the property of Beazer Homes and may not be reproduced, changed or copied without the expressed written consent of Beazer Homes, nor are they to be assigned to a third party without obtaining said written consent.

© 2013 Beazer Homes USA, Inc.
Unpublished work

Beazer Homes

IND V045 V4.0

Elevation Plans

Side Elevations FHJ

drawn by: ---
checked by: ---
date: ---
sheet number:
A-3.11

Plot Date: 1/20/2015 2:55:46 PM; By: Leif Toegen

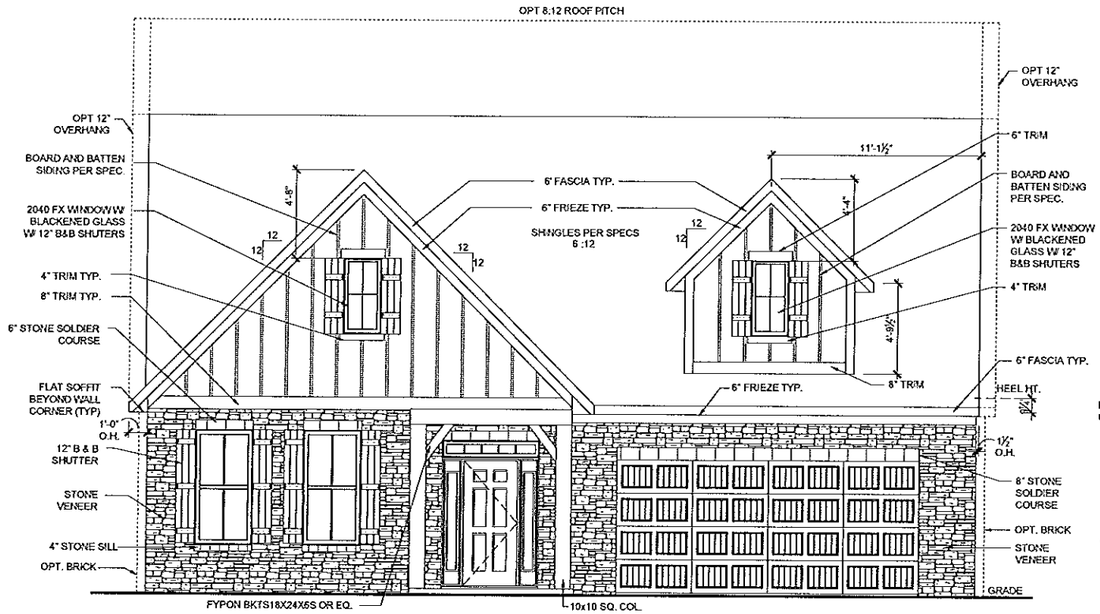


## OPT FRONT MASONRY - FHJ (54%)

SCALE: 1/8"=1'-0" (11"x17" SHEET SIZE)
SCALE: 1/4"=1'-0" (24"x36" SHEET SIZE)

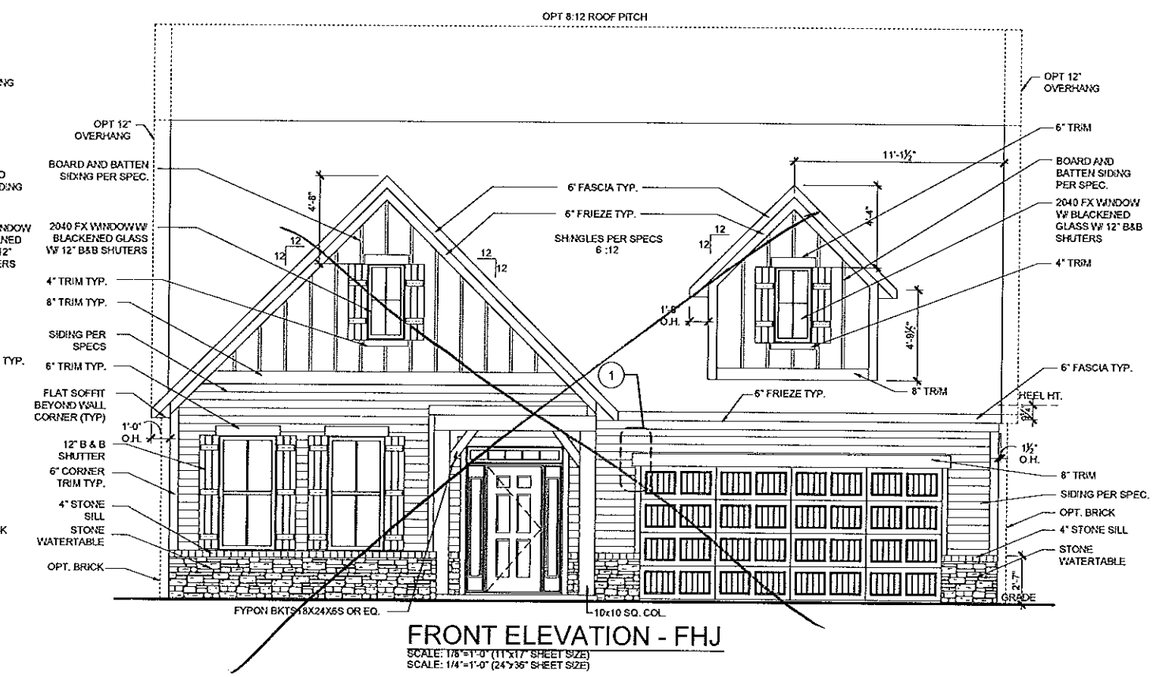


## FRONT ELEVATION - FHJ

SCALE: 1/8"=1'-0" (11"x17" SHEET SIZE)
SCALE: 1/4"=1'-0" (24"x36" SHEET SIZE)

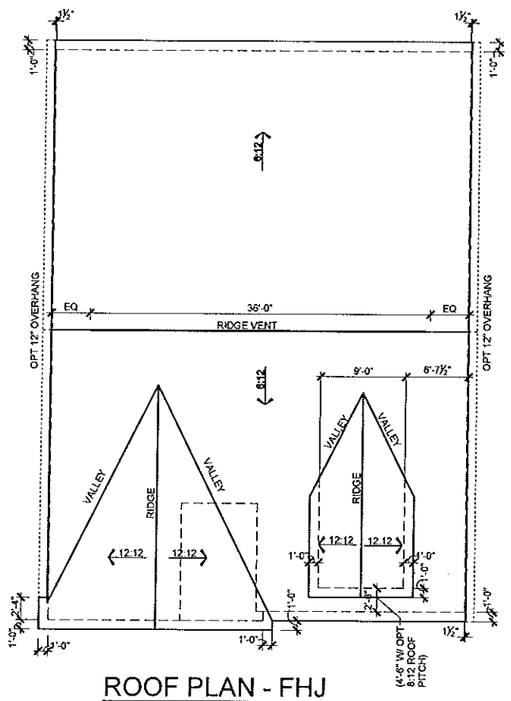


## ROOF PLAN - FHJ

SCALE: 1/16"=1'-0" (11"x17" SHEET SIZE)
SCALE: 1/8"=1'-0" (24"x36" SHEET SIZE)

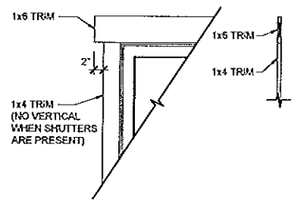


## Farmhouse Window Trim Detail

1

SCALE: 3/8"=1'-0" (11"x17" SHEET SIZE)
SCALE: 3/4"=1'-0" (24"x36" SHEET SIZE)

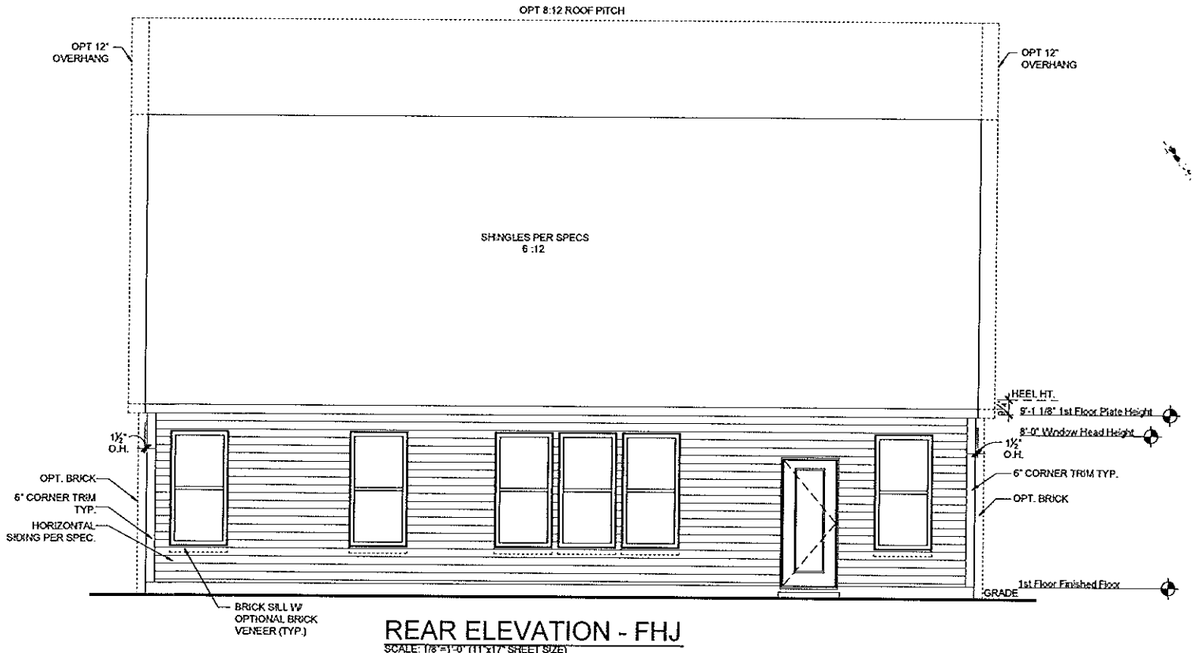


## REAR ELEVATION - FHJ

SCALE: 1/8"=1'-0" (11"x17" SHEET SIZE)
SCALE: 1/4"=1'-0" (24"x36" SHEET SIZE)

| REV. | DATE |
|---|---|
| 1.0 | 06-28-13 |
| 1.1 | 09-06-13 |
| v1.2 | 02-04-14 |
| v1.3 | 10-29-14 |

These plans are the property of Beazer Homes and may not be reproduced, changed or copied without the expressed written consent of Beazer Homes, nor are they to be assigned to a third party without obtaining said written consent.

© 2011 Beazer Homes USA, Inc.
Unpublished work

Beazer Homes

IND V043 v1.3
Elevation Plans
Front Elevation FHJ

drawn by: PIN
checked by: ETM
date: 06-28-13
sheet number: A-3.2

Plot Date: 10/21/2014 3:13:32 PM; By: Lolf Teegan

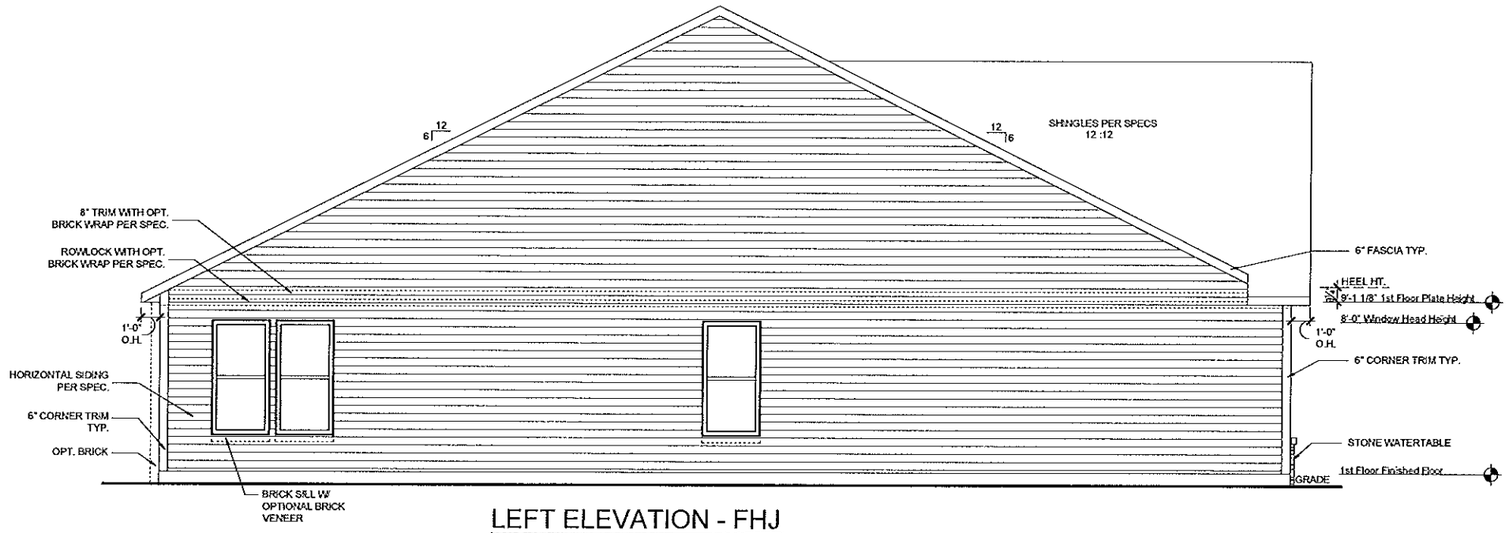


## LEFT ELEVATION - FHJ

SCALE: 1/8"=1'-0" (11"x17" SHEET SIZE)
SCALE: 1/4"=1'-0" (24"x36" SHEET SIZE)

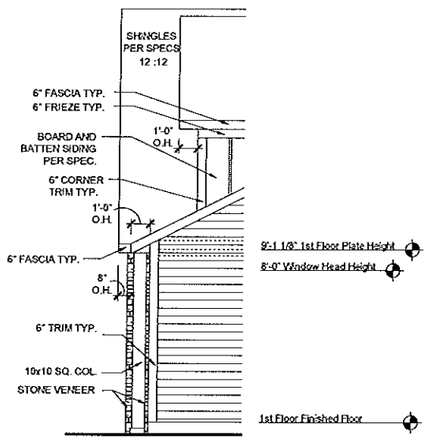


## RIGHT ELEVATION
## OPT FRONT MASONRY - FHJ (54%)

SCALE: 1/8"=1'-0" (11"x17" SHEET SIZE)
SCALE: 1/4"=1'-0" (24"x36" SHEET SIZE)

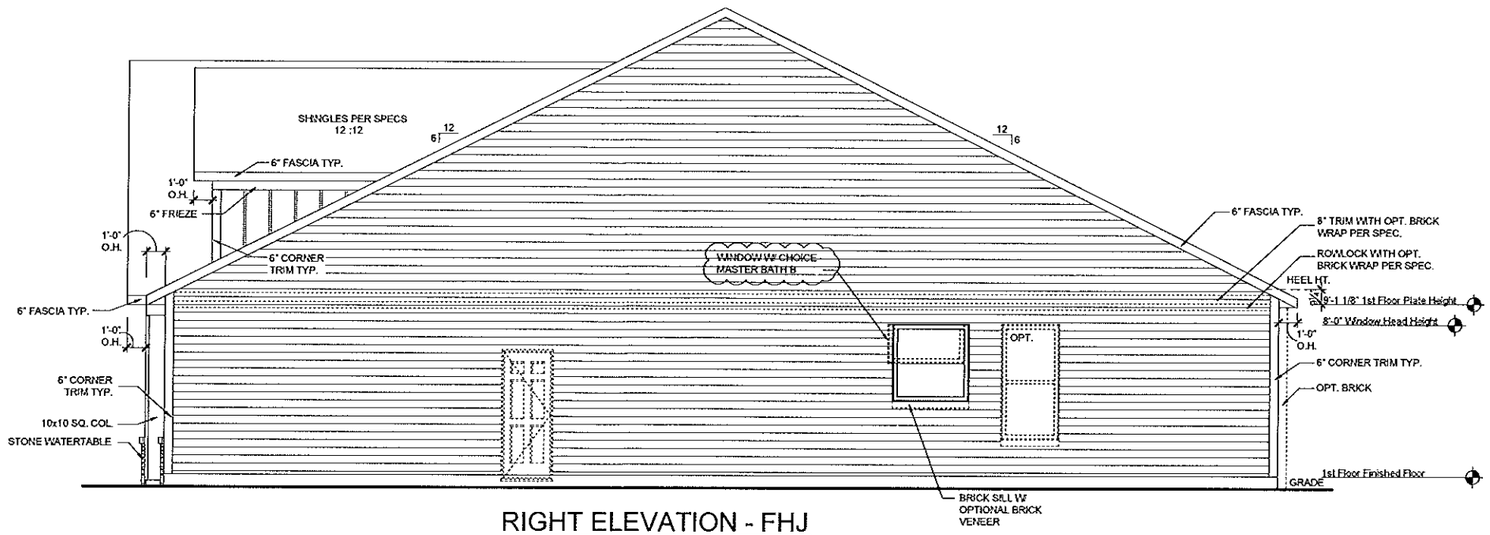


## RIGHT ELEVATION - FHJ

SCALE: 1/8"=1'-0" (11"x17" SHEET SIZE)
SCALE: 1/4"=1'-0" (24"x36" SHEET SIZE)

| REV. | DATE |
|---|---|
| 1.0 | 06-28-13 |
| 1.1 | 09-06-13 |
| v1.2 | 02-04-14 |
| v1.3 | 10-29-14 |

These plans are the property of Beazer Homes and may not be reproduced, changed or copied without the expressed written consent of Beazer Homes, nor are they to be assigned to a third party without obtaining said written consent.

© 2011 Beazer Homes USA, Inc.
Unpublished work

Beazer Homes

IND V043 v1.3

Elevation Plans

Side Elevations FHJ

drawn by: PIN

checked by: ETM

date: 06-28-13

sheet number: A-3.3

Plot Date: 10/21/2014 3:13:38 PM; By: Lolf Teegen

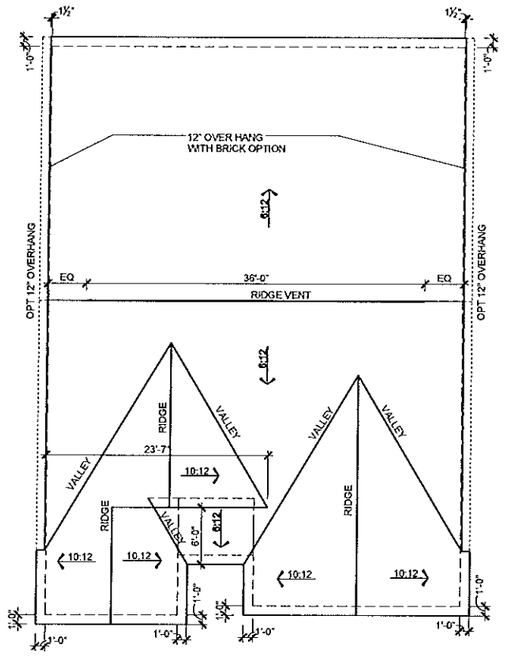


## ROOF PLAN - TRS

SCALE: 1/16"=1'-0" (11"x17" SHEET SIZE)
SCALE: 1/8"=1'-0" (24"x36" SHEET SIZE)

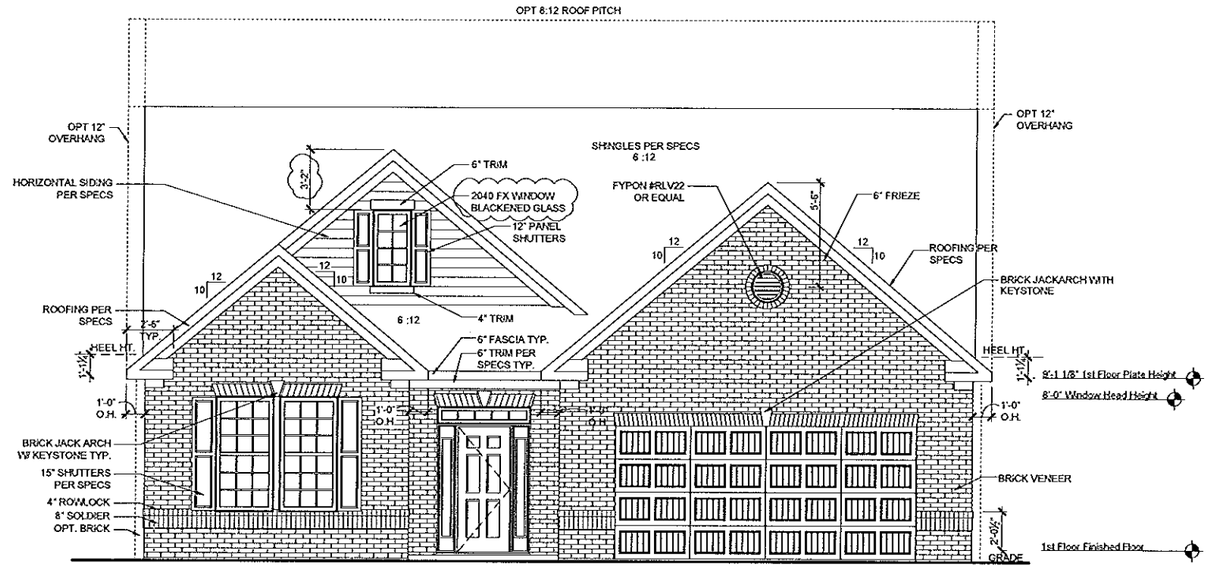


## FRONT ELEVATION - TRS

SCALE: 1/8"=1'-0" (11"x17" SHEET SIZE)
SCALE: 1/4"=1'-0" (24"x36" SHEET SIZE)

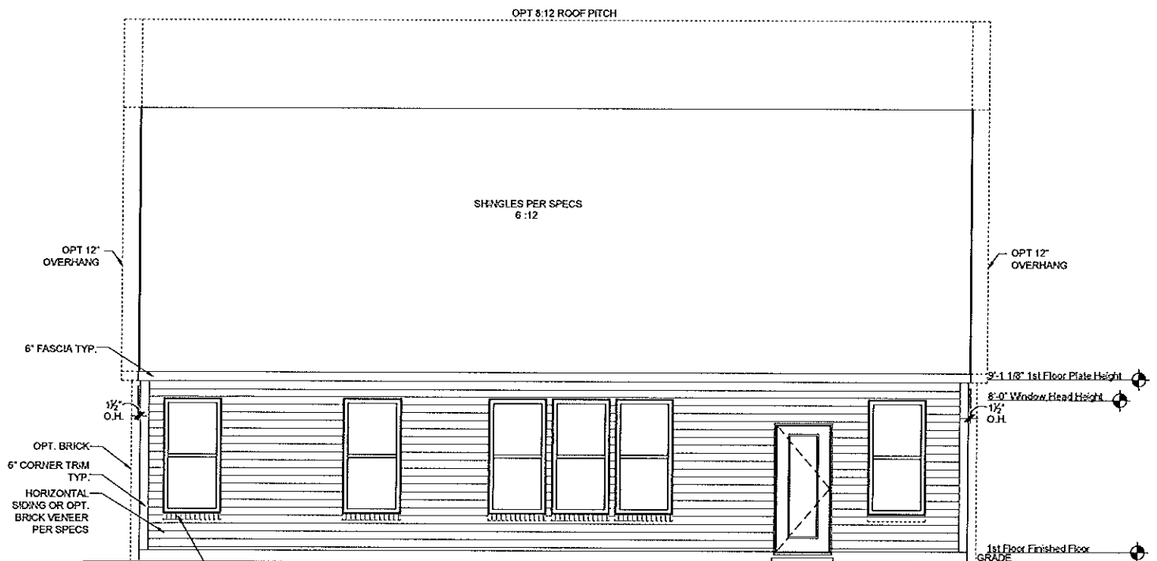


## REAR ELEVATION - TRS

SCALE: 1/8"=1'-0" (11"x17" SHEET SIZE)
SCALE: 1/4"=1'-0" (24"x36" SHEET SIZE)

| REV. | DATE |
|---|---|
| 1.0 | 06-28-13 |
| 1.1 | 09-06-13 |
| v1.2 | 02-04-14 |
| v1.3 | 10-29-14 |

These plans are the property of Beazer Homes and may not be reproduced, changed or copied without the expressed written consent of Beazer Homes, nor are they to be assigned to a third party without obtaining said written consent.

© 2011 Beazer Homes USA, Inc.
Unpublished work

Beazer Homes

IND V043 v1.3

Elevation Plans

Front Elevation TRS

drawn by: PIN
checked by: ETM
date: 06-28-13
sheet number: A-3.8

Plot Date: 10/21/2014 3:14:14 PM; By: Leif Teigen

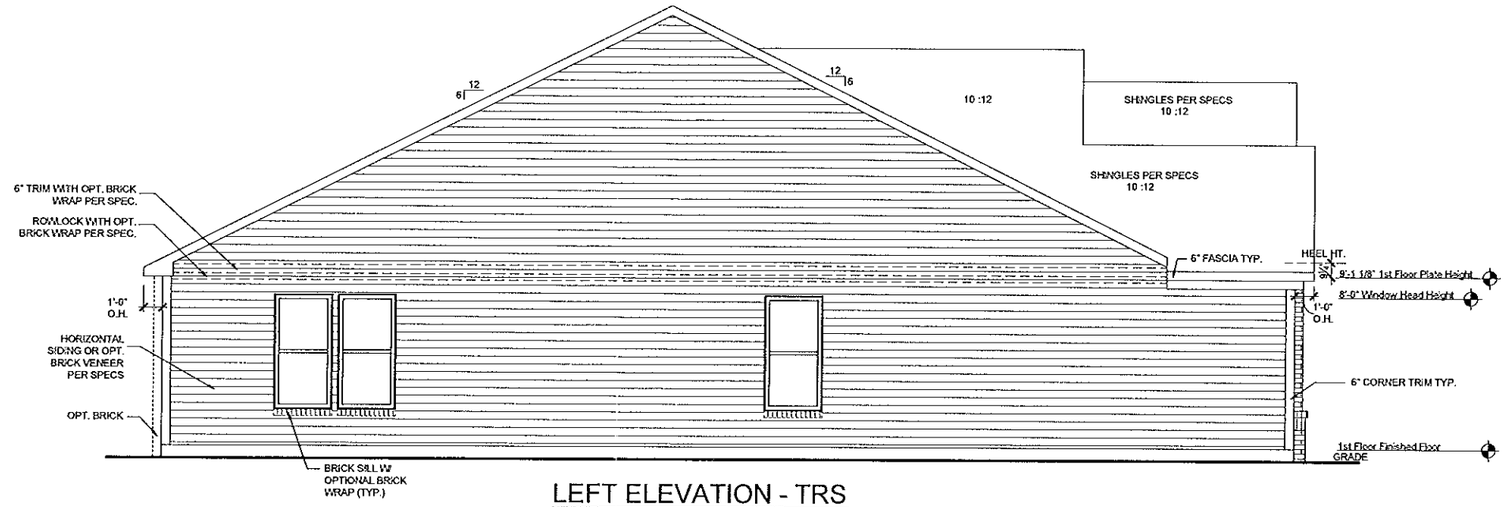


## LEFT ELEVATION - TRS

SCALE: 1/8"=1'-0" (11"x17" SHEET SIZE)
SCALE: 1/4"=1'-0" (24"x36" SHEET SIZE)

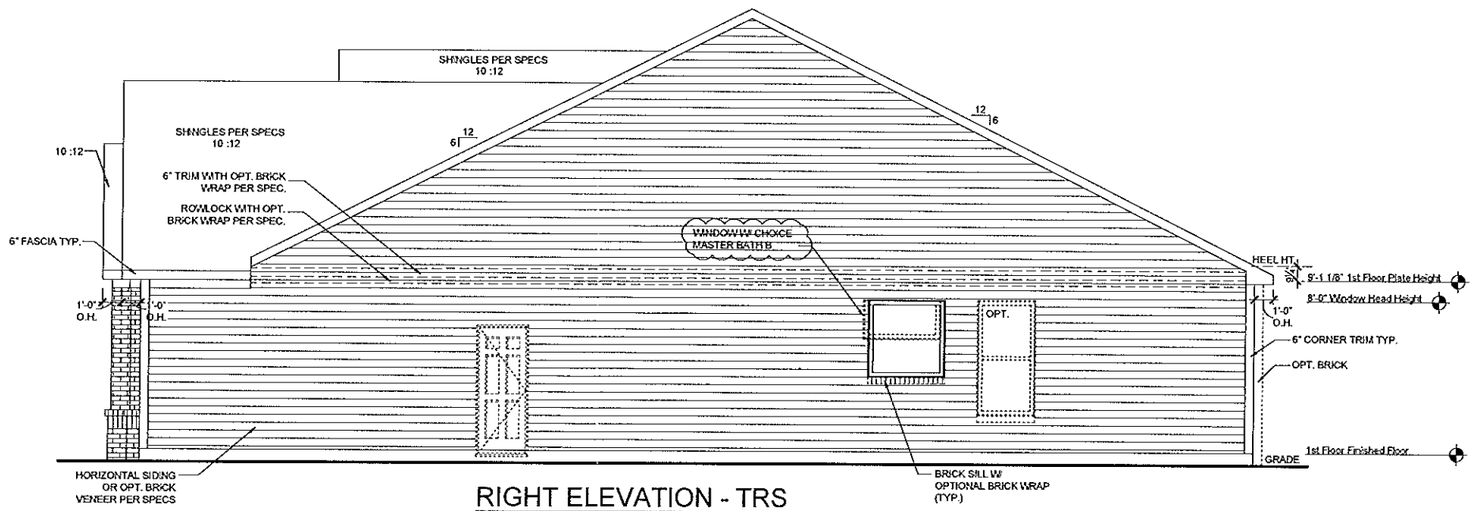


## RIGHT ELEVATION - TRS

SCALE: 1/8"=1'-0" (11"x17" SHEET SIZE)
SCALE: 1/4"=1'-0" (24"x36" SHEET SIZE)

| REV. | DATE |
|---|---|
| 1.0 | 06-28-13 |
| 1.1 | 09-06-13 |
| v1.2 | 02-04-14 |
| v1.3 | 10-29-14 |

These plans are the property of Beazer Homes and may not be reproduced, changed or copied without the expressed written consent of Beazer Homes, nor are they to be assigned to a third party without obtaining said written consent.

© 2011 Beazer Homes USA, Inc.
Unpublished work

Beazer Homes

IND V043 v1.3

Elevation Plans

Side Elevations TRS

drawn by: PIN
checked by: ETM
date: 06-28-13
sheet number: A-3.9

Plot Date: 10/21/2014 3:14:22 PM; By: Leif Toogon

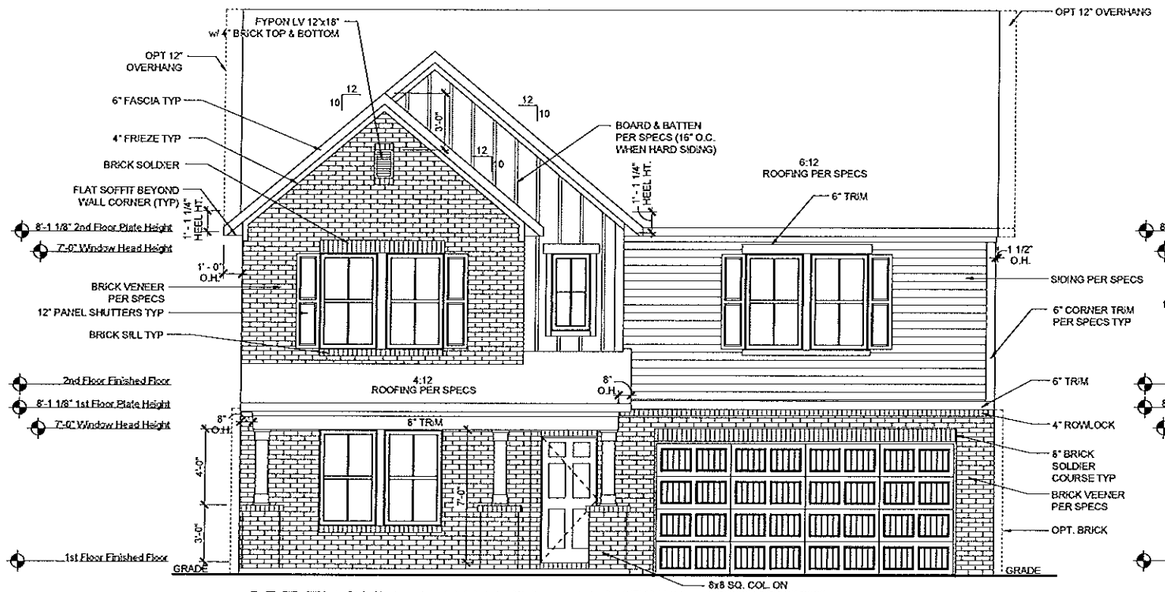


## OPT FRONT MASONRY - FHR (59%)

SCALE: 1/8"=1'-0" (11"x17" SHEET SIZE)
SCALE: 1/4"=1'-0" (24"x36" SHEET SIZE)

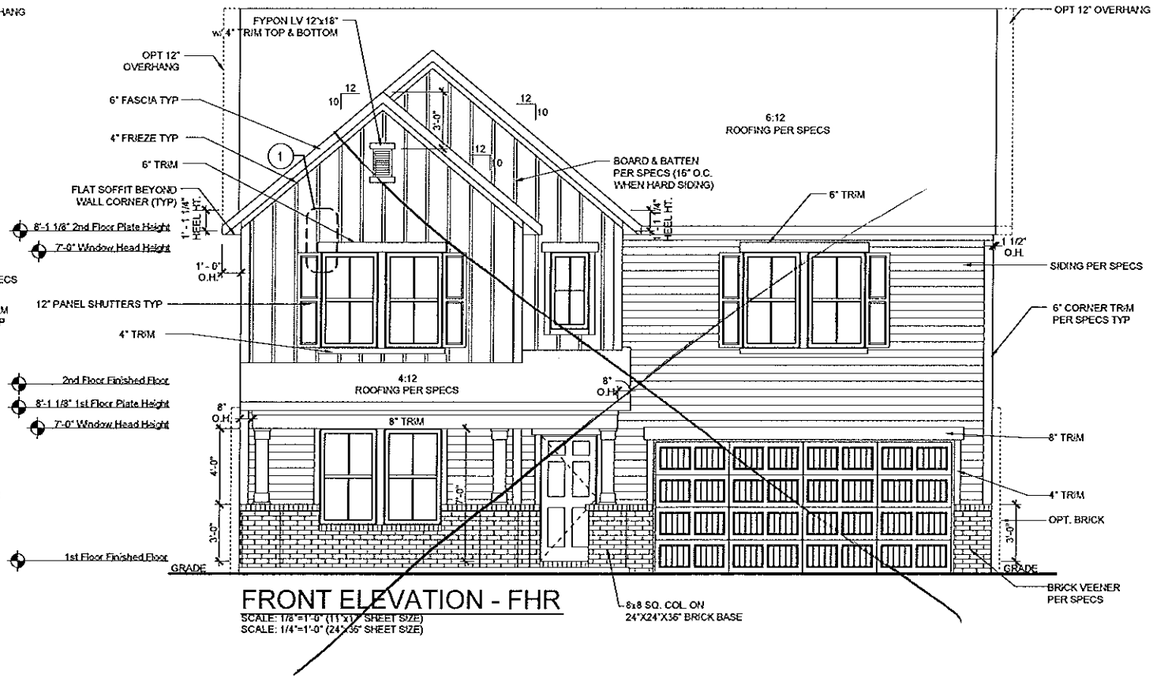


## FRONT ELEVATION - FHR

SCALE: 1/8"=1'-0" (11"x17" SHEET SIZE)
SCALE: 1/4"=1'-0" (24"x36" SHEET SIZE)

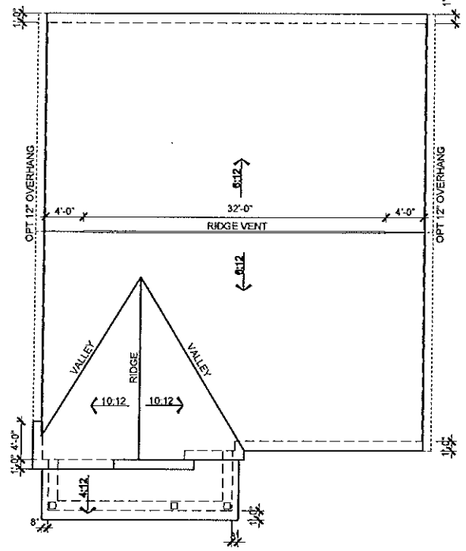


## ROOF PLAN - FHR

SCALE: 1/16"=1'-0" (11"x17" SHEET SIZE)
SCALE: 1/8"=1'-0" (24"x36" SHEET SIZE)

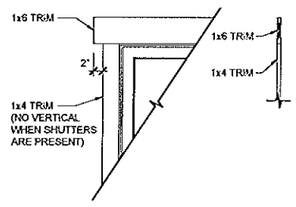


## Farmhouse Window Trim Detail

1

SCALE: 3/8"=1'-0" (11"x17" SHEET SIZE)
SCALE: 3/4"=1'-0" (24"x36" SHEET SIZE)

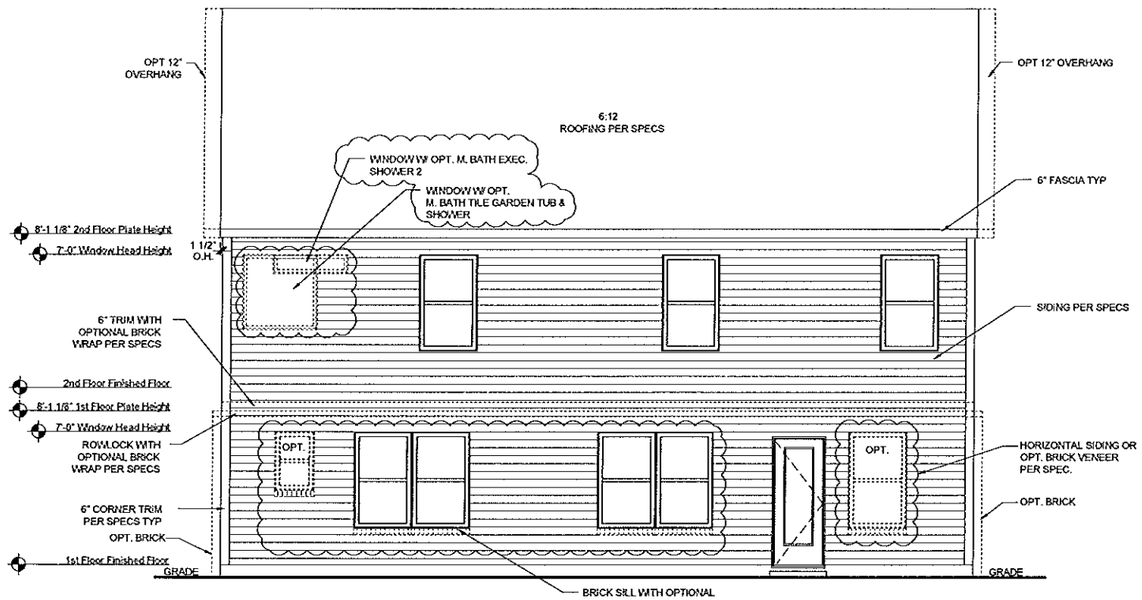


## REAR ELEVATION - FHR

SCALE: 1/8"=1'-0" (11"x17" SHEET SIZE)
SCALE: 1/4"=1'-0" (24"x36" SHEET SIZE)

| REV. | DATE |
|---|---|
| 3.3 | 08-09-13 |
| v4.0 | 02-01-14 |
| v4.1 | 04-04-14 |
| v4.2 | 08-14-14 |
| v4.3 | 07-28-15 |

These plans are the property of Beazer Homes and may not be reproduced, changed or copied without the expressed written consent of Beazer Homes, nor are they to be assigned to a third party without obtaining said written consent.

© 2013 Beazer Homes USA, Inc. Unpublished work

BEAZER HOMES

IND E345 V4.3

Elevation Plans

Front Elevation FHR

drawn by: DA

checked by: EM

date: 2-1-14

sheet number: A-3.4

Plot Date: 7/27/2015 4:10:18 PM; By: Leif Toegen

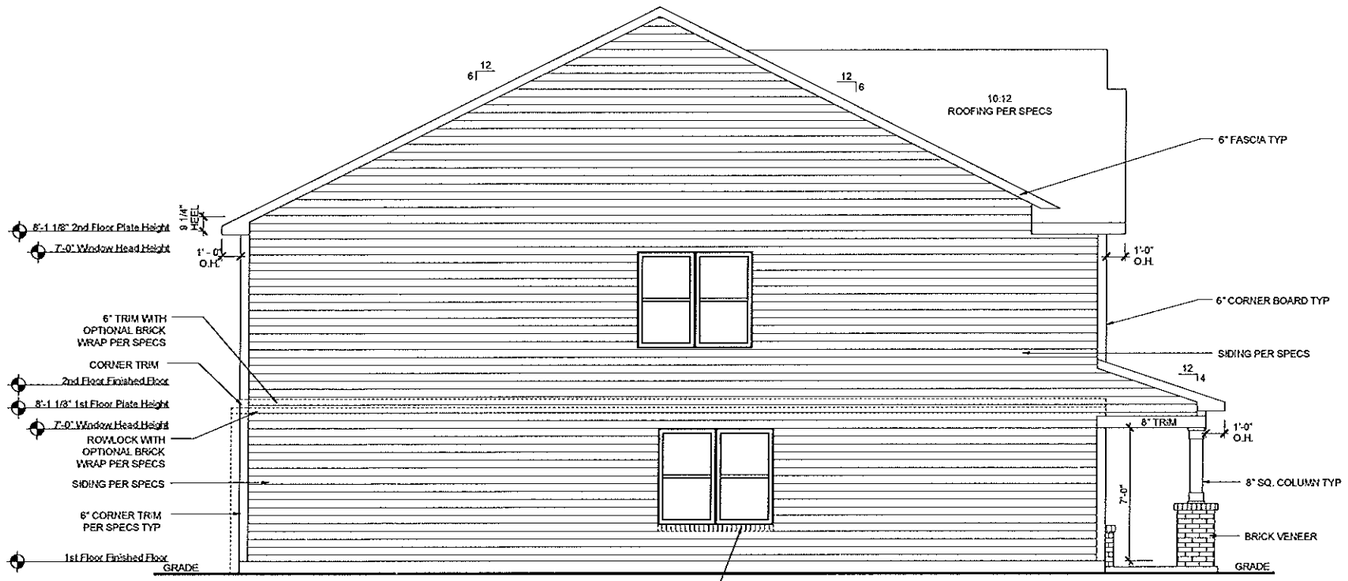


## LEFT ELEVATION - FHR

SCALE: 1/8"=1'-0" (11"x17" SHEET SIZE)
SCALE: 1/4"=1'-0" (24"x36" SHEET SIZE)

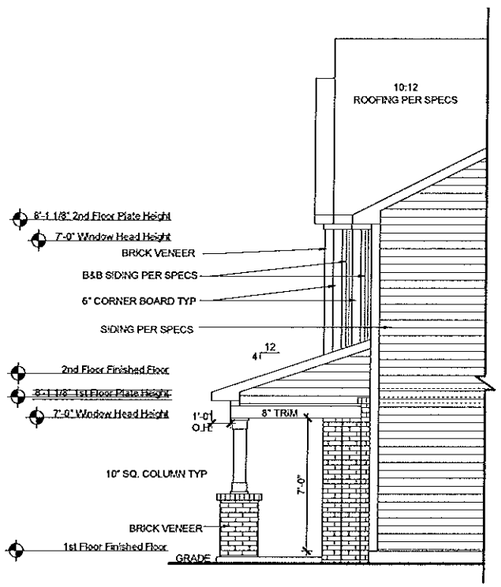


## RIGHT ELEVATION
## OPT FRONT MASONRY - FHR (59%)

SCALE: 1/8"=1'-0" (11"x17" SHEET SIZE)
SCALE: 1/4"=1'-0" (24"x36" SHEET SIZE)

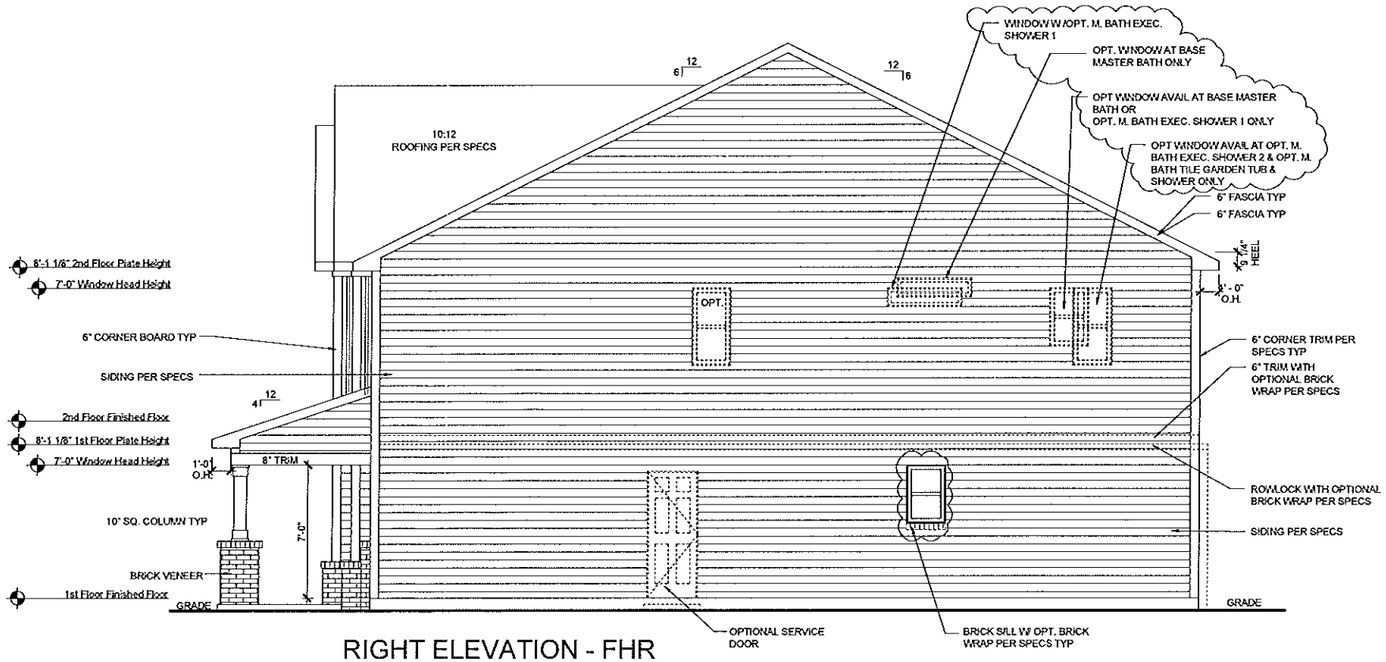


## RIGHT ELEVATION - FHR

SCALE: 1/8"=1'-0" (11"x17" SHEET SIZE)
SCALE: 1/4"=1'-0" (24"x36" SHEET SIZE)

| REV. | DATE |
|---|---|
| 3.3 | 08-09-13 |
| v4.0 | 02-01-14 |
| v4.1 | 04-04-14 |
| v4.2 | 08-14-14 |
| v4.3 | 07-28-15 |

These plans are the property of Beazer Homes and may not be reproduced, changed or copied without the expressed written consent of Beazer Homes, nor are they to be assigned to a third party without obtaining said written consent.

© 2013 Beazer Homes USA, Inc.
Unpublished work

BEAZER HOMES

IND E345 V4.3

Elevation Plans

Side Elevations FHR

drawn by: DA
checked by: EM
date: 2-1-14
sheet number: A-3.5

Plot Date: 7/27/2015 4:12:01 PM; By: Leif Teegen

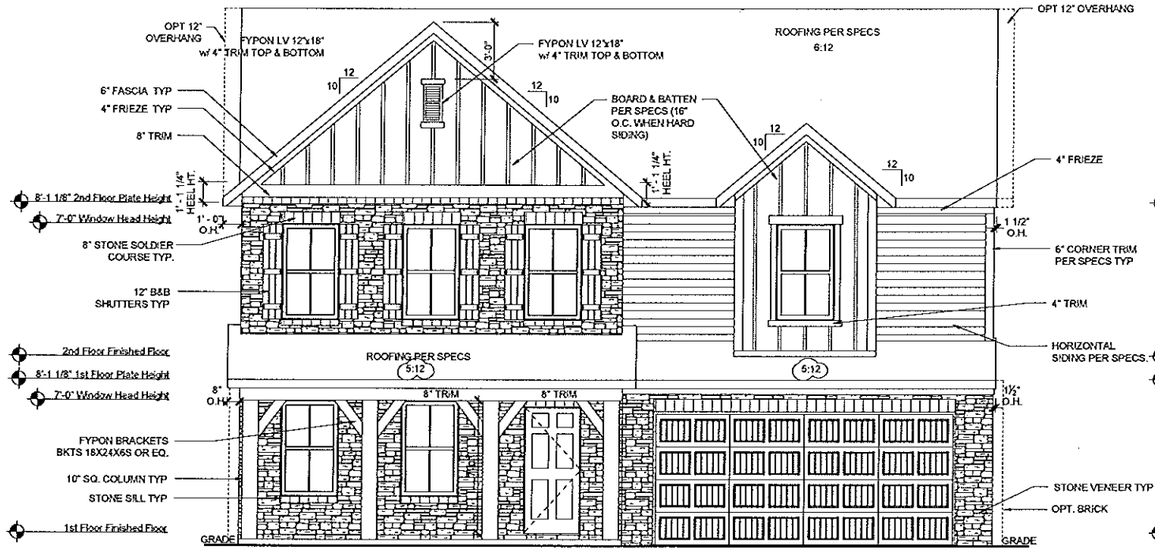


## OPT FRONT MASONRY - FHR (53%)

SCALE: 1/8"=1'-0" (11"x17" SHEET SIZE)
SCALE: 1/4"=1'-0" (24"x36" SHEET SIZE)

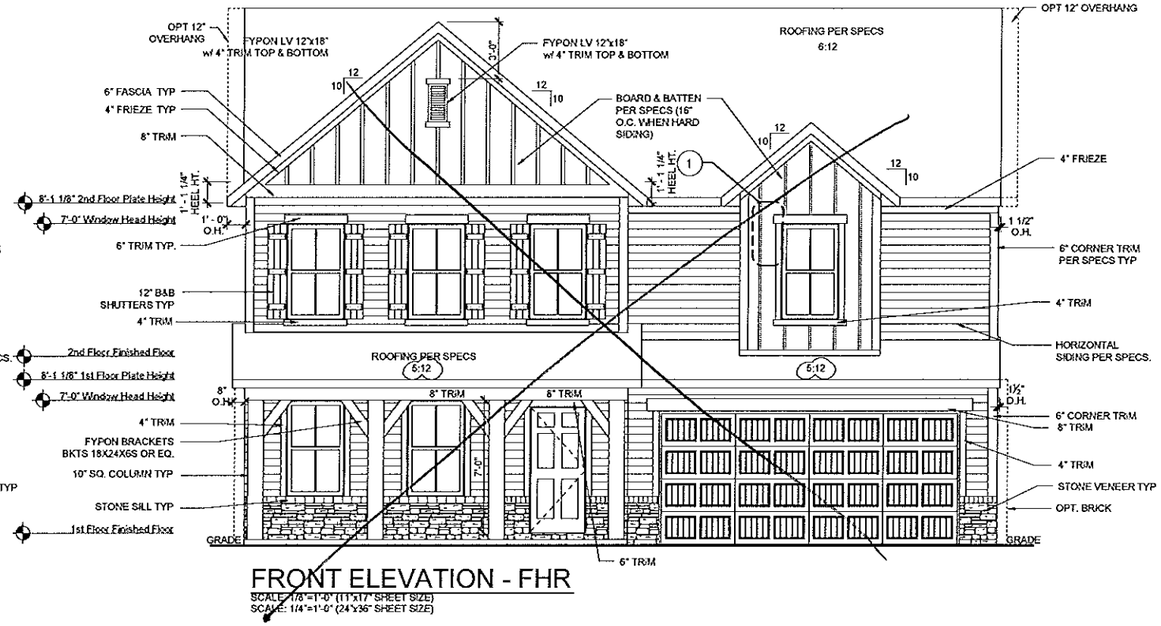


## FRONT ELEVATION - FHR

SCALE: 1/8"=1'-0" (11"x17" SHEET SIZE)
SCALE: 1/4"=1'-0" (24"x36" SHEET SIZE)

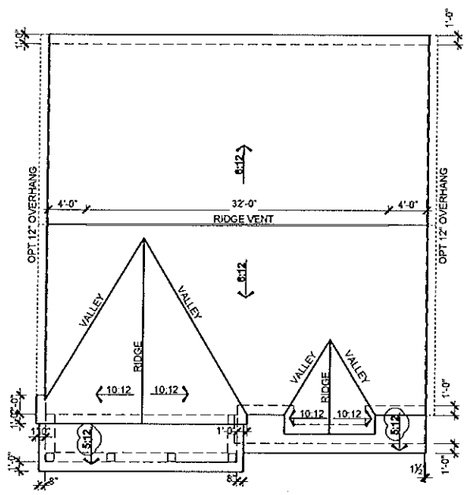


## ROOF PLAN - FHR

SCALE: 1/16"=1'-0" (11"x17" SHEET SIZE)
SCALE: 1/8"=1'-0" (24"x36" SHEET SIZE)

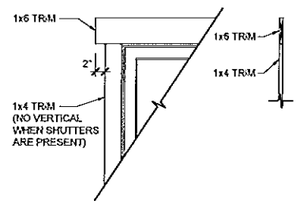


## Farmhouse Window Trim Detail

1

SCALE: 3/8"=1'-0" (11"x17" SHEET SIZE)
SCALE: 3/4"=1'-0" (24"x36" SHEET SIZE)

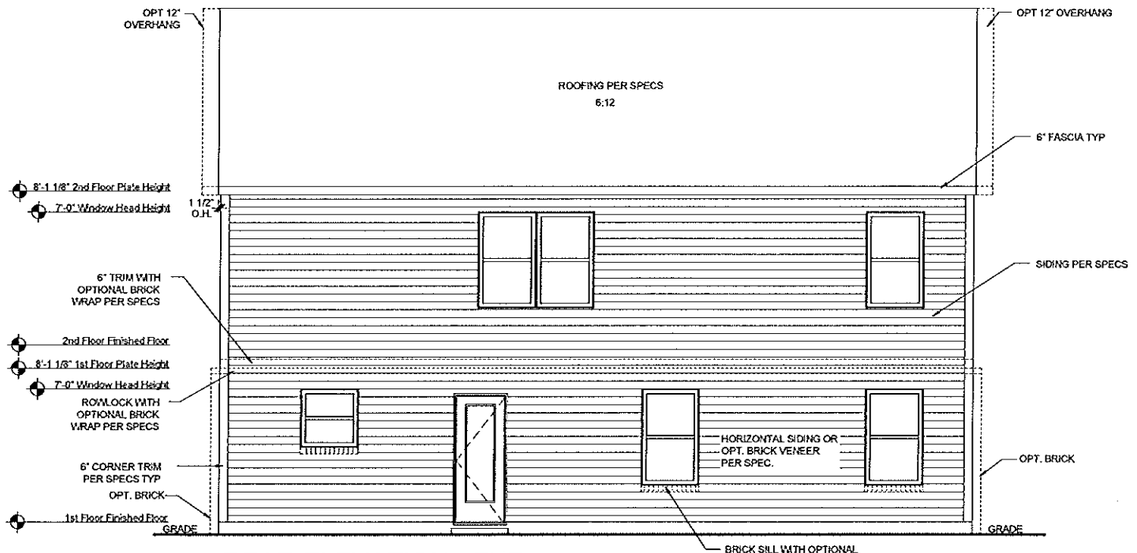


## REAR ELEVATION - FHR

SCALE: 1/8"=1'-0" (11"x17" SHEET SIZE)
SCALE: 1/4"=1'-0" (24"x36" SHEET SIZE)

| REV. | DATE |
|---|---|
| 3.2 | 12-18-12 |
| 3.3 | 08-12-13 |
| v4.0 | 02-01-14 |
| v4.1 | 04-04-14 |
| v4.2 | 07-28-15 |

These plans are the property of Beazer Homes and may not be reproduced, changed or copied without the expressed written consent of Beazer Homes, nor are they to be assigned to a third party without obtaining said written consent.

© 2013 Beazer Homes USA, Inc.
Unpublished work

BEAZER HOMES

IND E343 v4.2

Elevation Plans

Front Elevation FHR

drawn by: ---
checked by: ---
date: ---
sheet number: A-3.4

Plot Date: 7/27/2015 5:27:47 PM; By: Leif Teegen

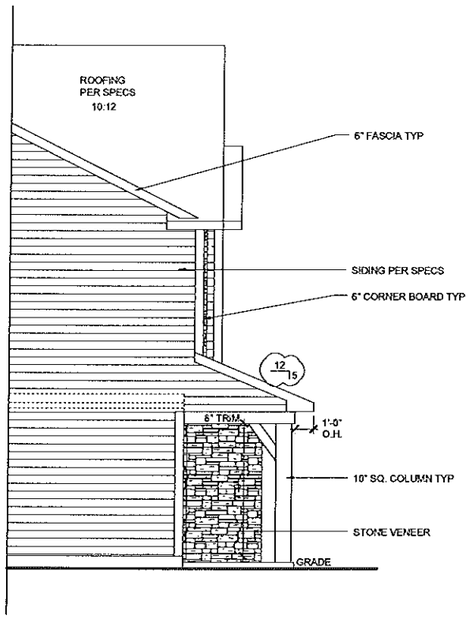


## LEFT ELEVATION
## OPT FRONT MASONRY - FHR (53%)

SCALE: 1/8"=1'-0" (11"x17" SHEET SIZE)
SCALE: 1/4"=1'-0" (24"x36" SHEET SIZE)

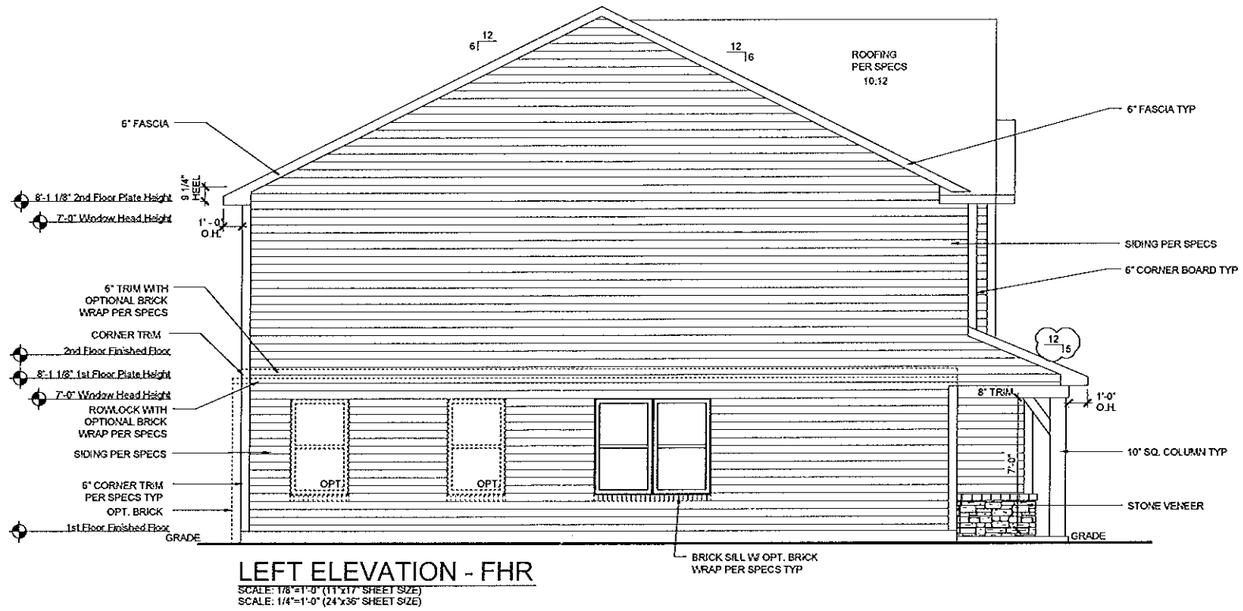


## LEFT ELEVATION - FHR

SCALE: 1/8"=1'-0" (11"x17" SHEET SIZE)
SCALE: 1/4"=1'-0" (24"x36" SHEET SIZE)

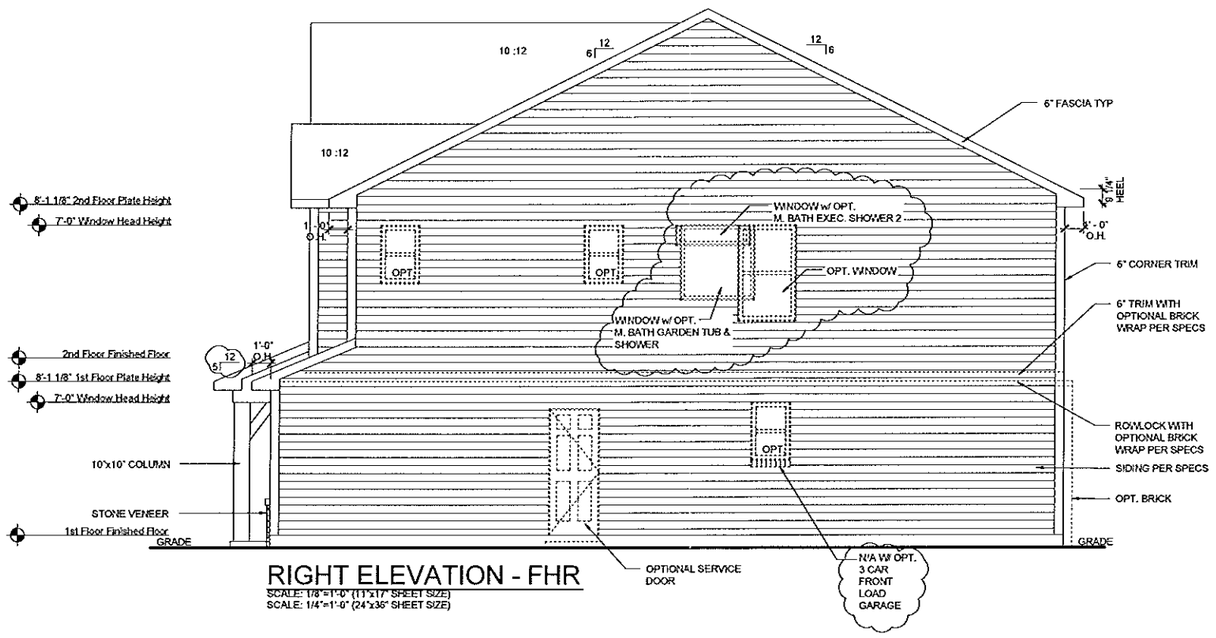


## RIGHT ELEVATION - FHR

SCALE: 1/8"=1'-0" (11"x17" SHEET SIZE)
SCALE: 1/4"=1'-0" (24"x36" SHEET SIZE)

| REV. | DATE |
|---|---|
| 3.2 | 12-18-12 |
| 3.3 | 08-12-13 |
| v4.0 | 02-01-14 |
| v4.1 | 04-04-14 |
| v4.2 | 07-28-15 |

These plans are the property of Beazer Homes and may not be reproduced, changed or copied without the expressed written consent of Beazer Homes, nor are they to be assigned to a third party without obtaining said written consent.

© 2013 Beazer Homes USA, Inc.
Unpublished work

BEAZER HOMES

IND E343 v4.2

Elevation Plans

Side Elevations FHR

drawn by: ---
checked by: ---
date: ---
sheet number:
A-3.5

Plot Date: 8/21/2015 2:56:44 PM; By: Leif Teegen

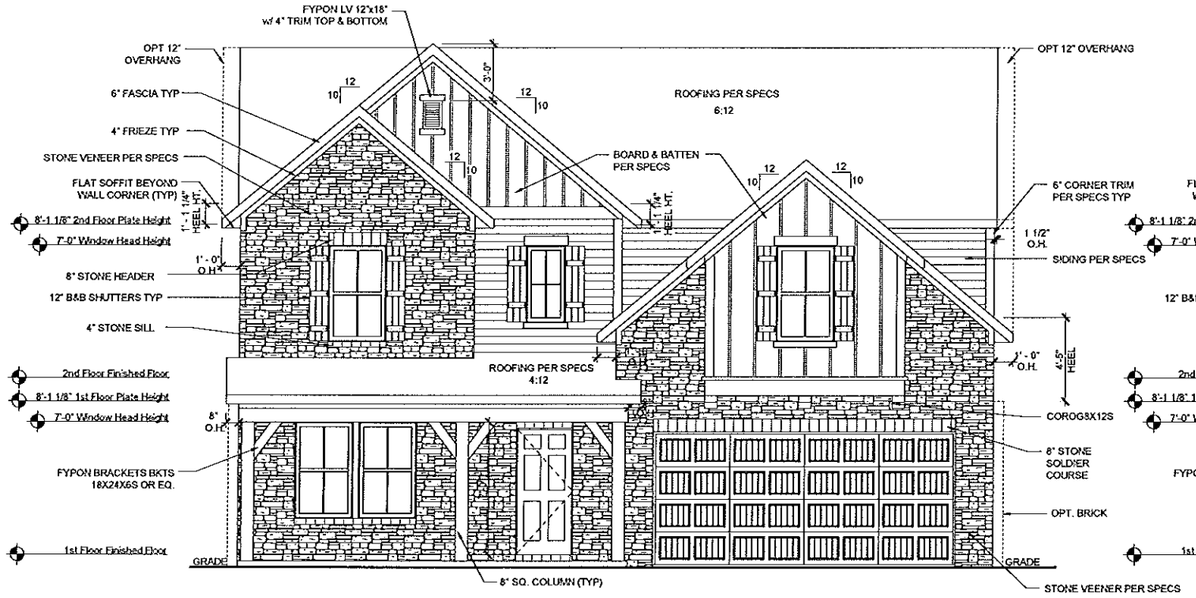


## OPT FRONT MASONRY - FHR (62%)

SCALE: 1/8"=1'-0" (11"x17" SHEET SIZE)
SCALE: 1/4"=1'-0" (24"x36" SHEET SIZE)

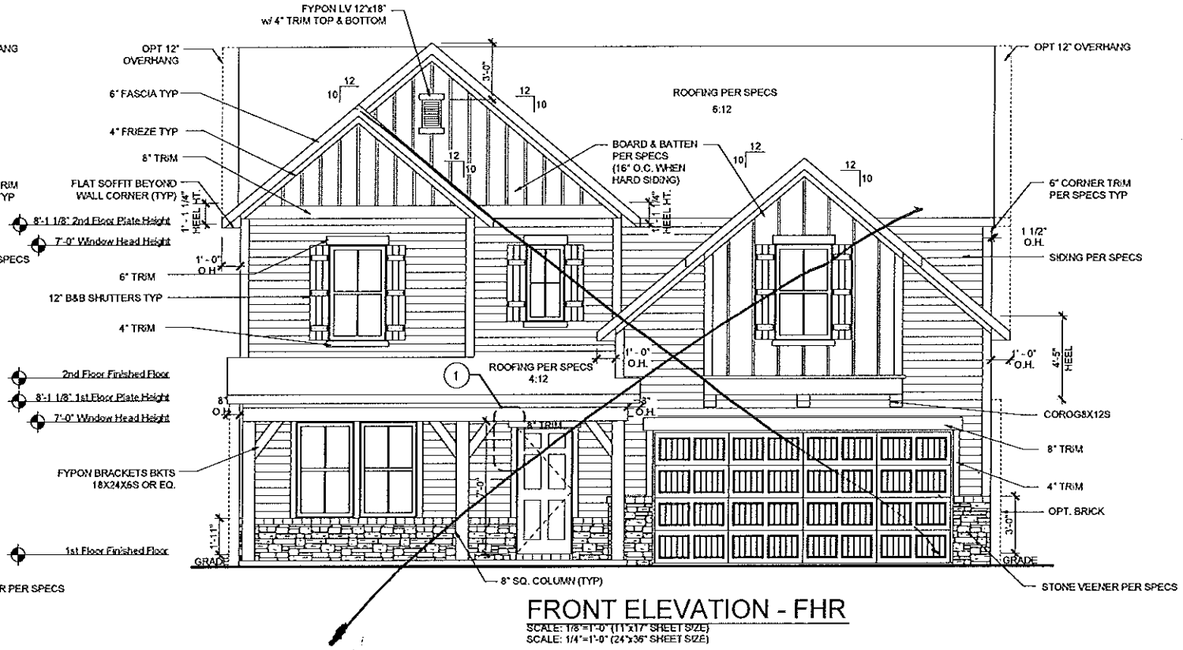


## FRONT ELEVATION - FHR

SCALE: 1/8"=1'-0" (11"x17" SHEET SIZE)
SCALE: 1/4"=1'-0" (24"x36" SHEET SIZE)

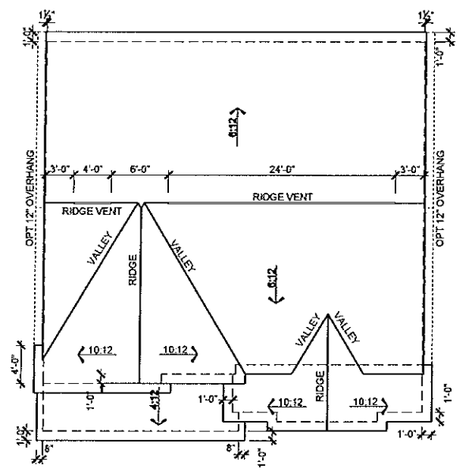


## ROOF PLAN - FHR

SCALE: 1/16"=1'-0" (11"x17" SHEET SIZE)
SCALE: 1/8"=1'-0" (24"x36" SHEET SIZE)

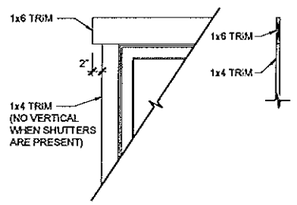


## Farmhouse Window Trim Detail

1

SCALE: 3/8"=1'-0" (11"x17" SHEET SIZE)
SCALE: 3/4"=1'-0" (24"x36" SHEET SIZE)

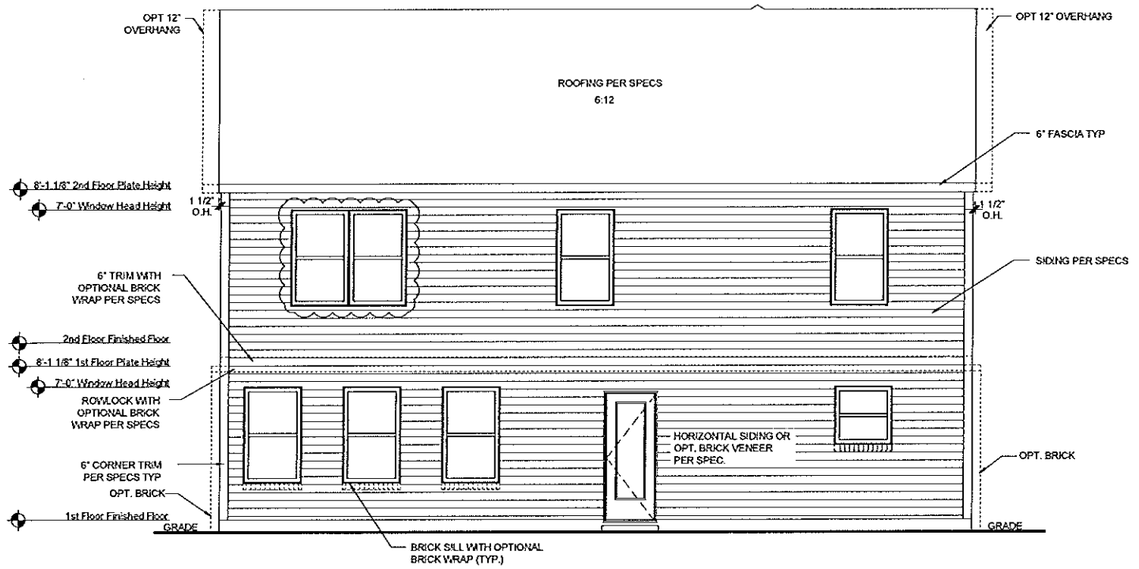


## REAR ELEVATION - FHR

SCALE: 1/8"=1'-0" (11"x17" SHEET SIZE)
SCALE: 1/4"=1'-0" (24"x36" SHEET SIZE)

| REV. | DATE |
|---|---|
| 3.4 | 07-11-13 |
| 3.5 | 08-09-13 |
| v4.0 | 02-01-14 |
| v4.1 | 04-04-14 |
| v4.2 | 07-28-15 |

These plans are the property of Beazer Homes and may not be reproduced, changed or copied without the expressed written consent of Beazer Homes, nor are they to be assigned to a third party without obtaining said written consent.

© 2013 Beazer Homes USA, Inc.
Unpublished work

BEAZER HOMES

IND E342 v4.2

Elevation Plans

Front Elevation FHR

drawn by: DA
checked by: EM
date: 2-1-14
sheet number: A-3.4

Plot Date: 7/28/2015 9:48:16 AM; By: Lori Teegon

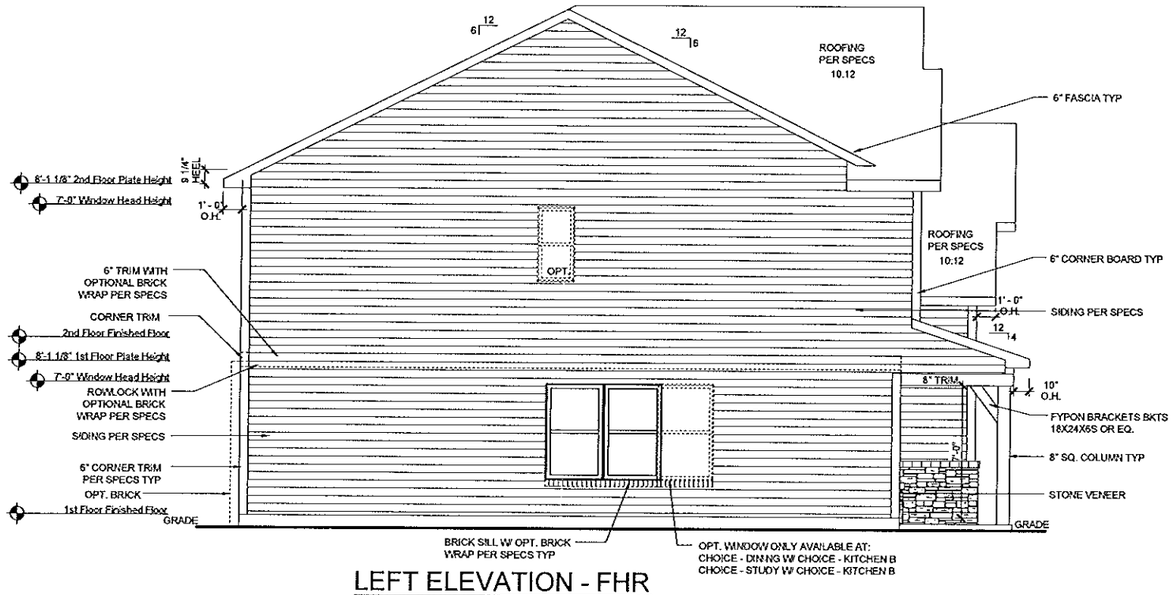


## LEFT ELEVATION - FHR

SCALE: 1/8"=1'-0" (11"x17" SHEET SIZE)
SCALE: 1/4"=1'-0" (24"x36" SHEET SIZE)

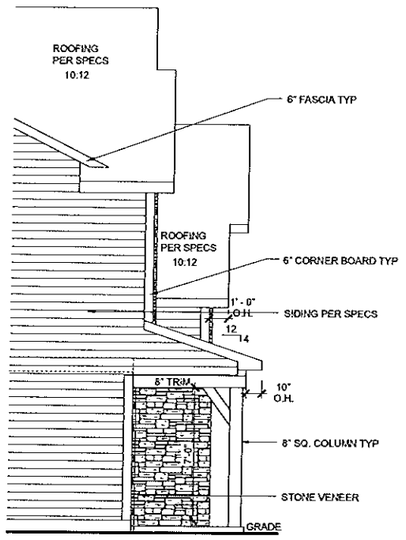


## LEFT ELEVATION
## OPT. FRONT MASONRY - FHR (62%)

SCALE: 1/8"=1'-0" (11"x17" SHEET SIZE)
SCALE: 1/4"=1'-0" (24"x36" SHEET SIZE)

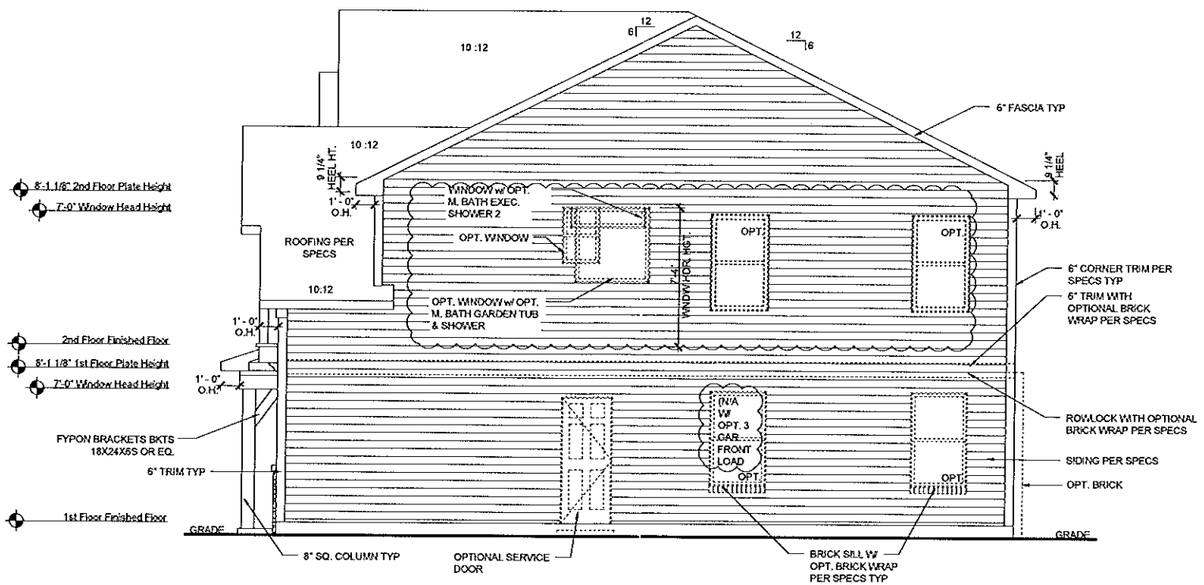


## RIGHT ELEVATION - FHR

SCALE: 1/8"=1'-0" (11"x17" SHEET SIZE)
SCALE: 1/4"=1'-0" (24"x36" SHEET SIZE)

| REV. | DATE |
|---|---|
| 3.4 | 07-11-13 |
| 3.5 | 08-09-13 |
| v4.0 | 02-01-14 |
| v4.1 | 04-04-14 |
| v4.2 | 07-28-15 |

These plans are the property of Beazer Homes and may not be reproduced, changed or copied without the expressed written consent of Beazer Homes, nor are they to be assigned to a third party without obtaining said written consent.

© 2013 Beazer Homes USA, Inc.
Unpublished work

BEAZER HOMES

IND E342 V4.2

Elevation Plans

Side Elevations FHR

drawn by: DA
checked by: EM
date: 2-1-14
sheet number: A-3.5

Plot Date: 7/28/2015 9:48:28 AM; By: Lolf Tregon