EXHIBIT 2: Fuel Monument Sign

SIGN SPECIFICATIONS
MONUMENT SIGN
STONE BASE
BRICK FACE
1/4" X 10" PIN MOUNTED LTRS
READING KROGER
LTRS BLUE W/ WHITE BOARDER
20" FUEL LOGO PIN MOUNTED
THREE PRODUCT FUEL SIGN
LED ILLUMINATED
Connect to provided 120v electrical feed

SIGN AREA

FUEL LOGO	2.8 sf
KROGER	4 sf
PRICER	25 sf

TOTAL EACH SIDE 31.8 sf

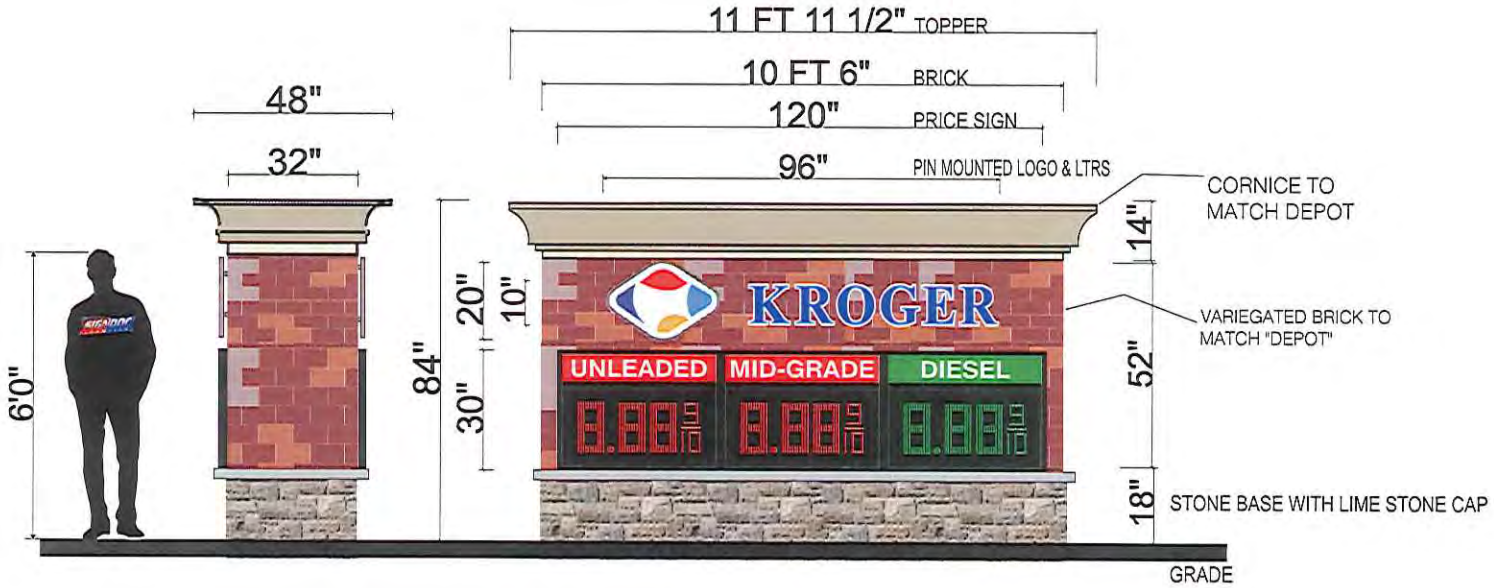

Approved x: _____ Date x: _____

NOTE: THERE WILL BE COLOR VARIATIONS FROM THIS PRINTED DRAWING TO THE FINAL PRODUCT, COLORS SPECIFIED WILL ALWAYS BE MATCHED AS CLOSE AS POSSIBLE.

© All artwork, design concepts, engineering drawings and reproductions are copyright protected and shall remain the sole property of SignDoc Identity LLC.. Use of this material without prior knowledge and consent of SignDoc Identity LLC. management is forbidden. Customer will be responsible for all legal action and compensation. Representation of artwork displayed on a proof may not be precise as shown due to variation in monitor output. Color prints may vary slightly. By approving this artwork the customer is also approving all spelling and grammar within the proof, as well as all colors and sizing.

Customer	Sales Rep	Date	Job Number	Color Spec
KROGER J-970	DANNY GAYDE	03/10/16	0301016	A.
Location	Designer	Scale		B.
Indianapolis, IN	DG	Photo Elev. Not to Scale 1/4" = 1'-0"		C.

Office: 317-247-9670
Fax: 317-247-9673
3150 Rand Rd Ste. B
Indianapolis, IN 46241

SIGNDOC IDENTITY

4 ENTRY VIEW (FROM NORTHWEST)
SCALE: NTS

5 PLAZA VIEW (FROM SOUTHWEST)
SCALE: NTS

Exhibit 2: Proposed Fuel Monument Sign

SSOE, INC.
ARCHITECTS • ENGINEERS
TROY, MICHIGAN 48084
248.643.6222

The Kroger Co.
CENTRAL MARKETING AREA
5960 Castleway West Drive
Indianapolis, IN 46250
Phone (317) 579-8100

Seal

REVISIONS

No.	DESCRIPTION	DATE
1	MEETING	05-28-2014
2	RESUBMITTAL	07-02-2014
3	ZONING APPROVAL	08-01-2014
4	CITY RESUBMITTAL	02-03-2016
5	CITY RESUBMITTAL	03-17-2016

Project No.:	014-00678-00
Project Manager:	KLEIN
Designed By:	KLEIN
Drawn By:	KLEIN
Checked By:	KLEIN
Store No.:	J 970
Address:	16201 SPRING MILL ROAD WESTFIELD, IN 46074

SITE RENDERINGS

Drawing No.:
C2.4