EXHIBIT SURVEY

PART OF THE N.E. QUARTER, SECTION 24, TOWNSHIP 19 NORTH, RANGE 3 EAST
WASHINGTON TOWNSHIP, HAMILTON COUNTY, INDIANA

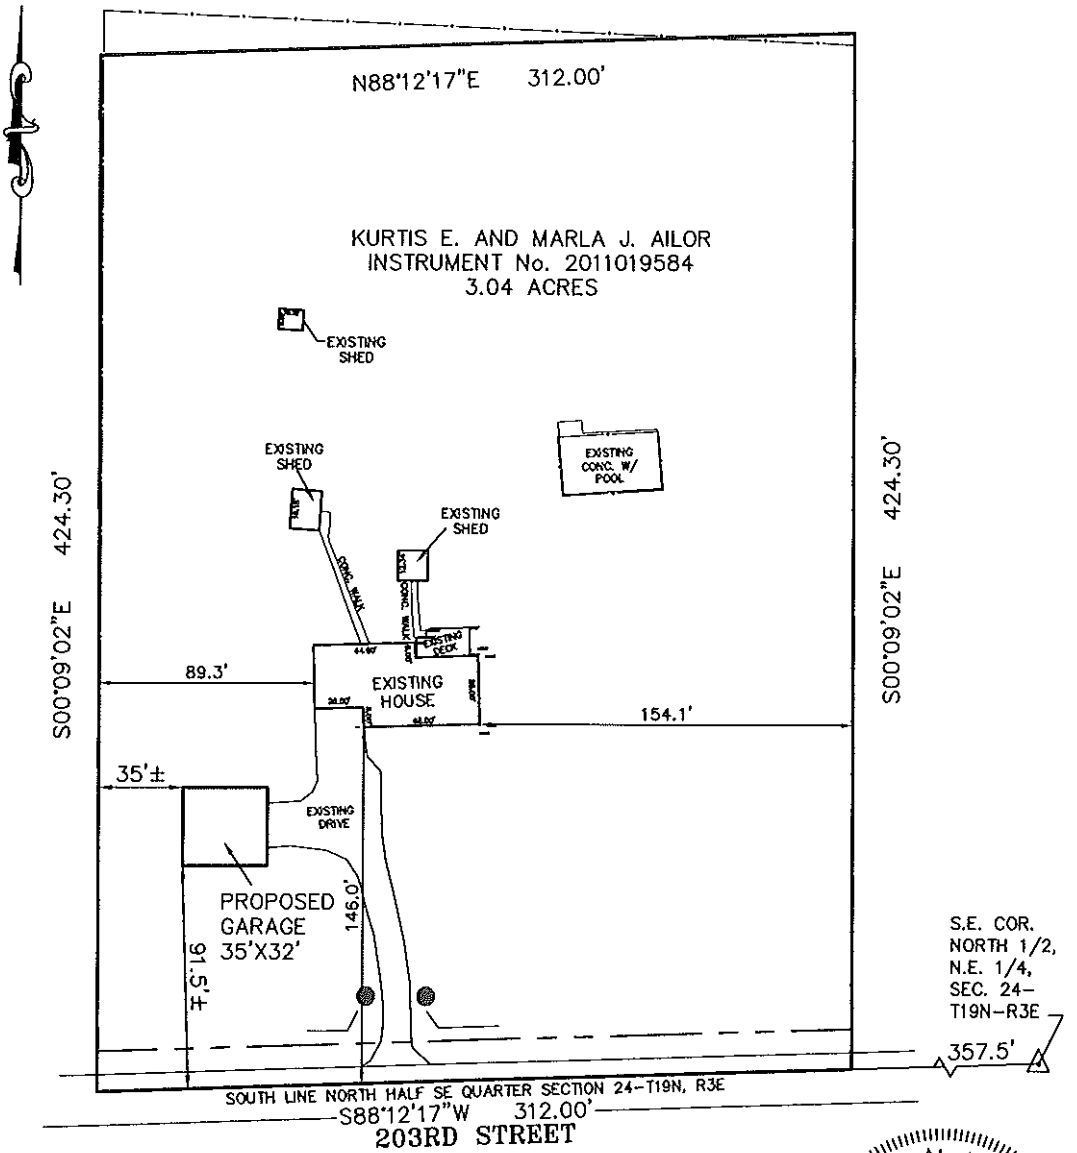

K. NATHAN ALTHOUSE
REGISTERED No. LS20400007
STATE OF INDIANA
LAND SURVEYOR

K. Nathan Althouse
R.L.S. LS20400007

4/26/2016
DATE:

GRAPHIC SCALE
0 30 60 120
SCALE : 1" = 60'

THIS SURVEY IS NOT COMPLETE AND/OR VALID WITHOUT ALL 3 PAGES.

PAGE 1 OF 3

MILLER SURVEYING INC.
948 CONNER STREET
NOBLESVILLE INDIANA 46060
PH. # (317) 773-2644 FAX 773-2694

LOCATION: PART OF THE N.E. QUARTER, SECTION 24, T19N, R3E WASHINGTON TOWNSHIP, HAMILTON COUNTY, INDIANA	DRAWN BY: LRL	PREPARED BY: KNA
	SCALE: 1" = 100'	FIELD BOOK: D.C.
FIELD WORK COMPLETED: 4/25/2016	DATE: 4/26/2016	PAGE: D.C.
CLIENT: KURTIS & MARLA AILOR	JOB NUMBER	SURVEY 4 FILE:
DESCRIPTION: EXHIBIT	M15838	