Westfield Health Campus
Rear Yard Section Exhibit

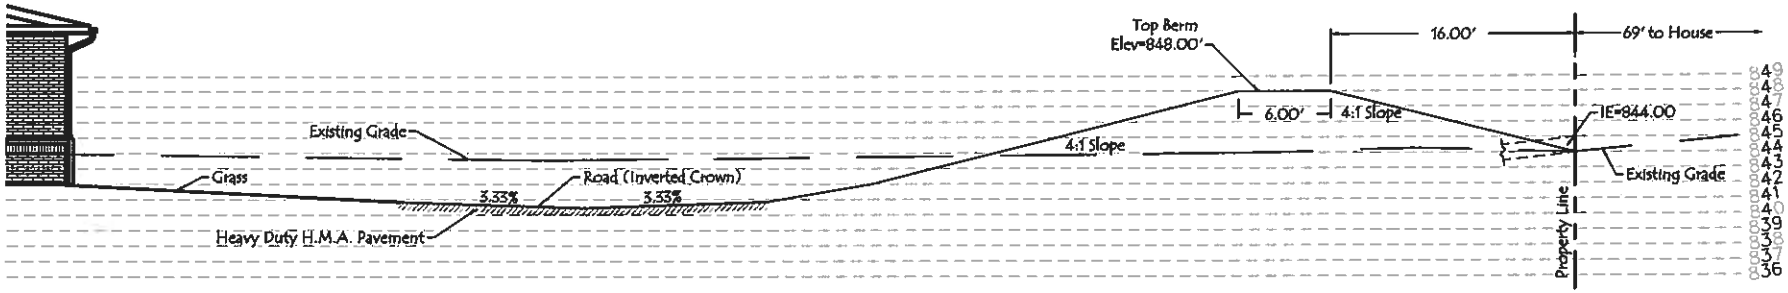

Section A-A

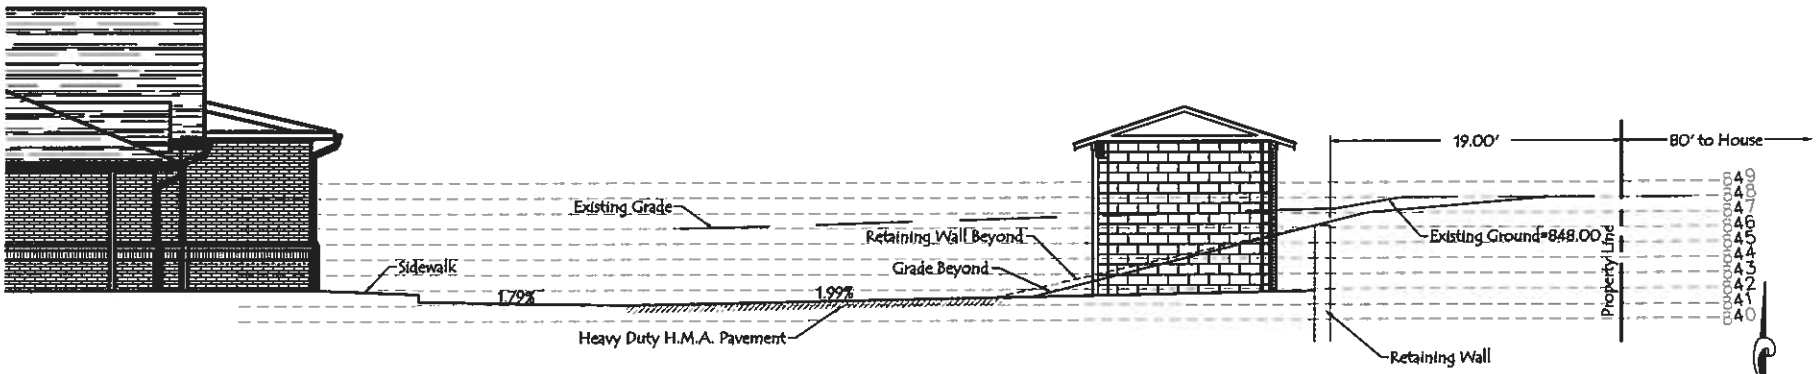

Section B-B

Cash Waggner & Associates, PC
Consulting Engineers • Land Surveyors
Phone: (812) 634-5015 Fax: (812) 634-5017

North
N.T.S.
Dec. 11, 2009