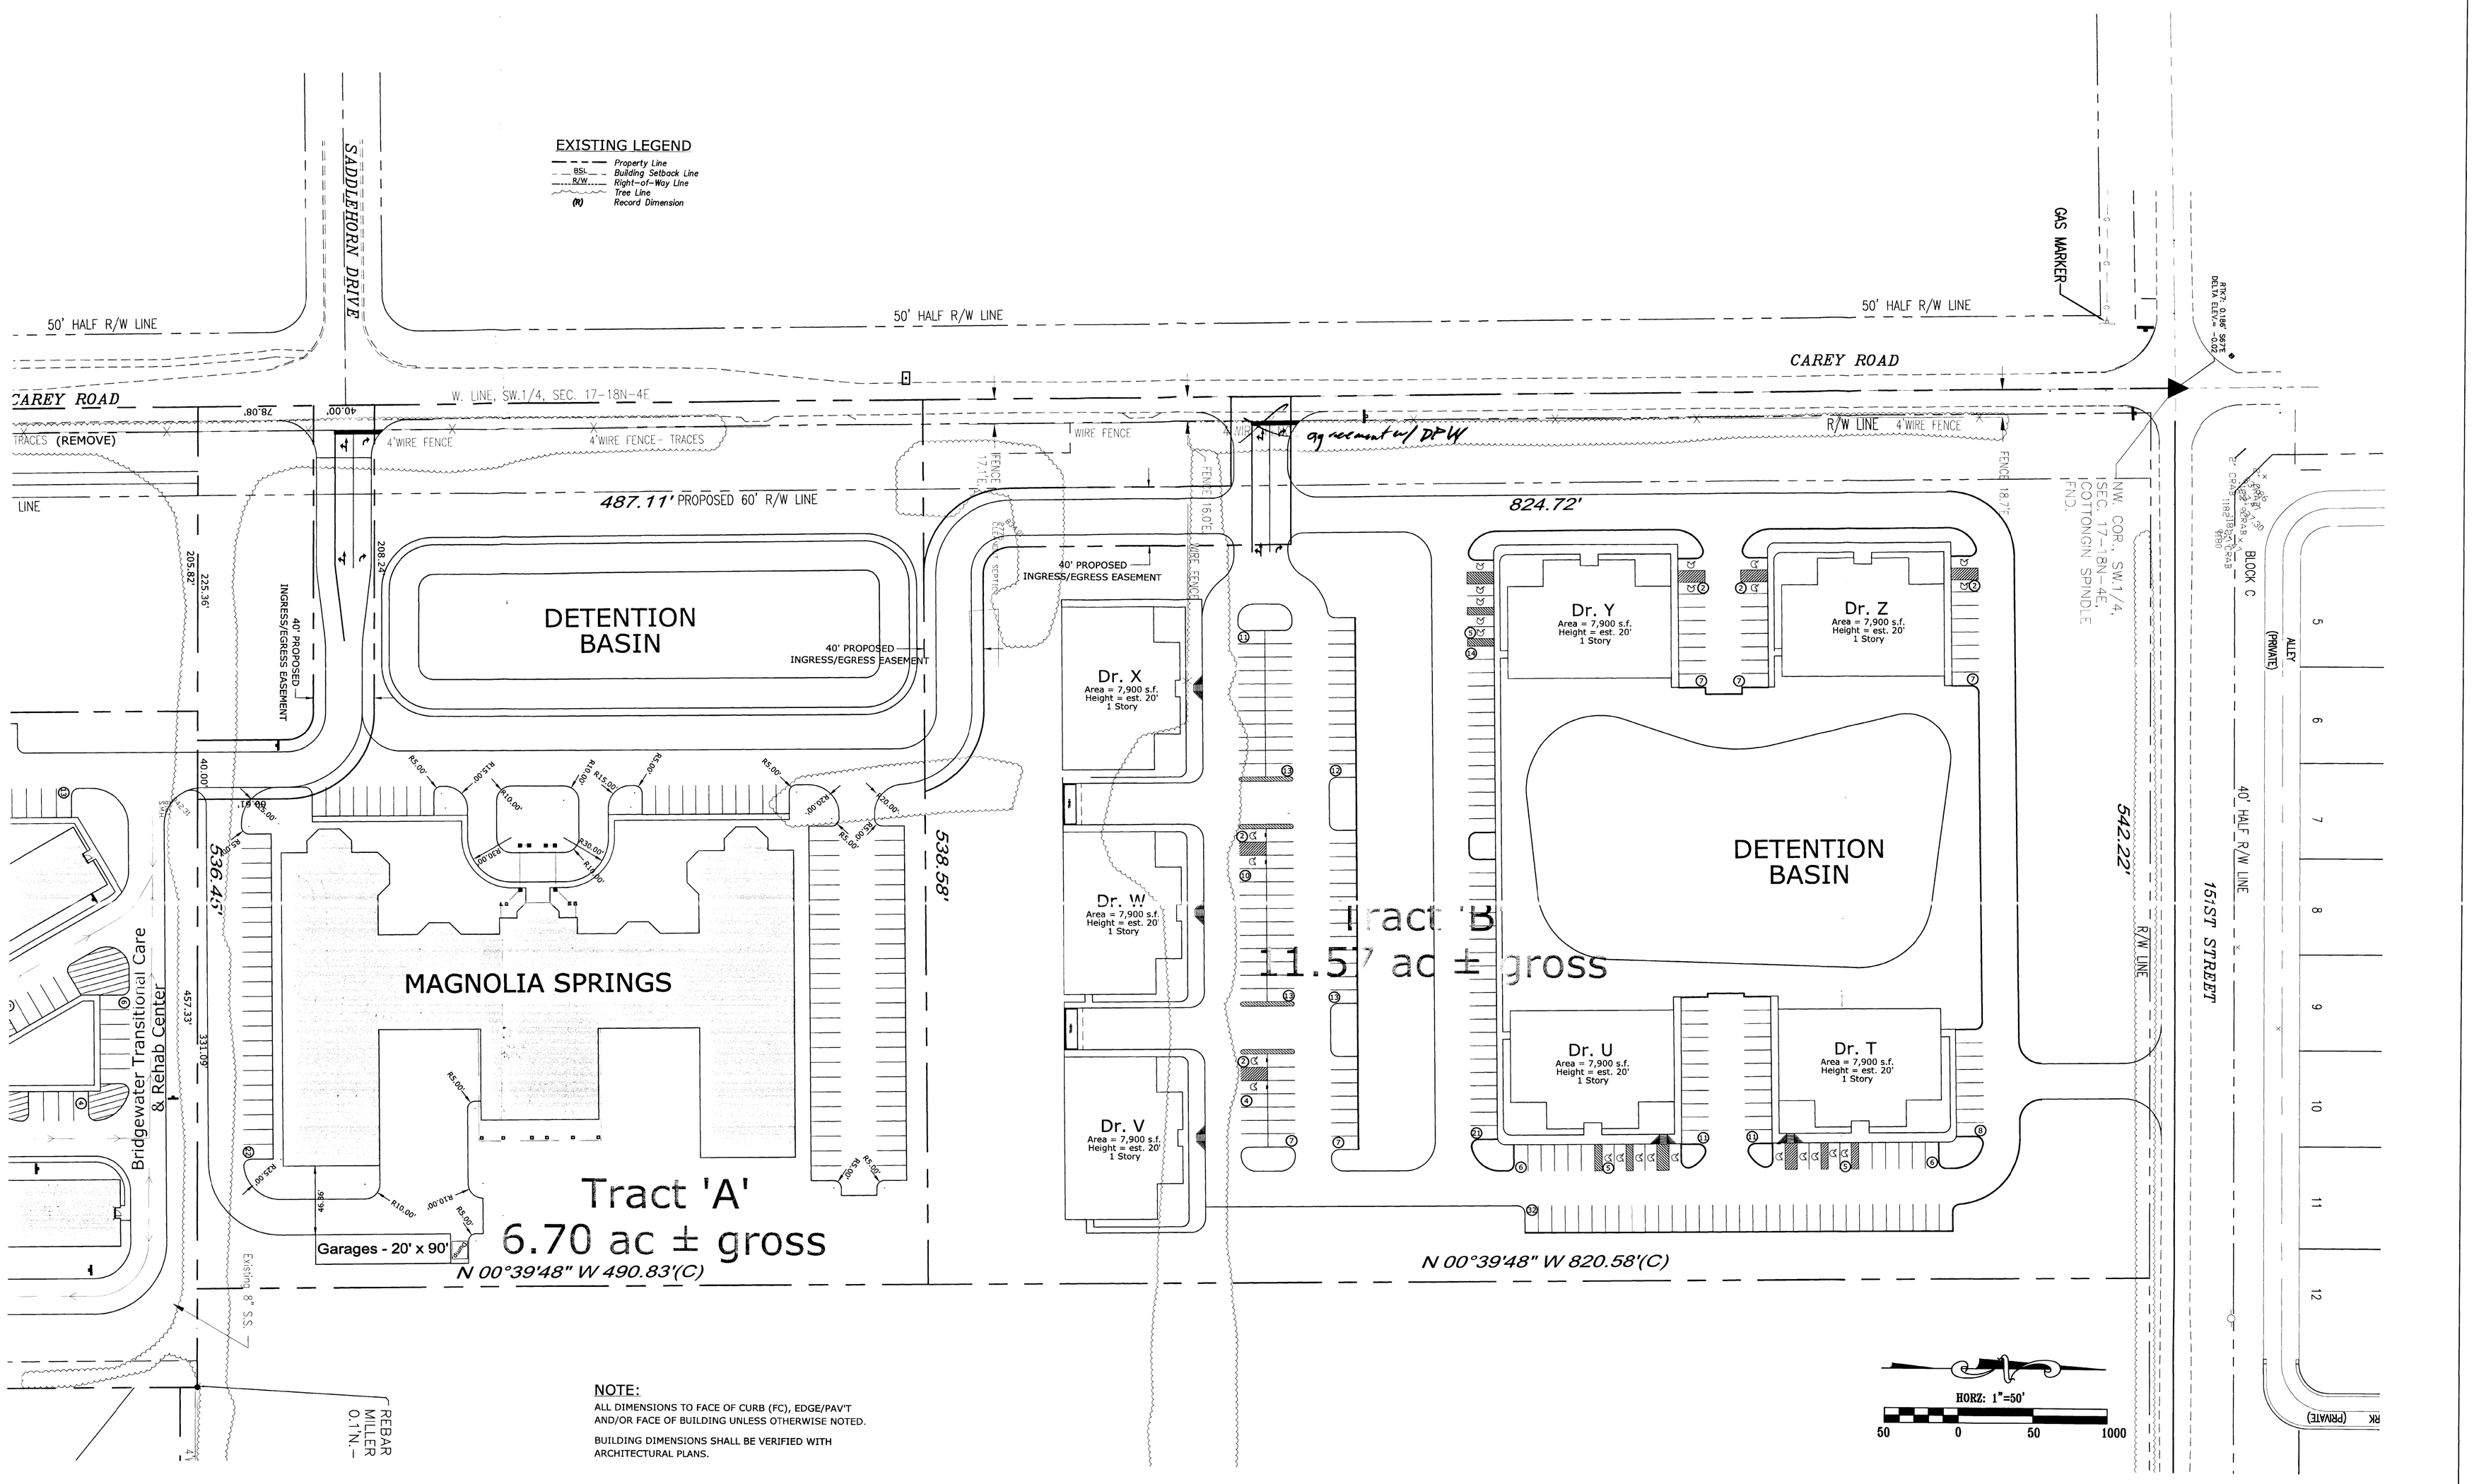

NOTE:

ALL DIMENSIONS TO FACE OF CURB (FC), EDGE/PAV'T AND/OR FACE OF BUILDING UNLESS OTHERWISE NOTED.

BUILDING DIMENSIONS SHALL BE VERIFIED WITH ARCHITECTURAL PLANS.

This drawing and/or specifications is provided as an instrument of service provided by Cash Waggner & Associates, PC and is intended for use on this project only. All drawings, specifications, designs, models, ideas, calculations, and arrangements appearing herein constitutes the original and unpublished Work of and remains the property of Cash Waggner & Associates, PC. Any reproduction, use or disclosure of the proprietary information contained herein without the prior written consent of the Cash Waggner & Associates, PC is strictly prohibited.

Written dimensions shown hereon shall take precedence over scaled dimensions. Contractors shall calculate and measure required dimensions. Notify Cash Waggner & Associates, PC with any variations in dimensions or conditions from those indicated on these drawings. This drawing was based on available information. Commencement of Work constitutes verification and acceptance of existing conditions.

Application of a material or equipment to Work installed by others constitutes acceptance of that Work and assumption of responsibility for satisfactory installation.

NATHAN R. WAGGNER REGISTERED No. 10201132 STATE OF INDIANA PROFESSIONAL ENGINEER

"APPROVAL PENDING - NOT FOR CONSTRUCTION"

SIGNATURE — DATE: 27 May 10

CASH WAGGNER & ASSOCIATES, PC
CONSULTING ENGINEERS • LAND SURVEYORS
WWW.CASHWAGGNER.COM

216 W. SIXTH STREET
SUITE 106
JASPER, IN 47546
PH: 812.634.5015
FAX: 812.634.5017
CELL: 812.631.3964
E-MAIL: NWAGGNER@CASHWAGGNER.COM

REVISIONS	NO.	DATE	BY	DESCRIPTION
	△			
	△			
	△			
	△			
	△			
	△			

PROJECT NO.:	09-0576
DESIGNED BY:	NDW
DRAWN BY:	DJM
FILENAME:	0576Base.dwg
LAYOUT TAB:	Site (2)
SCALE:	As Shown

PROJECT: MAGNOLIA SPRINGS @ BRIDGEWATER

ADDRESS: CAREY ROAD, WESTFIELD, INDIANA

RECEIVED MAY 28 2010 WESTFIELD COMMUNITY DEVELOPMENT DEPARTMENT

SHEET TITLE: CONCEPTUAL SITE PLAN

DATE: 05.27.10

DRAWING NO.: RZ-1

OF: 21