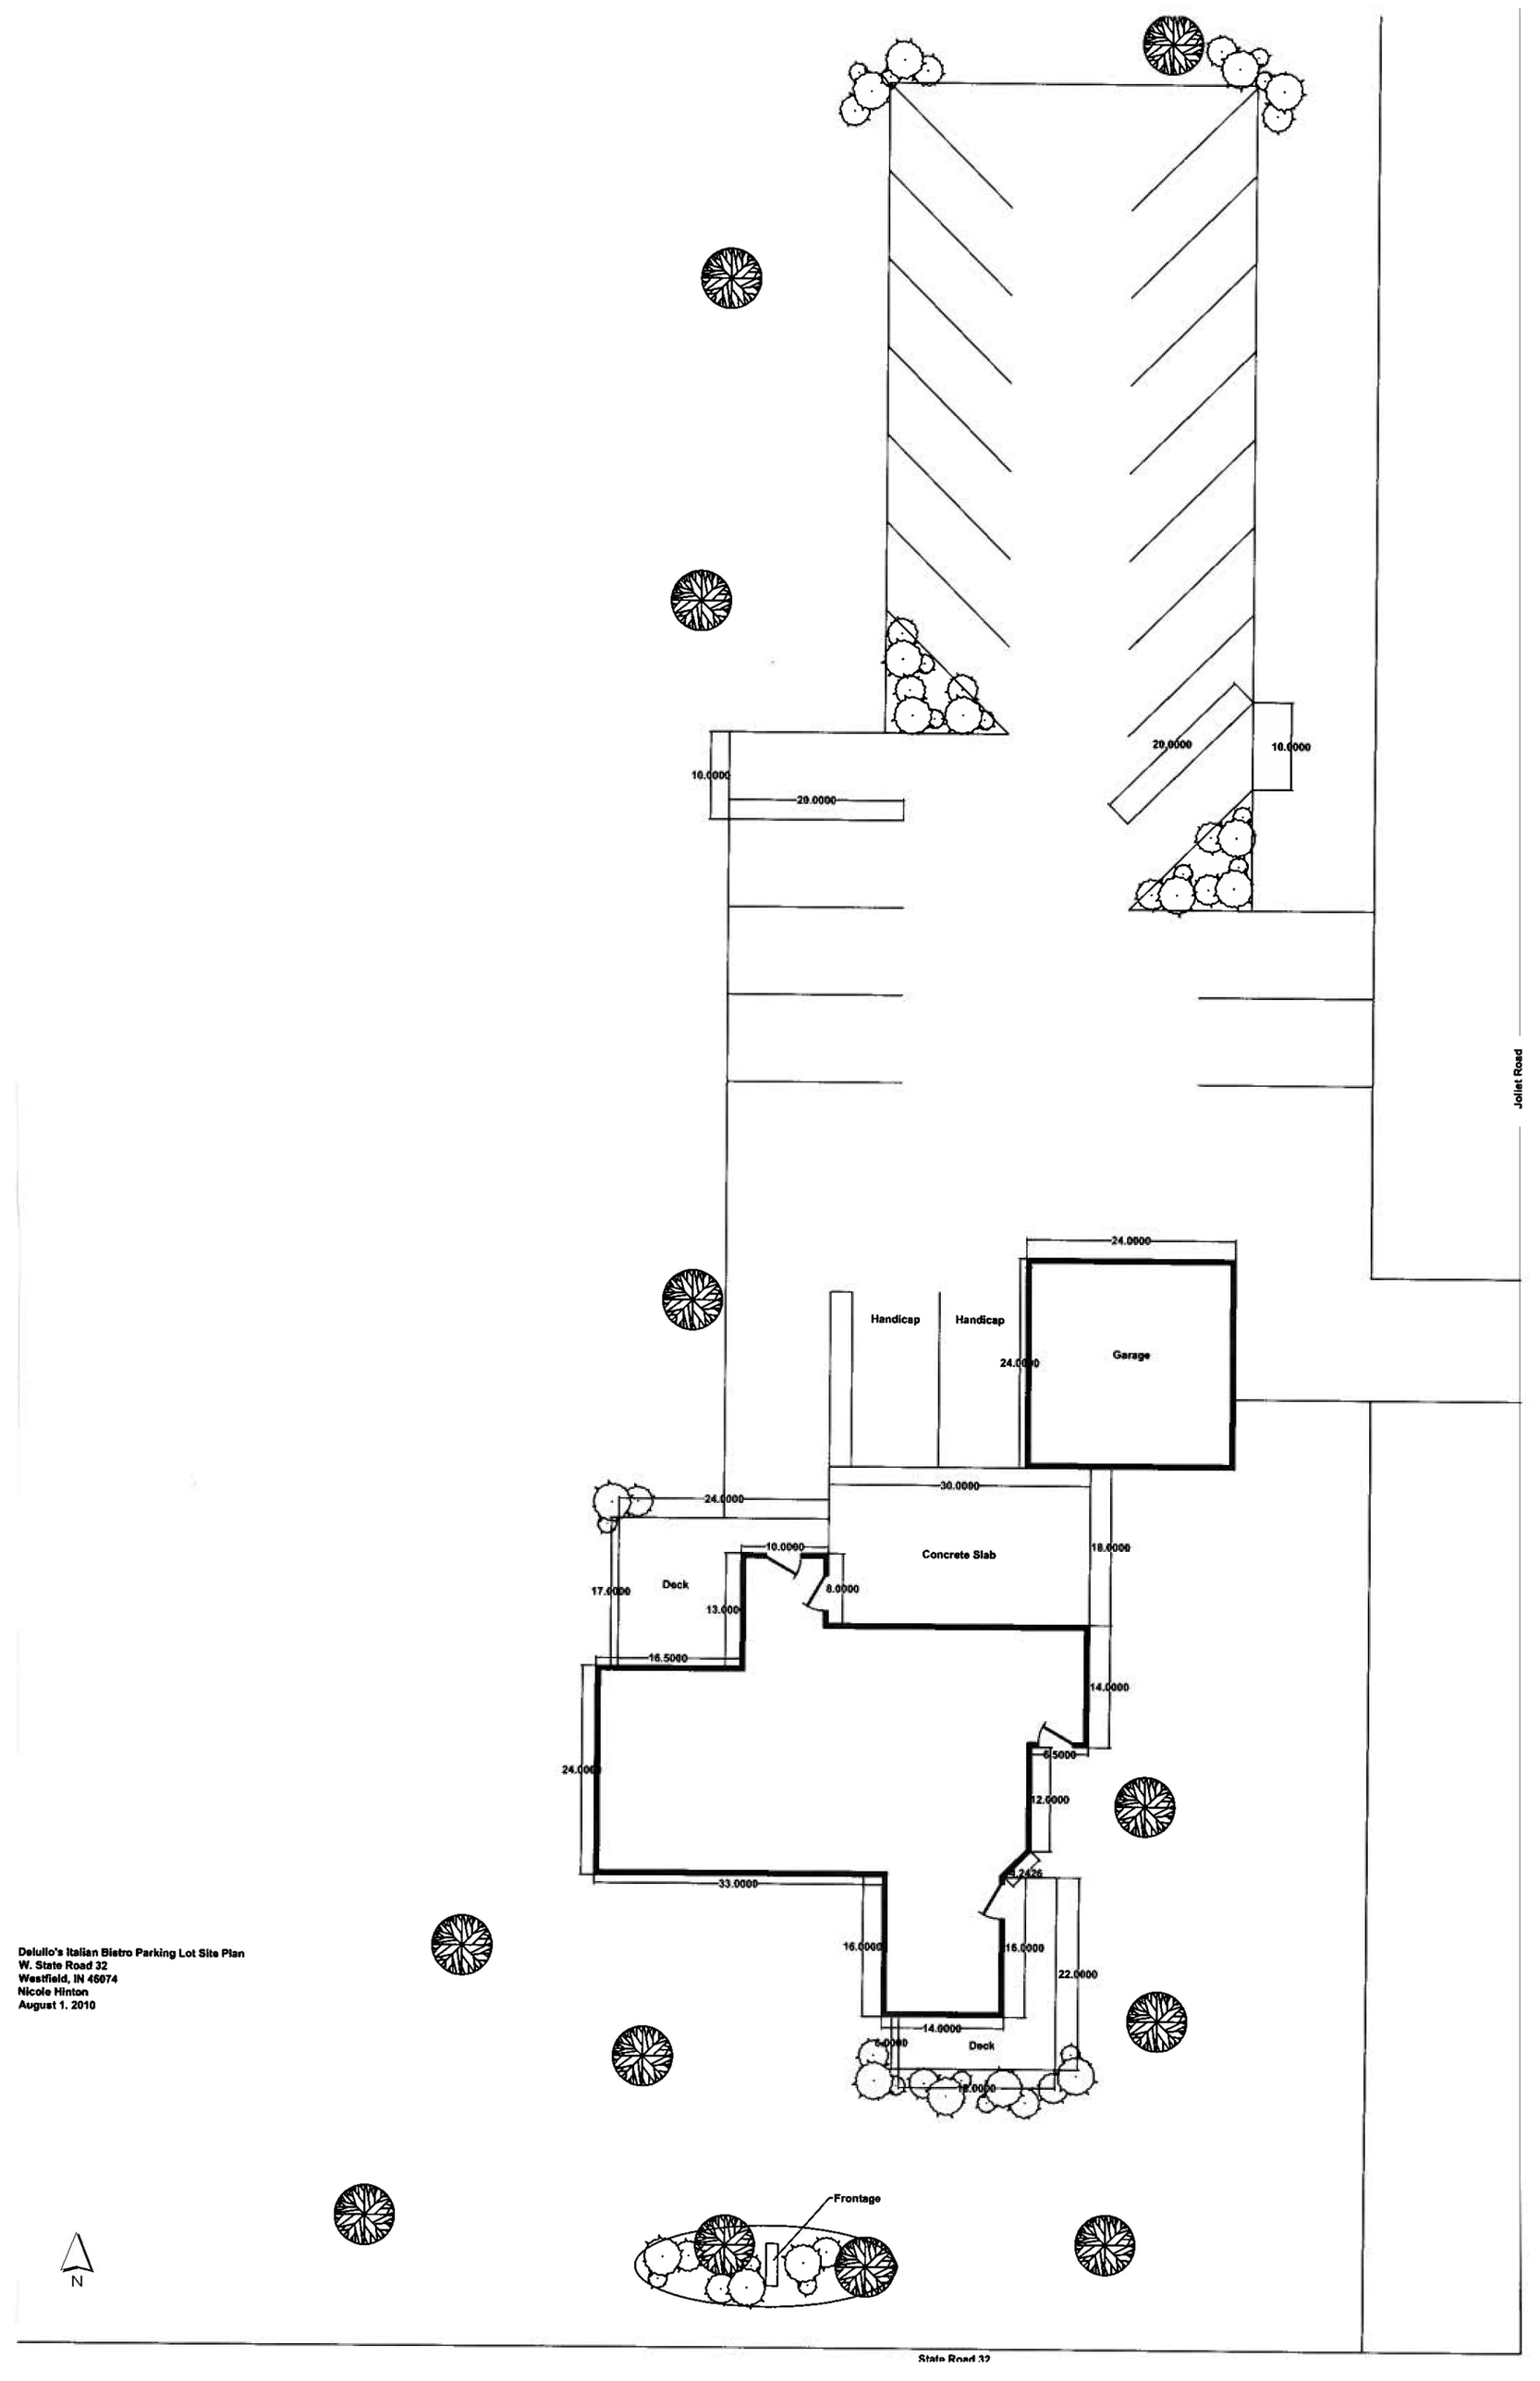

Delullo's Italian Bistro Parking Lot Site Plan
W. State Road 32
Westfield, IN 46074
Nicole Hinton
August 1. 2010