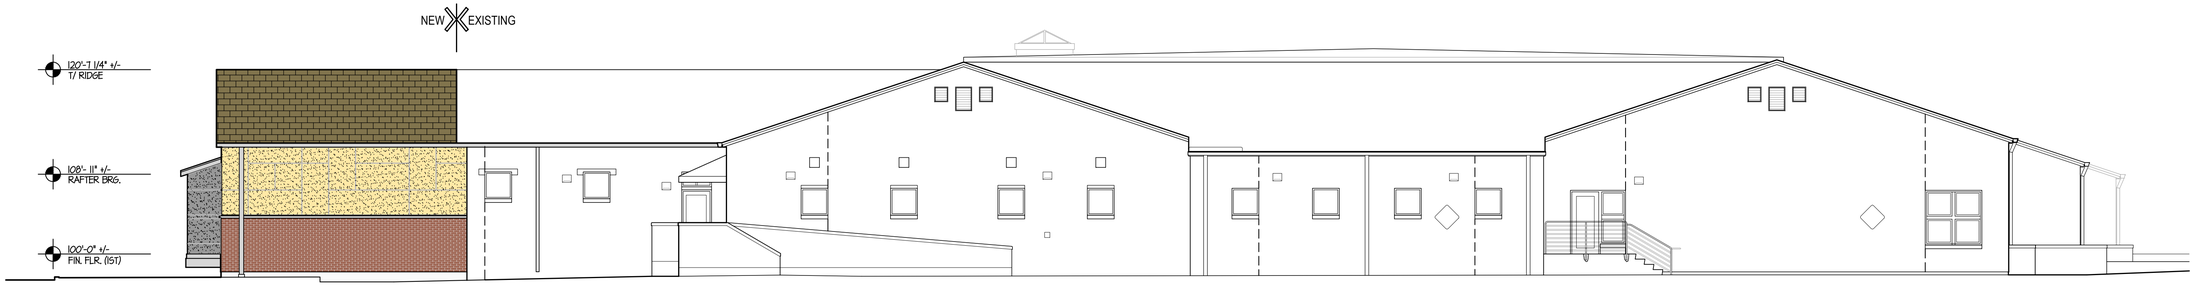

EAST ELEVATION

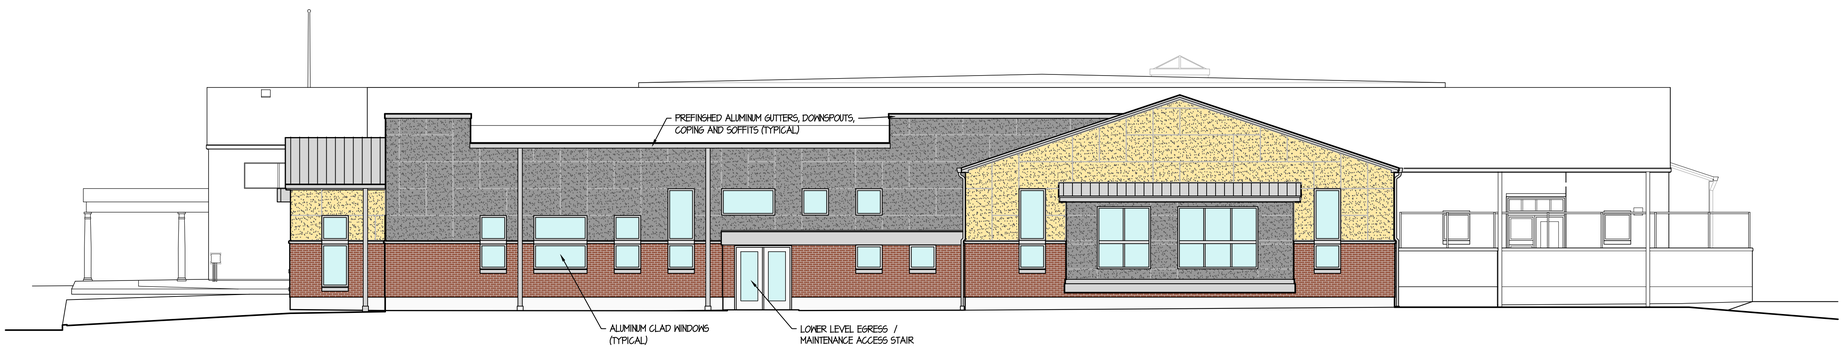

SOUTH ELEVATION

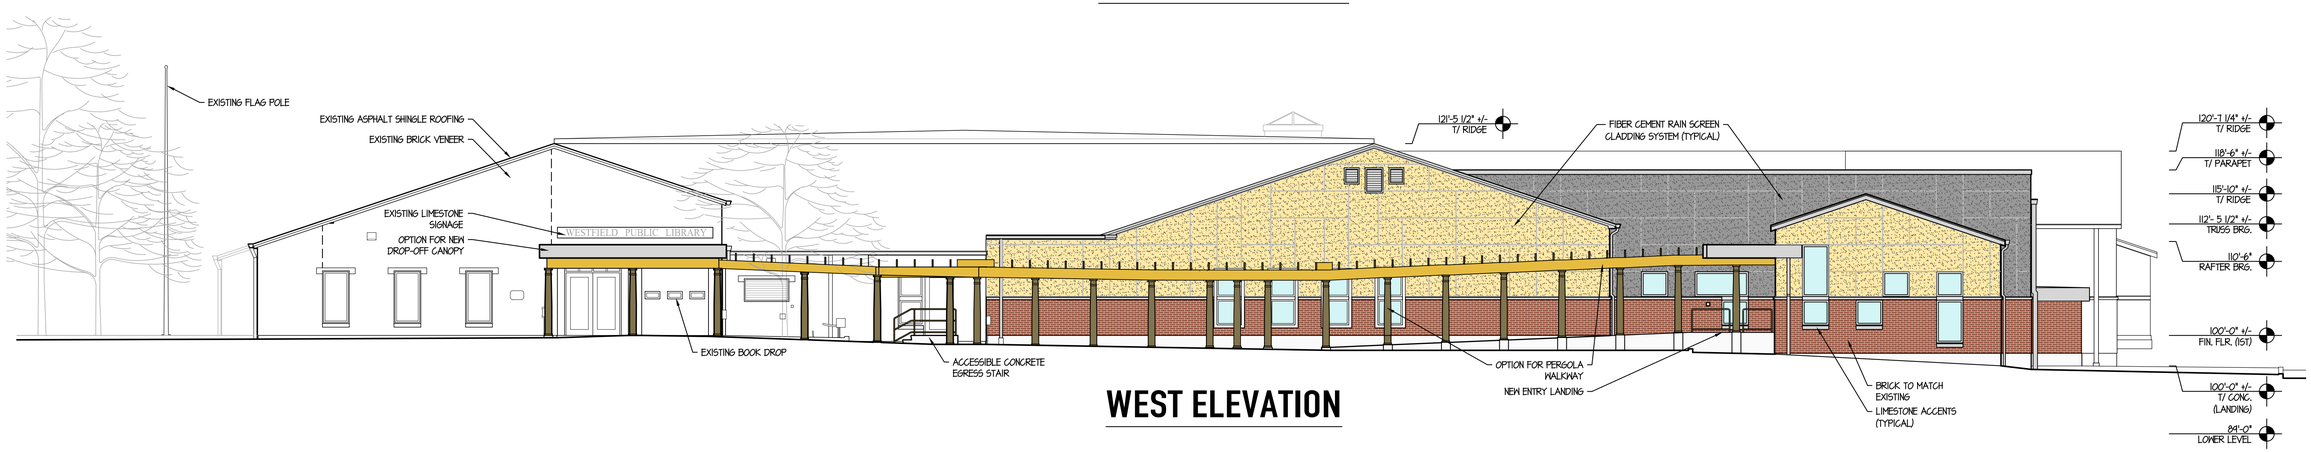

WEST ELEVATION

MEYER NAJEM

QUANTUM ARCHITECTURE
PO Box 56032 Indianapolis, IN 46256
317-413-9497 www.q-architecture.com

ADDITION TO THE
WESTFIELD WASHINGTON PUBLIC LIBRARY

OCTOBER 5, 2012 – 333 WEST HOOVER STREET, WESTFIELD, INDIANA 46074

HALSTEADarchitects

OVERALL WEST FACADE VIEW

MEYER NAJEM

QUANTUM ARCHITECTURE
PO Box 56032 Indianapolis, IN 46256
317-413-9497 www.q-architecture.com

ADDITION TO THE
WESTFIELD WASHINGTON PUBLIC LIBRARY

OCTOBER 5, 2012 – 333 WEST HOOVER STREET, WESTFIELD, INDIANA 46074

HALSTEADarchitects

VIEW OF NEW ADDITION ENTRY

MEYER NAJEM

QUANTUM ARCHITECTURE
PO Box 56032 Indianapolis, IN 46256
317-413-9497 www.q-architecture.com

ADDITION TO THE
WESTFIELD WASHINGTON PUBLIC LIBRARY

OCTOBER 5, 2012 – 333 WEST HOOVER STREET, WESTFIELD, INDIANA 46074

HALSTEADarchitects

VIEW OF ADDITION LOOKING NORTHEAST

MEYER NAJEM

QUANTUM ARCHITECTURE
PO Box 56032 Indianapolis, IN 46256
317-413-9497 www.q-architecture.com

ADDITION TO THE
WESTFIELD WASHINGTON PUBLIC LIBRARY

OCTOBER 5, 2012 – 333 WEST HOOVER STREET, WESTFIELD, INDIANA 46074

HALSTEADarchitects

WEST VIEW OF NEW ADDITION

MEYER NAJEM

QUANTUM ARCHITECTURE
PO Box 56032 Indianapolis, IN 46256
317-413-9497 www.q-architecture.com

ADDITION TO THE
WESTFIELD WASHINGTON PUBLIC LIBRARY

OCTOBER 5, 2012 – 333 WEST HOOVER STREET, WESTFIELD, INDIANA 46074

HALSTEADarchitects