Exhibit "3"

CONCEPTUAL SITE PLAN

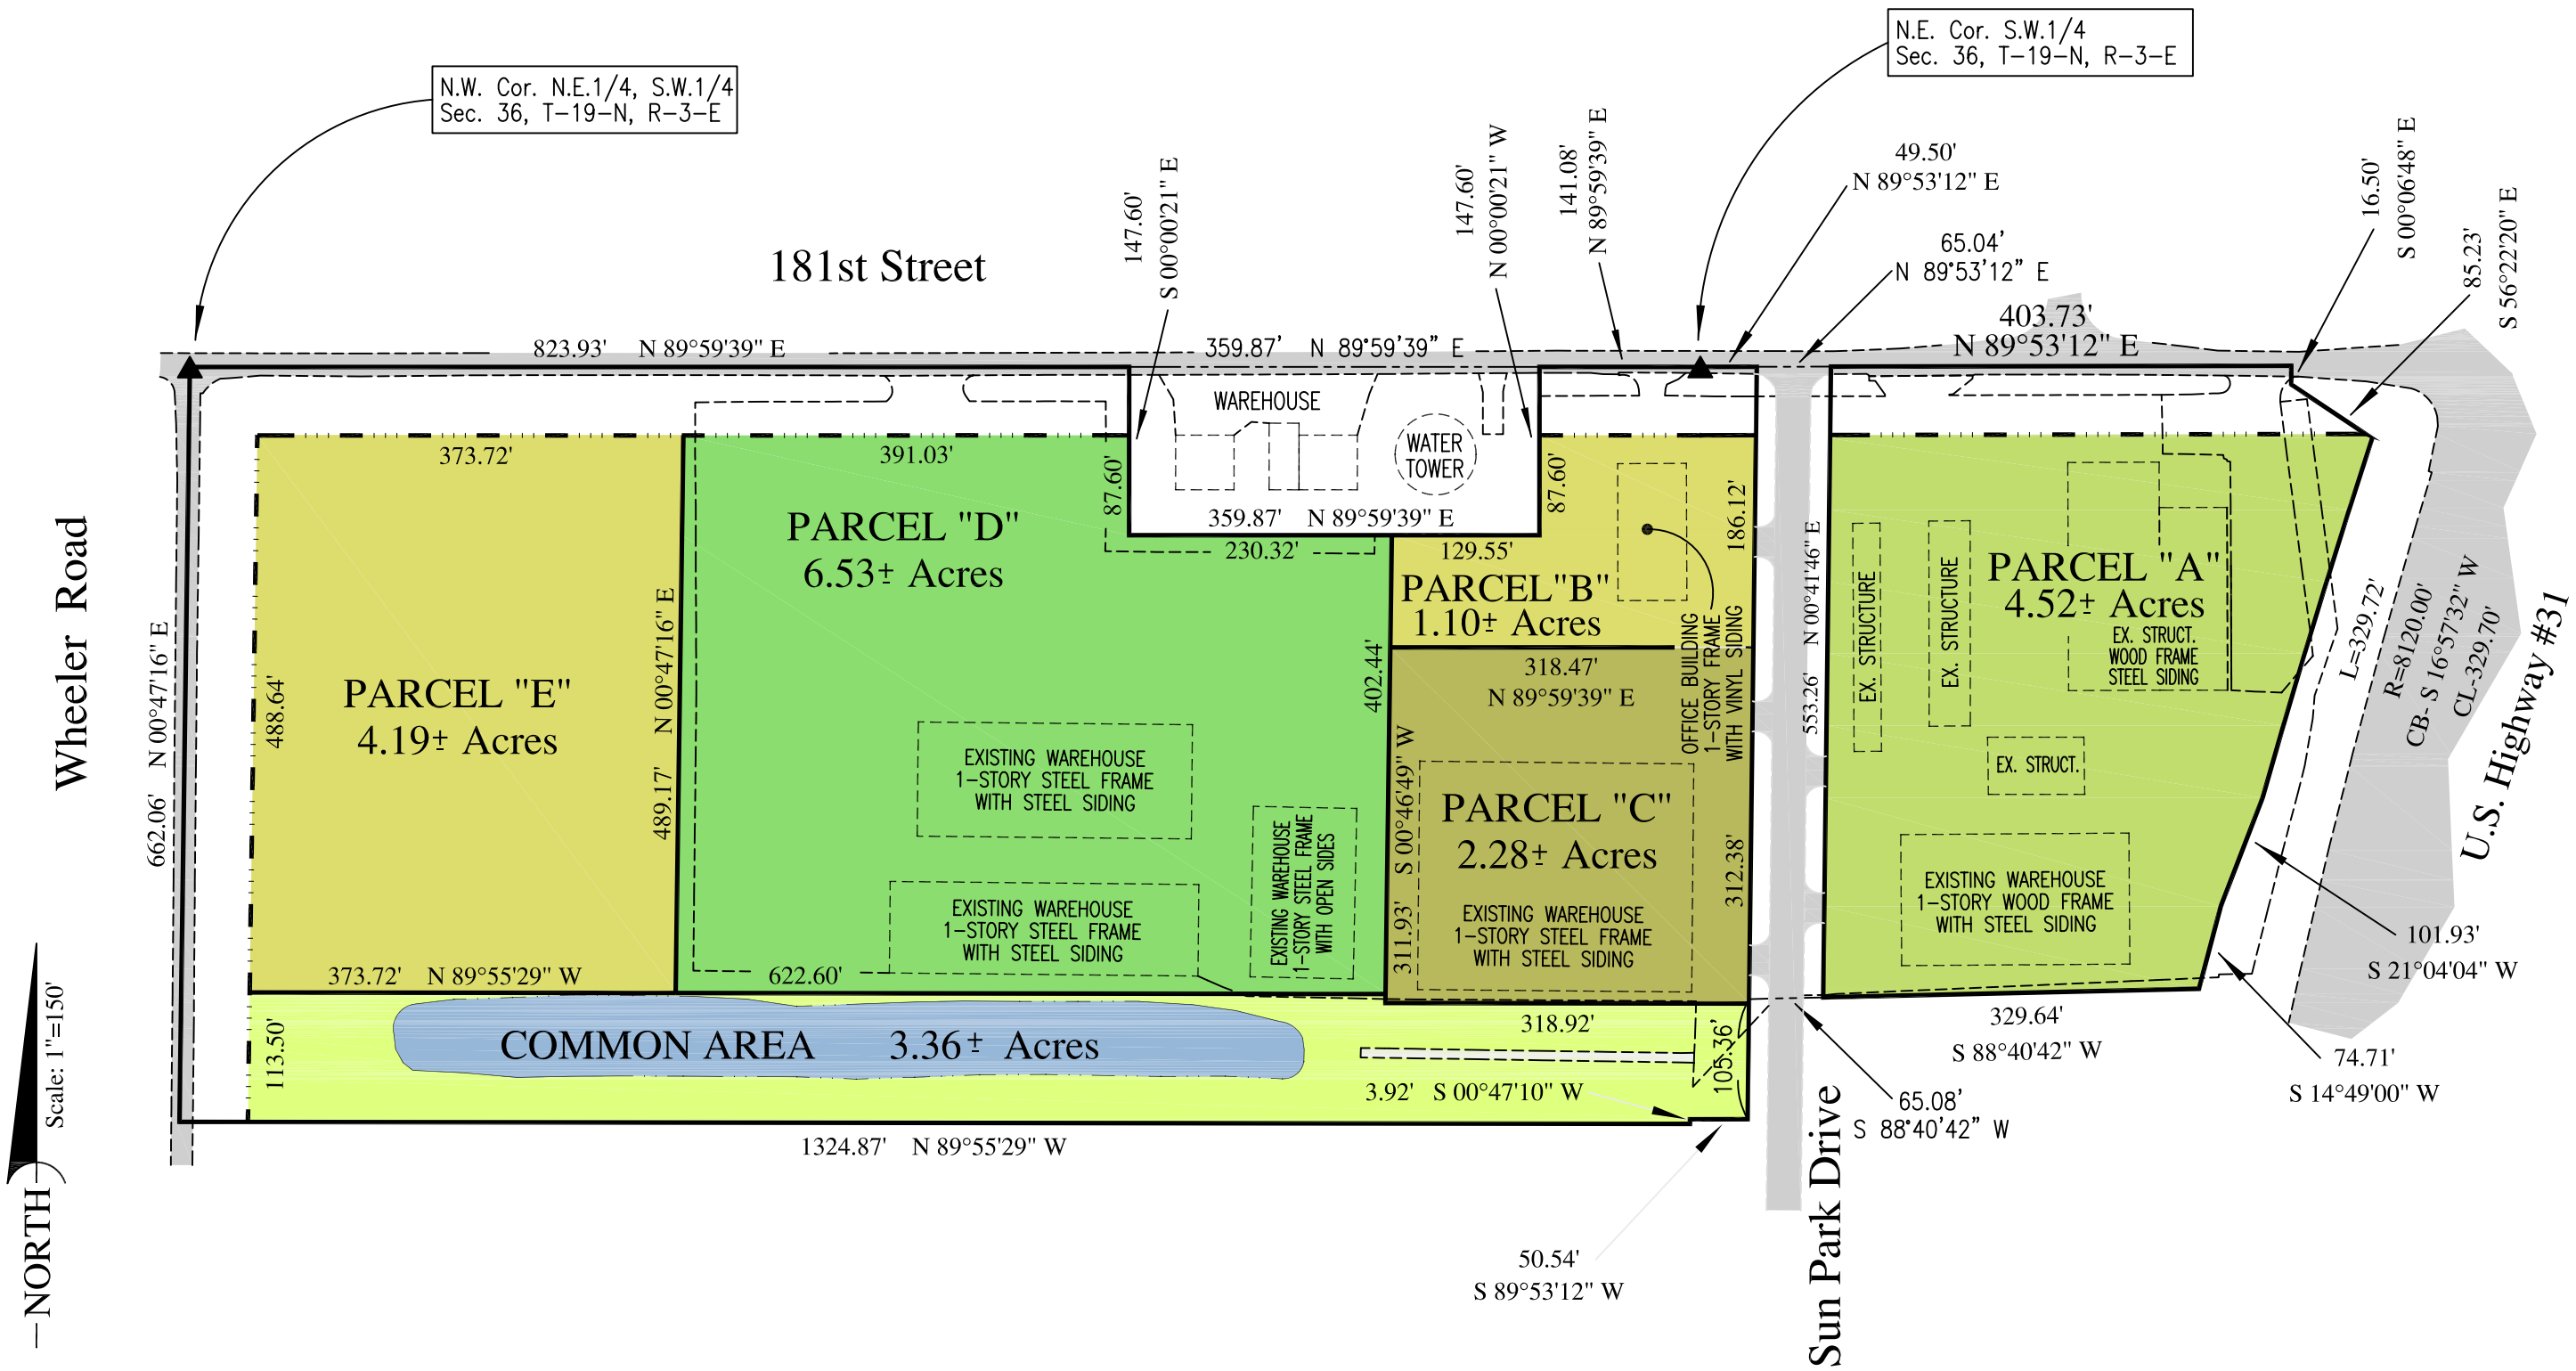

Exhibit "5"
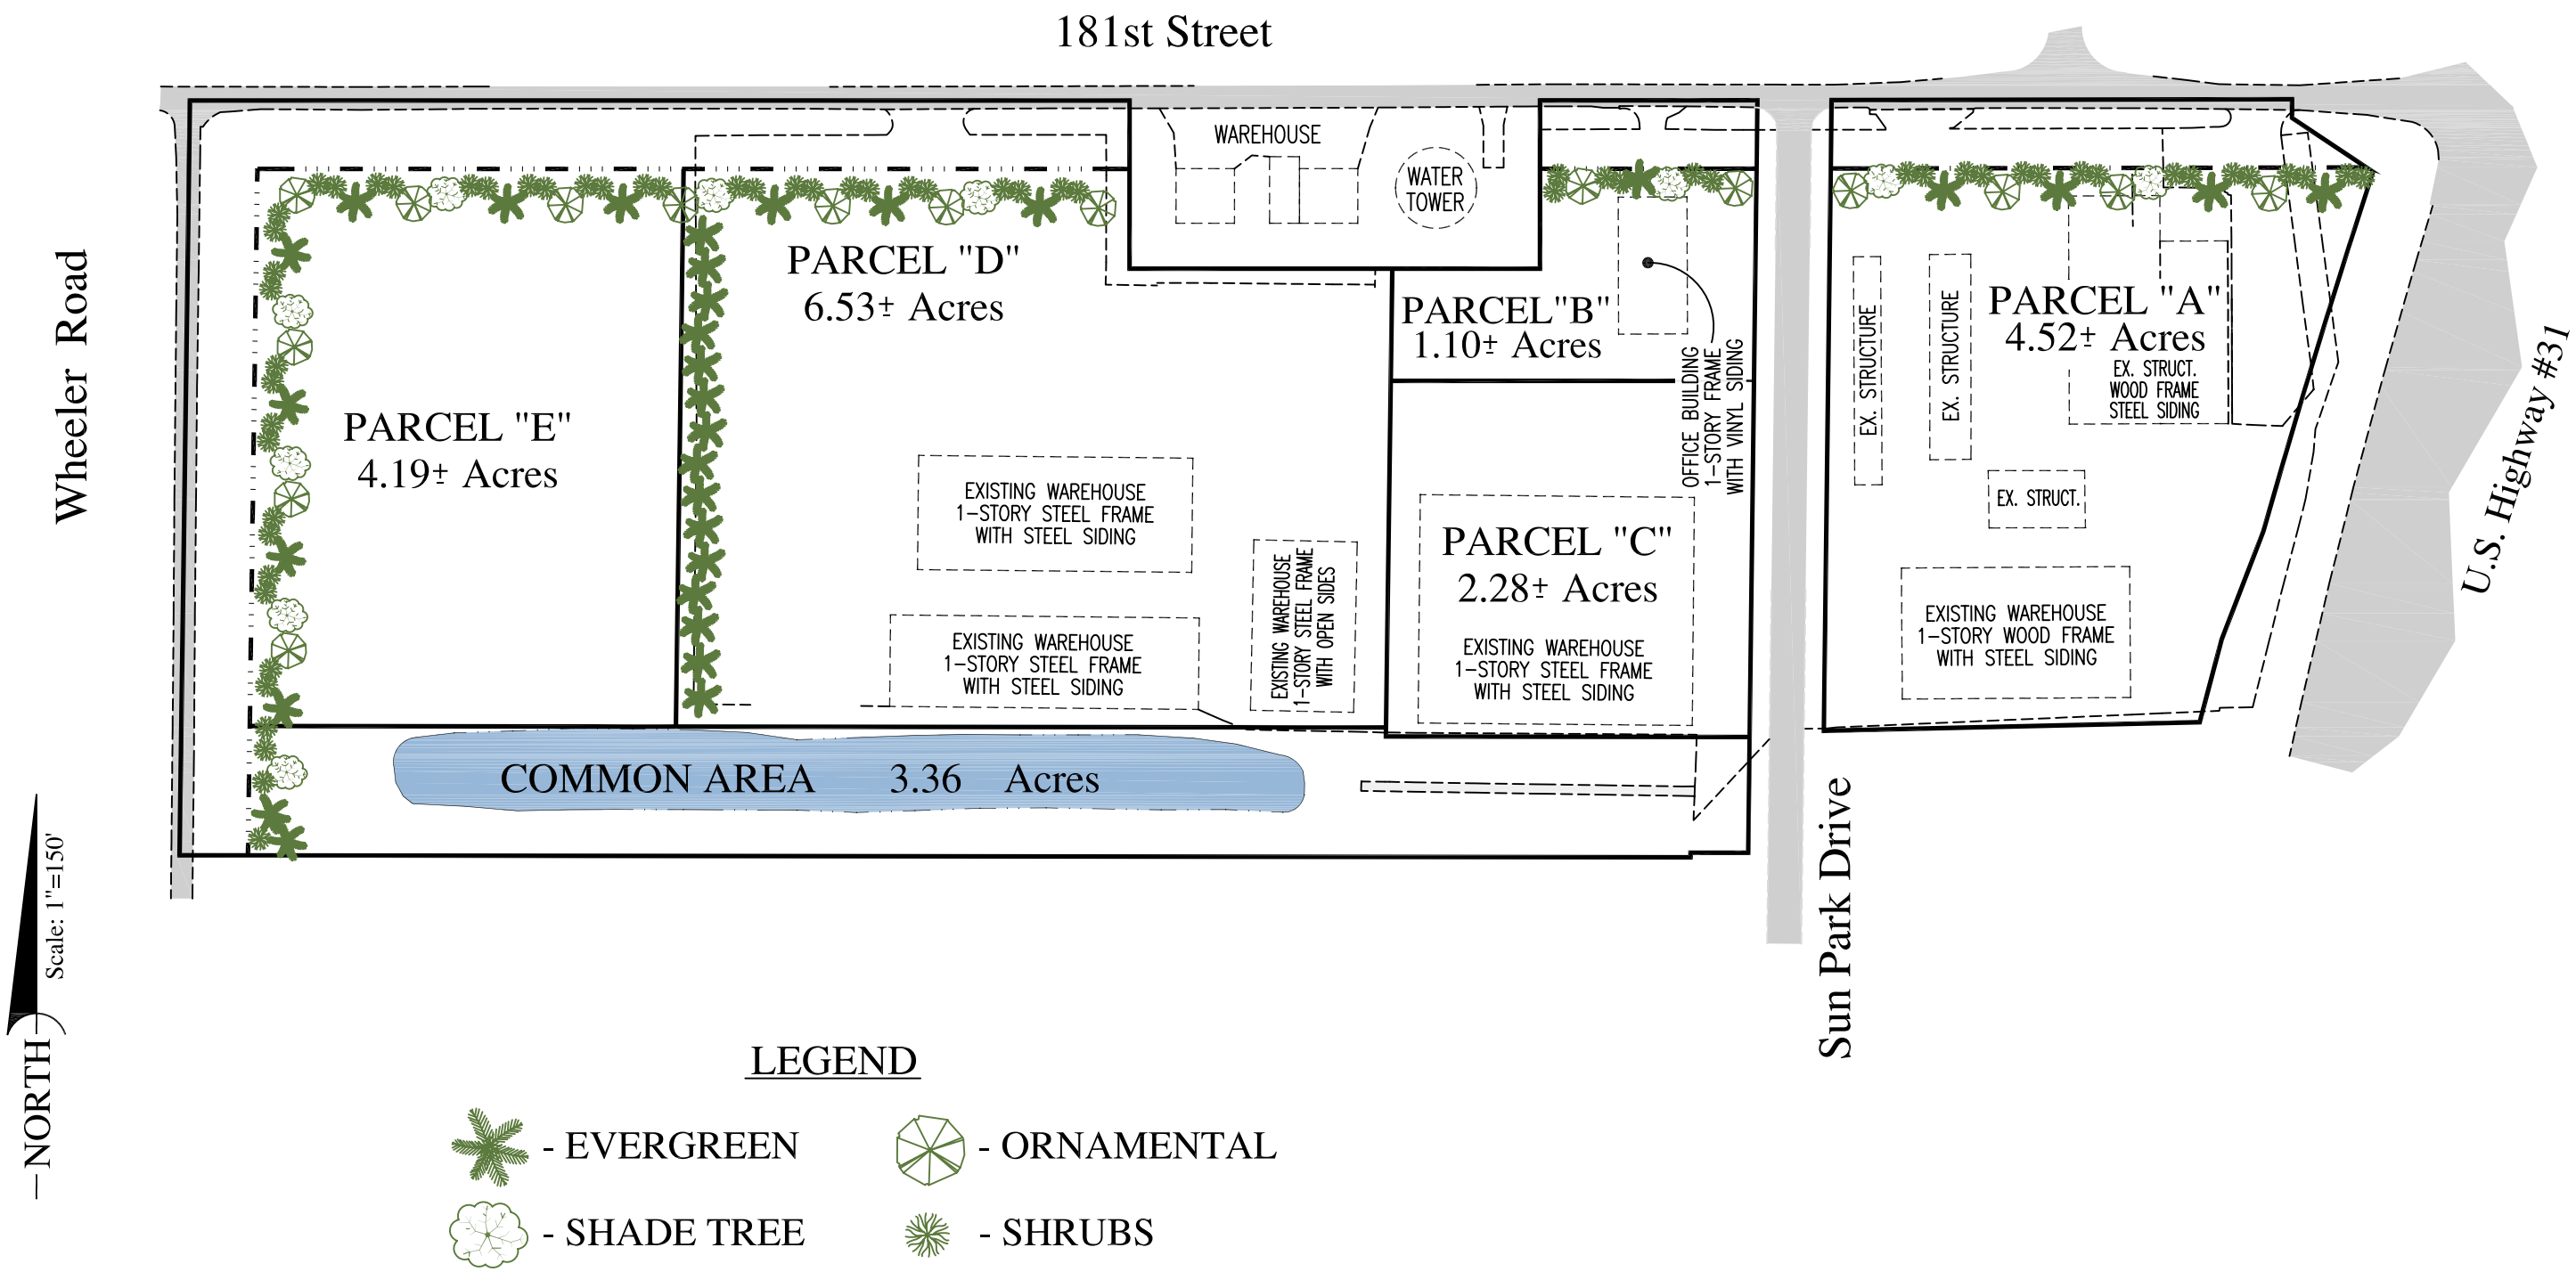
LANDSCAPE BUFFER PLAN