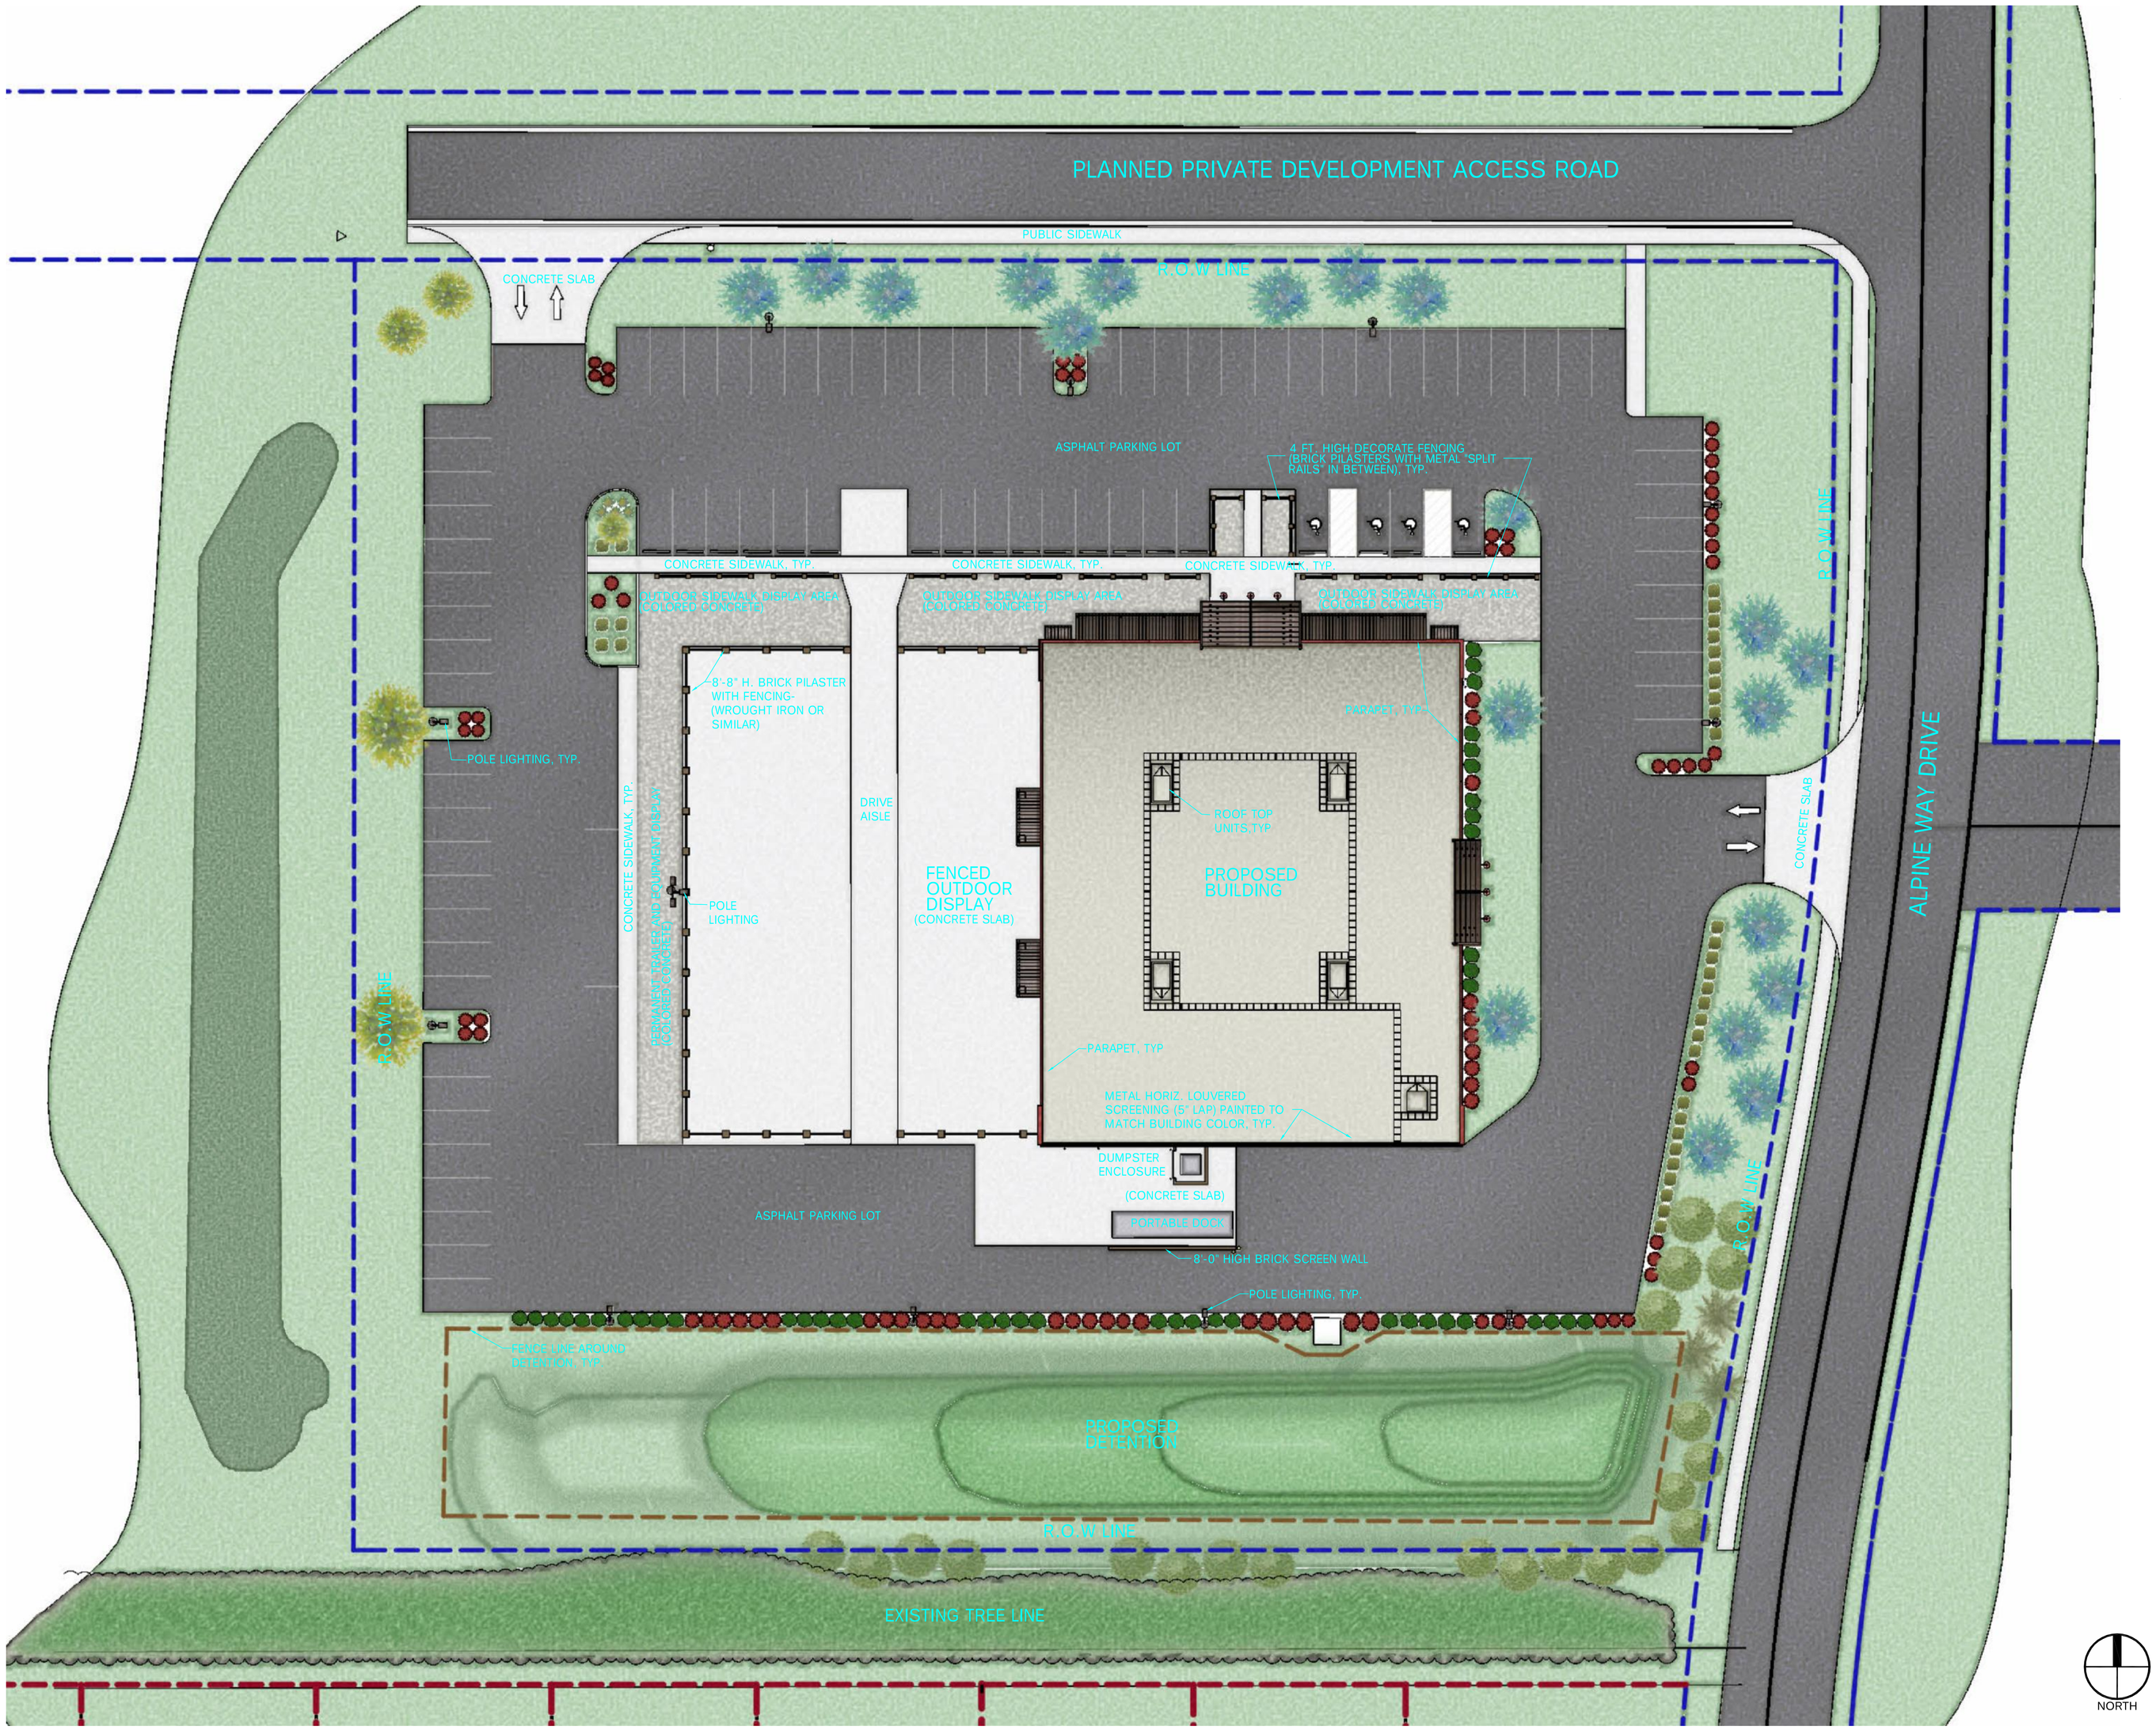

CDS ASSOCIATES, INC
Knowledge • Expertise • Innovation
11120 Kenwood Road
Cincinnati, Ohio 45242-1818
(p) 513.791.1700
(f) 513.791.1936
7000 Dixie Highway
Florence, Kentucky 41042
(p) 859.525.0544
(f) 859.525.0561
www.cds-assoc.com

11.07.13

Site Plan

Tractor Supply Company - Westfield, Indiana

TSC TRACTOR SUPPLY CO.