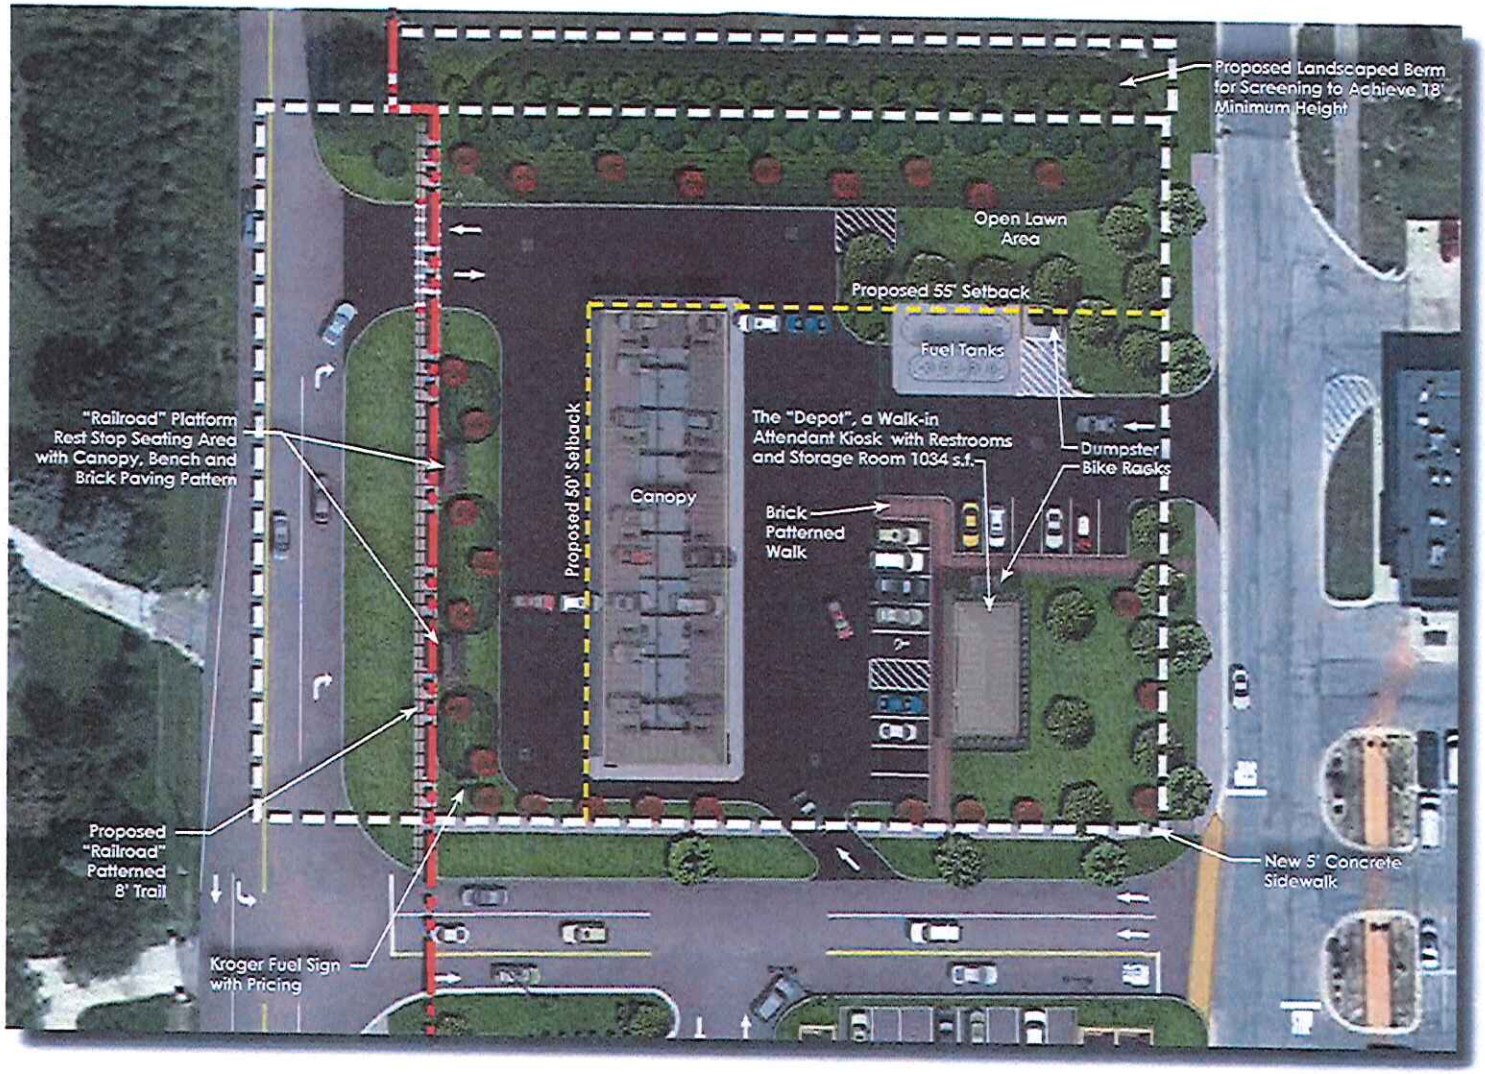

North

0 20 30 60

EMH&T

Engineers. Surveyors. Planners. Scientists.
emht.com

Exhibit C: Proposed Depot and Fuel Center

Westfield, IN Kroger

July 3, 2014

Kroger