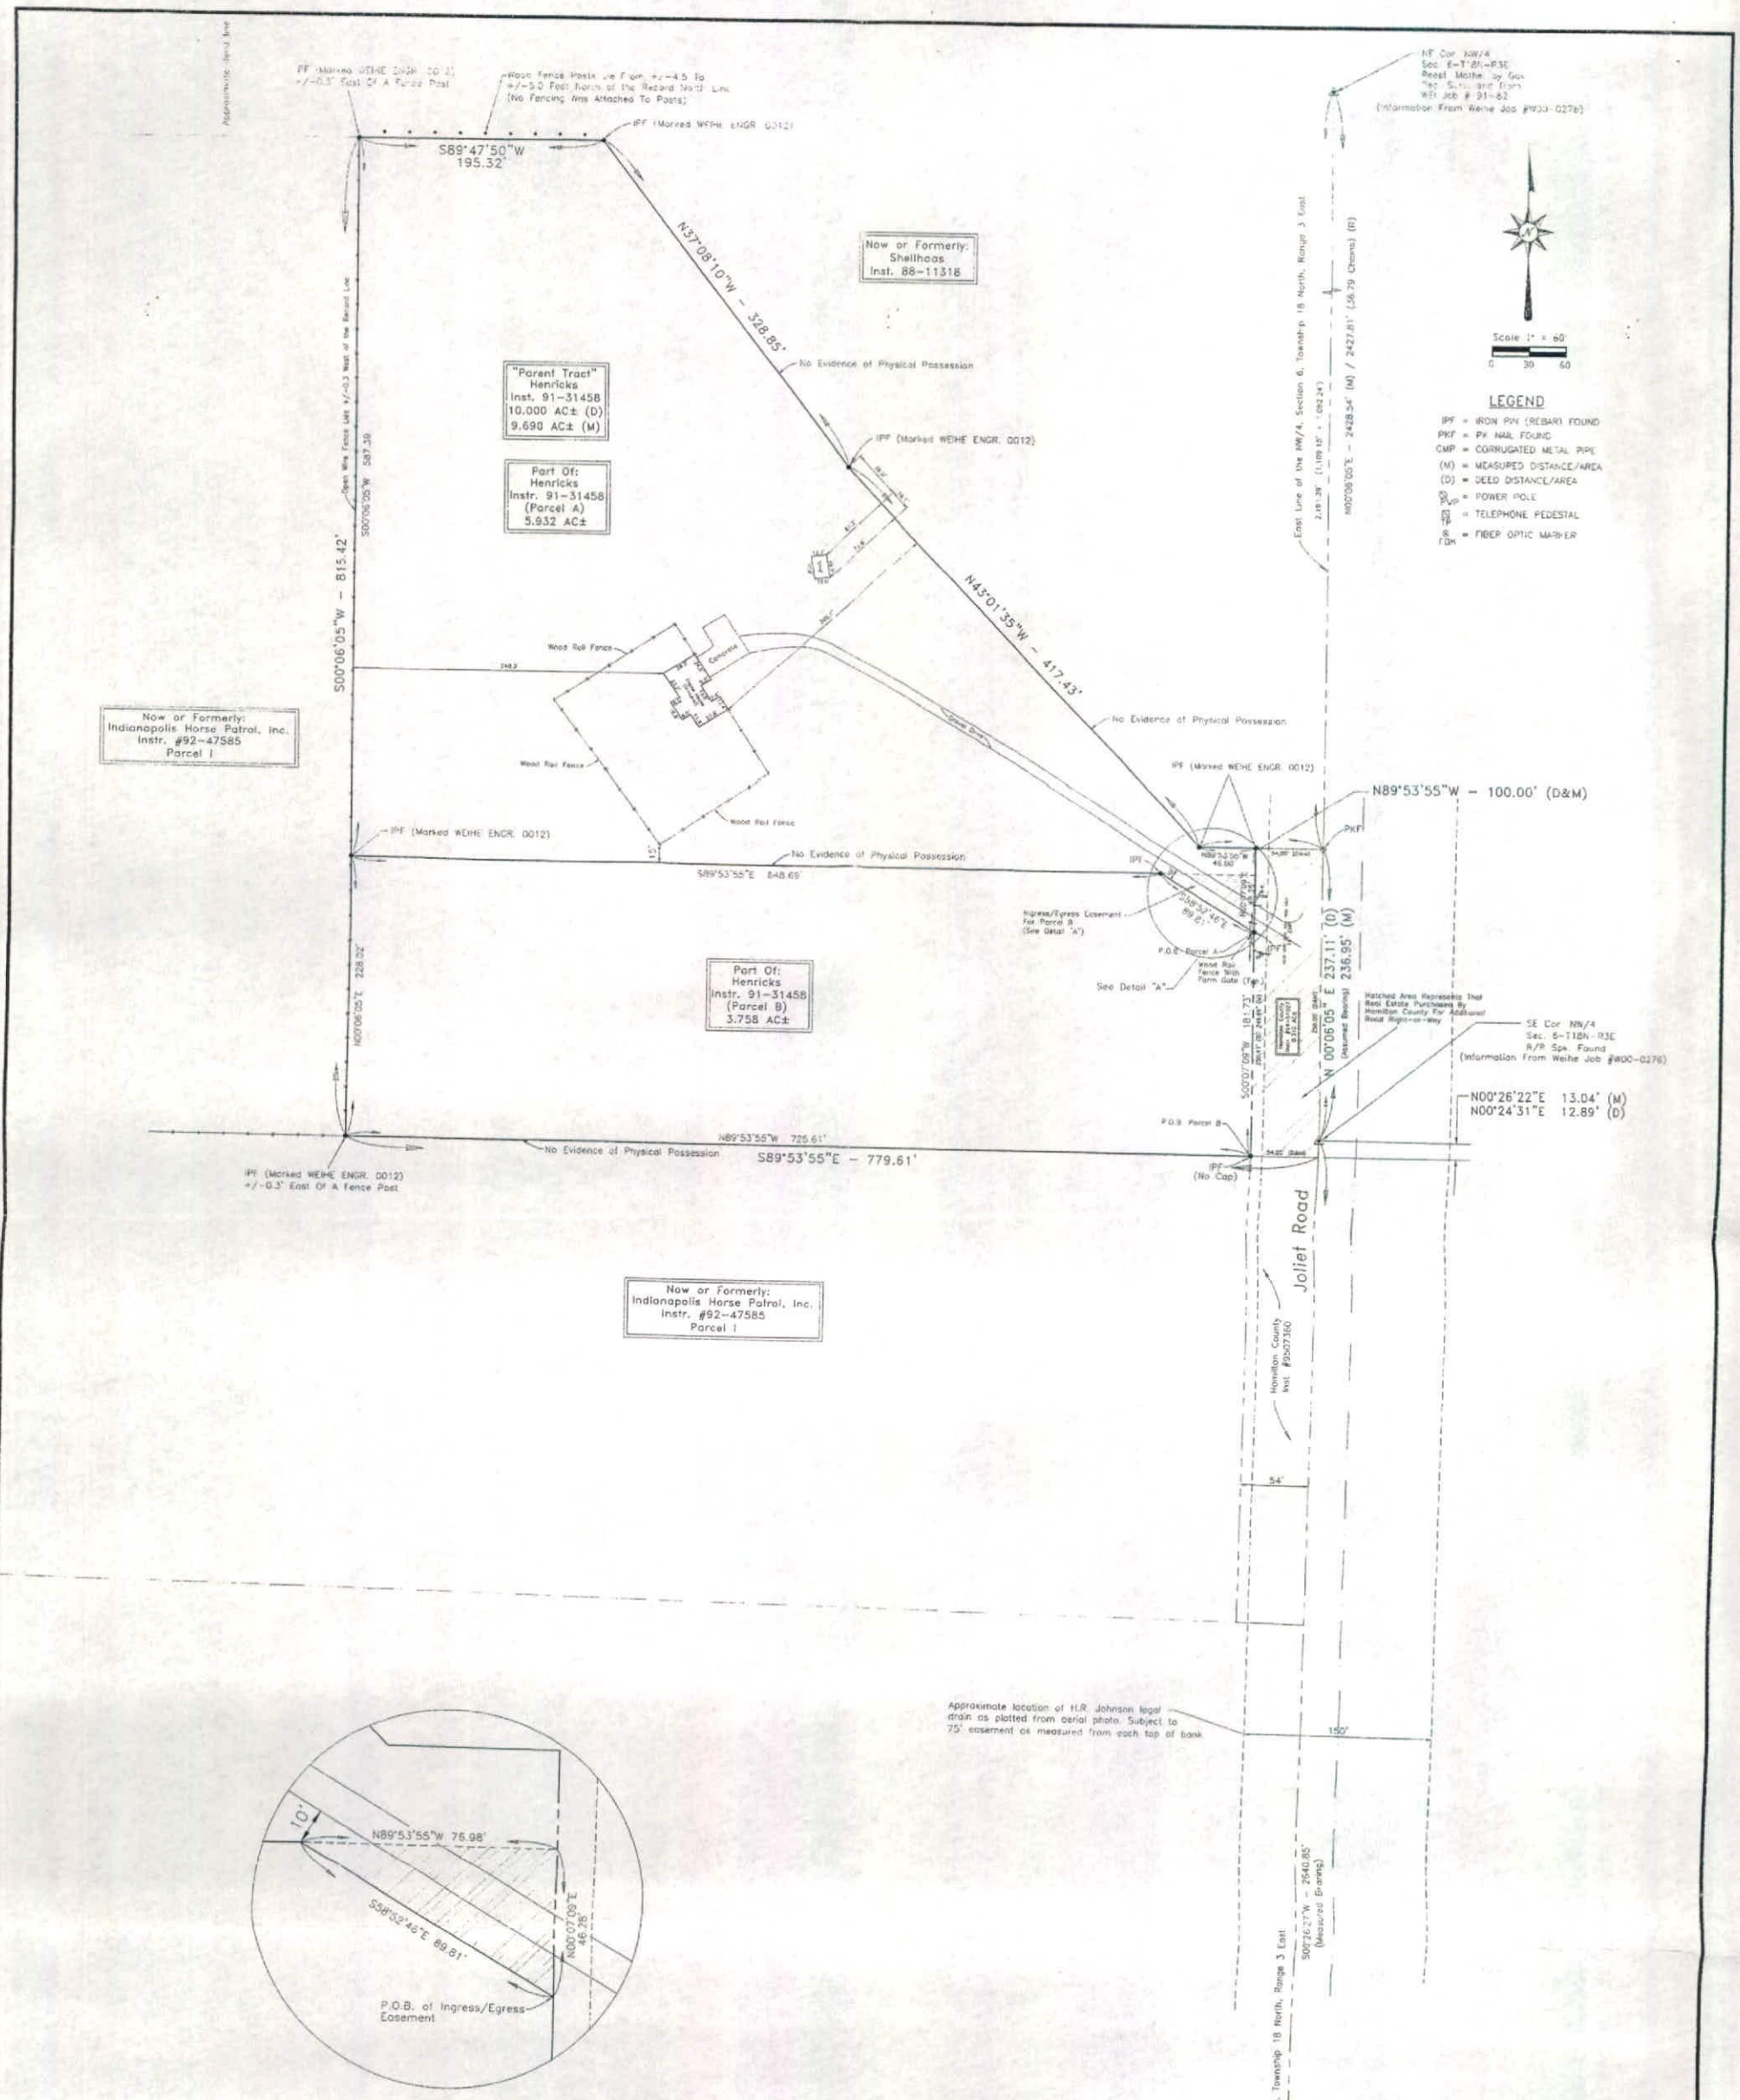

Ingress/Egress Easement
Detail "A"
Not To Scale

Approximate location of H.R. Johnson legal drain as plotted from aerial photo. Subject to 75' easement as measured from each top of bank

SHEET NO. 1 OF 2

Prepared For:
Dave Dillon
17138 Joliet Road, Washington Twp., Hamilton Co., IN

Retracement Survey w/Improvements
Part of the W/2, Section 6, Township 18 North, Range 3 East, Washington Township, Hamilton Co., IN

REVISIONS: This survey is based upon a prior Weihe Engineers Survey, Job No. W00-1467, Dated 01/16/2001

DATE	BY

JOB NO. W01-0875
FILE DWG. W010875.dwg
DRAWN BY: D. York
CHECKED BY: S. Hunter
DATE 10/29/2001

F.B. PAGE Field Crew

WEIHE ENGINEERS, INC.
10505 NORTH COLLEGE AVENUE
INDIANAPOLIS, INDIANA 46280
(317) 846-6611
(317) 843-0549 Fax
1-800-452-6408
ALLAN H. WEIHE P.E., L.S.
PRESIDENT
CIVIL ENGINEERS LAND SURVEYORS LAND PLANNERS