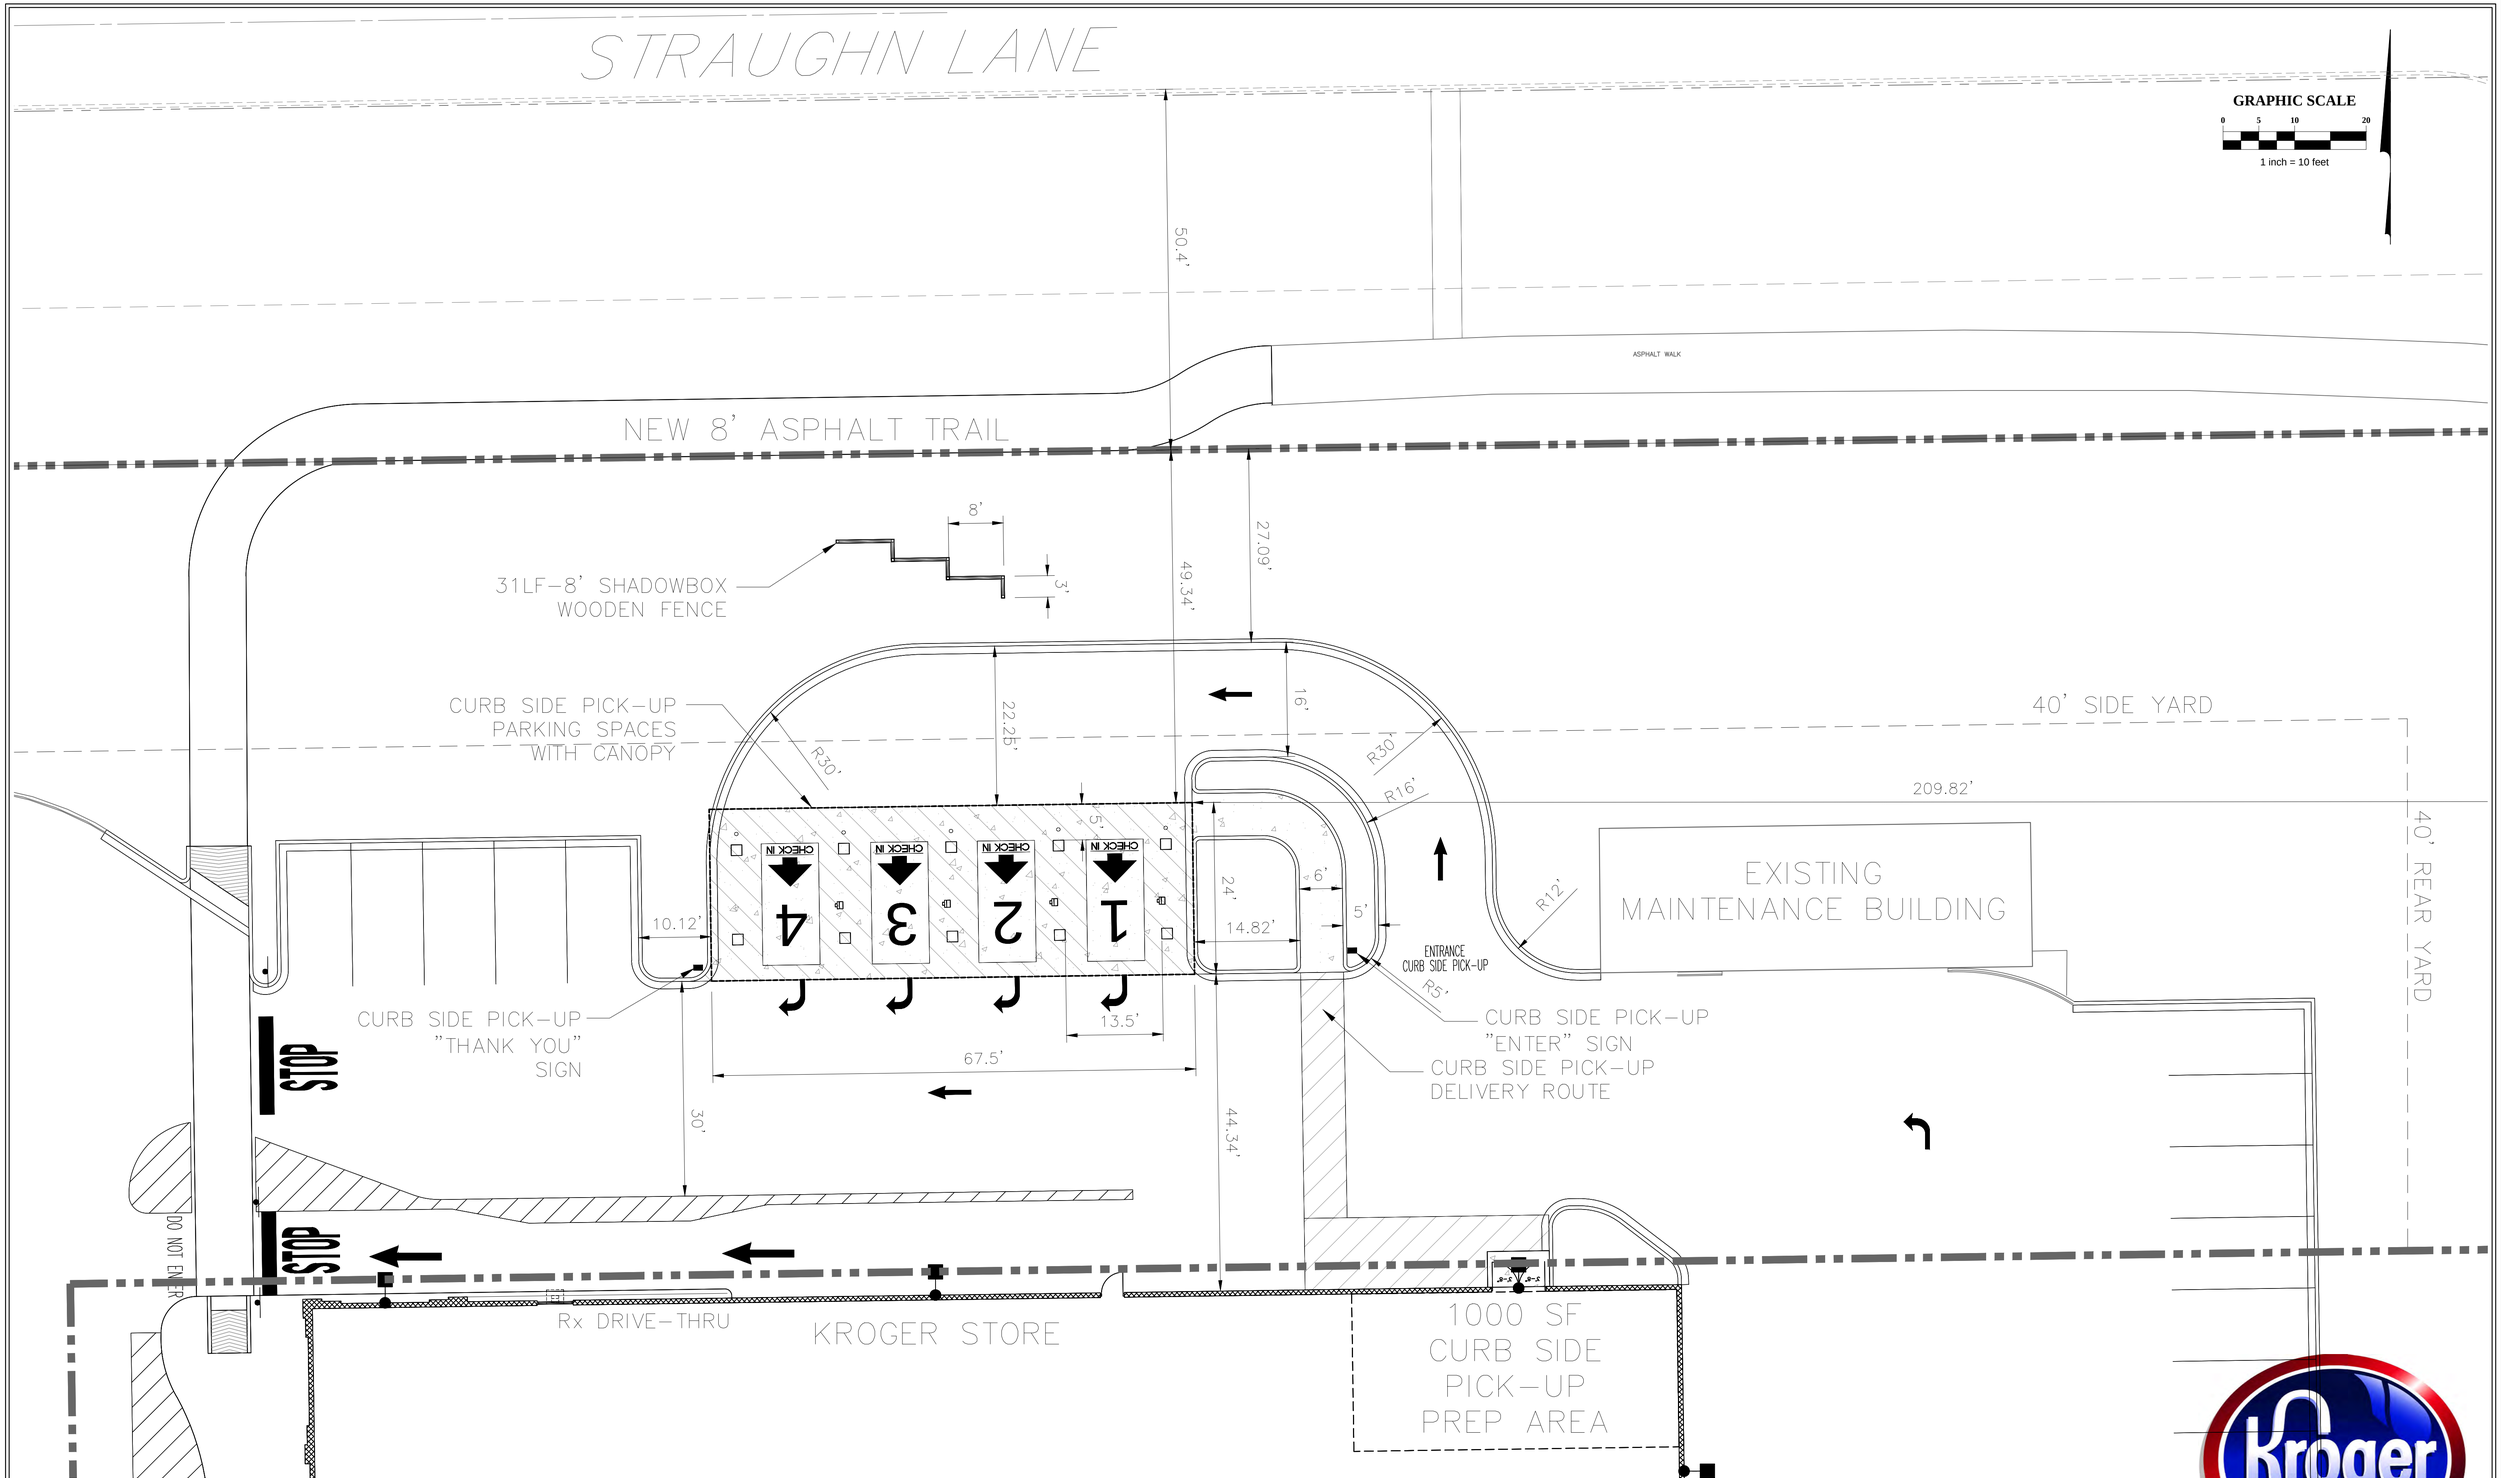

SITE DATA	
SPACES LOST TO E-COMMERCE	0

EMH&T
Engineers, Surveyors, Planners, Scientists

Job Number: 2015-0601

CURB SIDE PICK-UP DIMENSION PLAN

September 03, 2015

J970 Westfield, Indiana