Layout B1

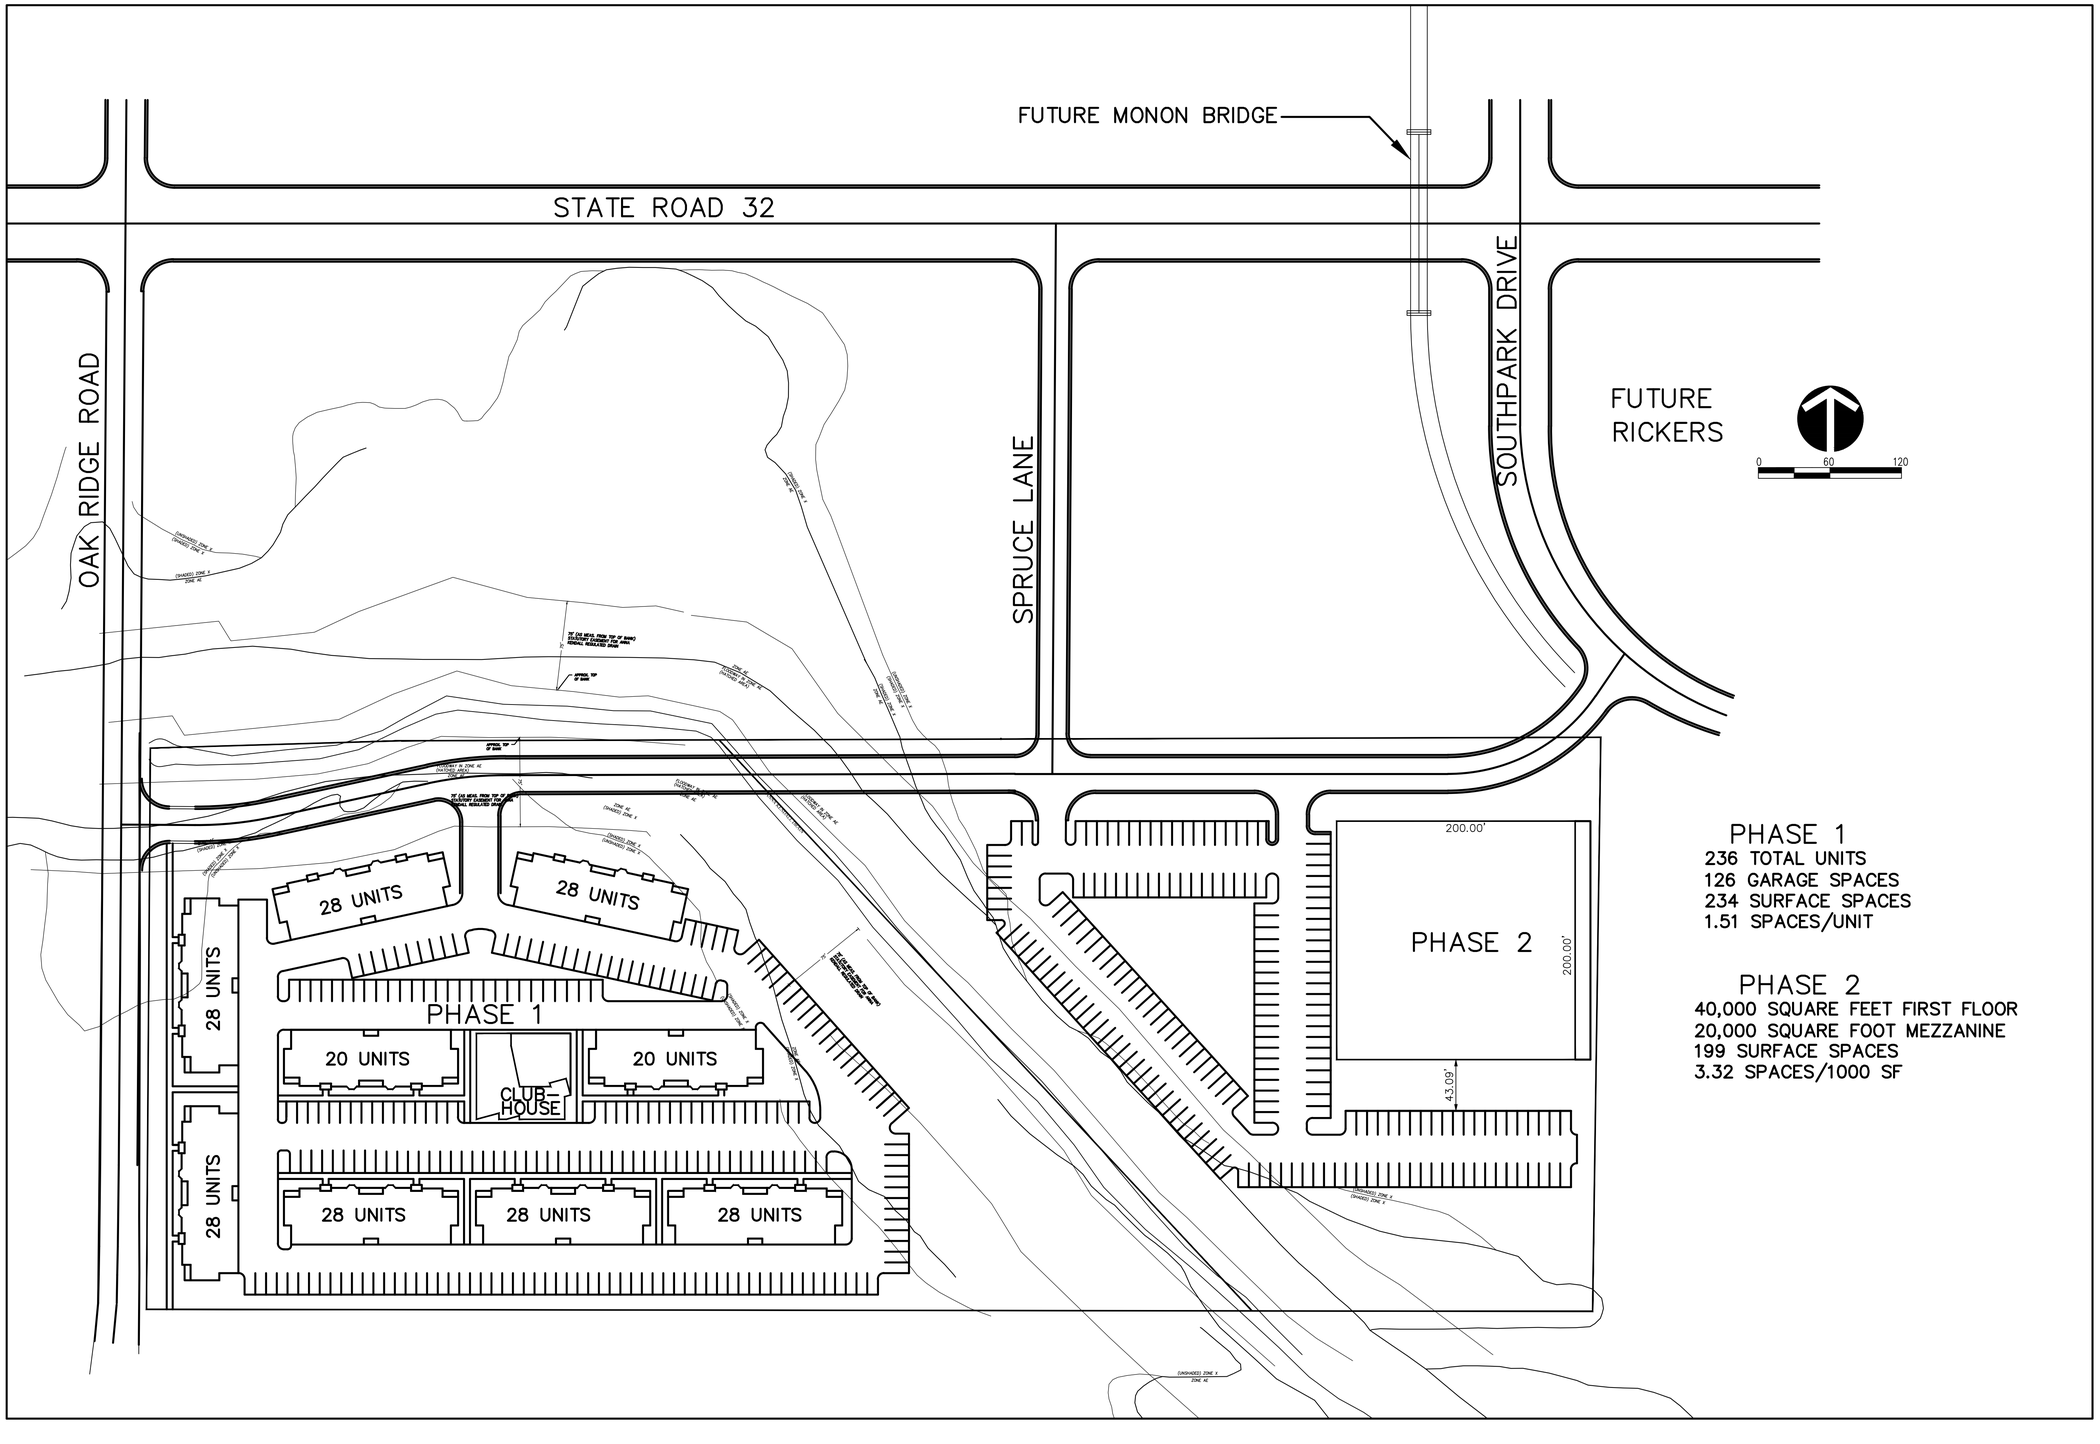

PHASE 1
236 TOTAL UNITS
126 GARAGE SPACES
234 SURFACE SPACES
1.51 SPACES/UNIT

PHASE 2
40,000 SQUARE FEET FIRST FLOOR
20,000 SQUARE FOOT MEZZANINE
199 SURFACE SPACES
3.32 SPACES/1000 SF

GARY E. MURRAY
REGISTERED
No. 9300348
STATE OF INDIANA
PROFESSIONAL ENGINEER

DATE: MAY 8, 2015

NORTH
1307 W. 161st Street
Westfield, Indiana 46074

SOUTH
Purdue Technology Center of Indianapolis
5225 Exploration Drive, Suite 133
Indianapolis, Indiana 46241
P: 317.399.1216
F: 317.399.1216
www.TERRAsitedev.com

DEVELOPMENT & ENGINEERING CONSULTANTS

EDGEROCK DEVELOPMENT
733 EAST STATE ROAD 32
WESTFIELD, IN 46074

REVISIONS:

DATE	BY	DESCRIPTION

DRAWING FILES:

DATE: MAY 27, 2015
PROJECT NUMBER: 150324-1.001
DRAWN BY: RT
CHECKED BY: GEM
SHEET TITLE:

SHEET #:

of 8

Layout B2

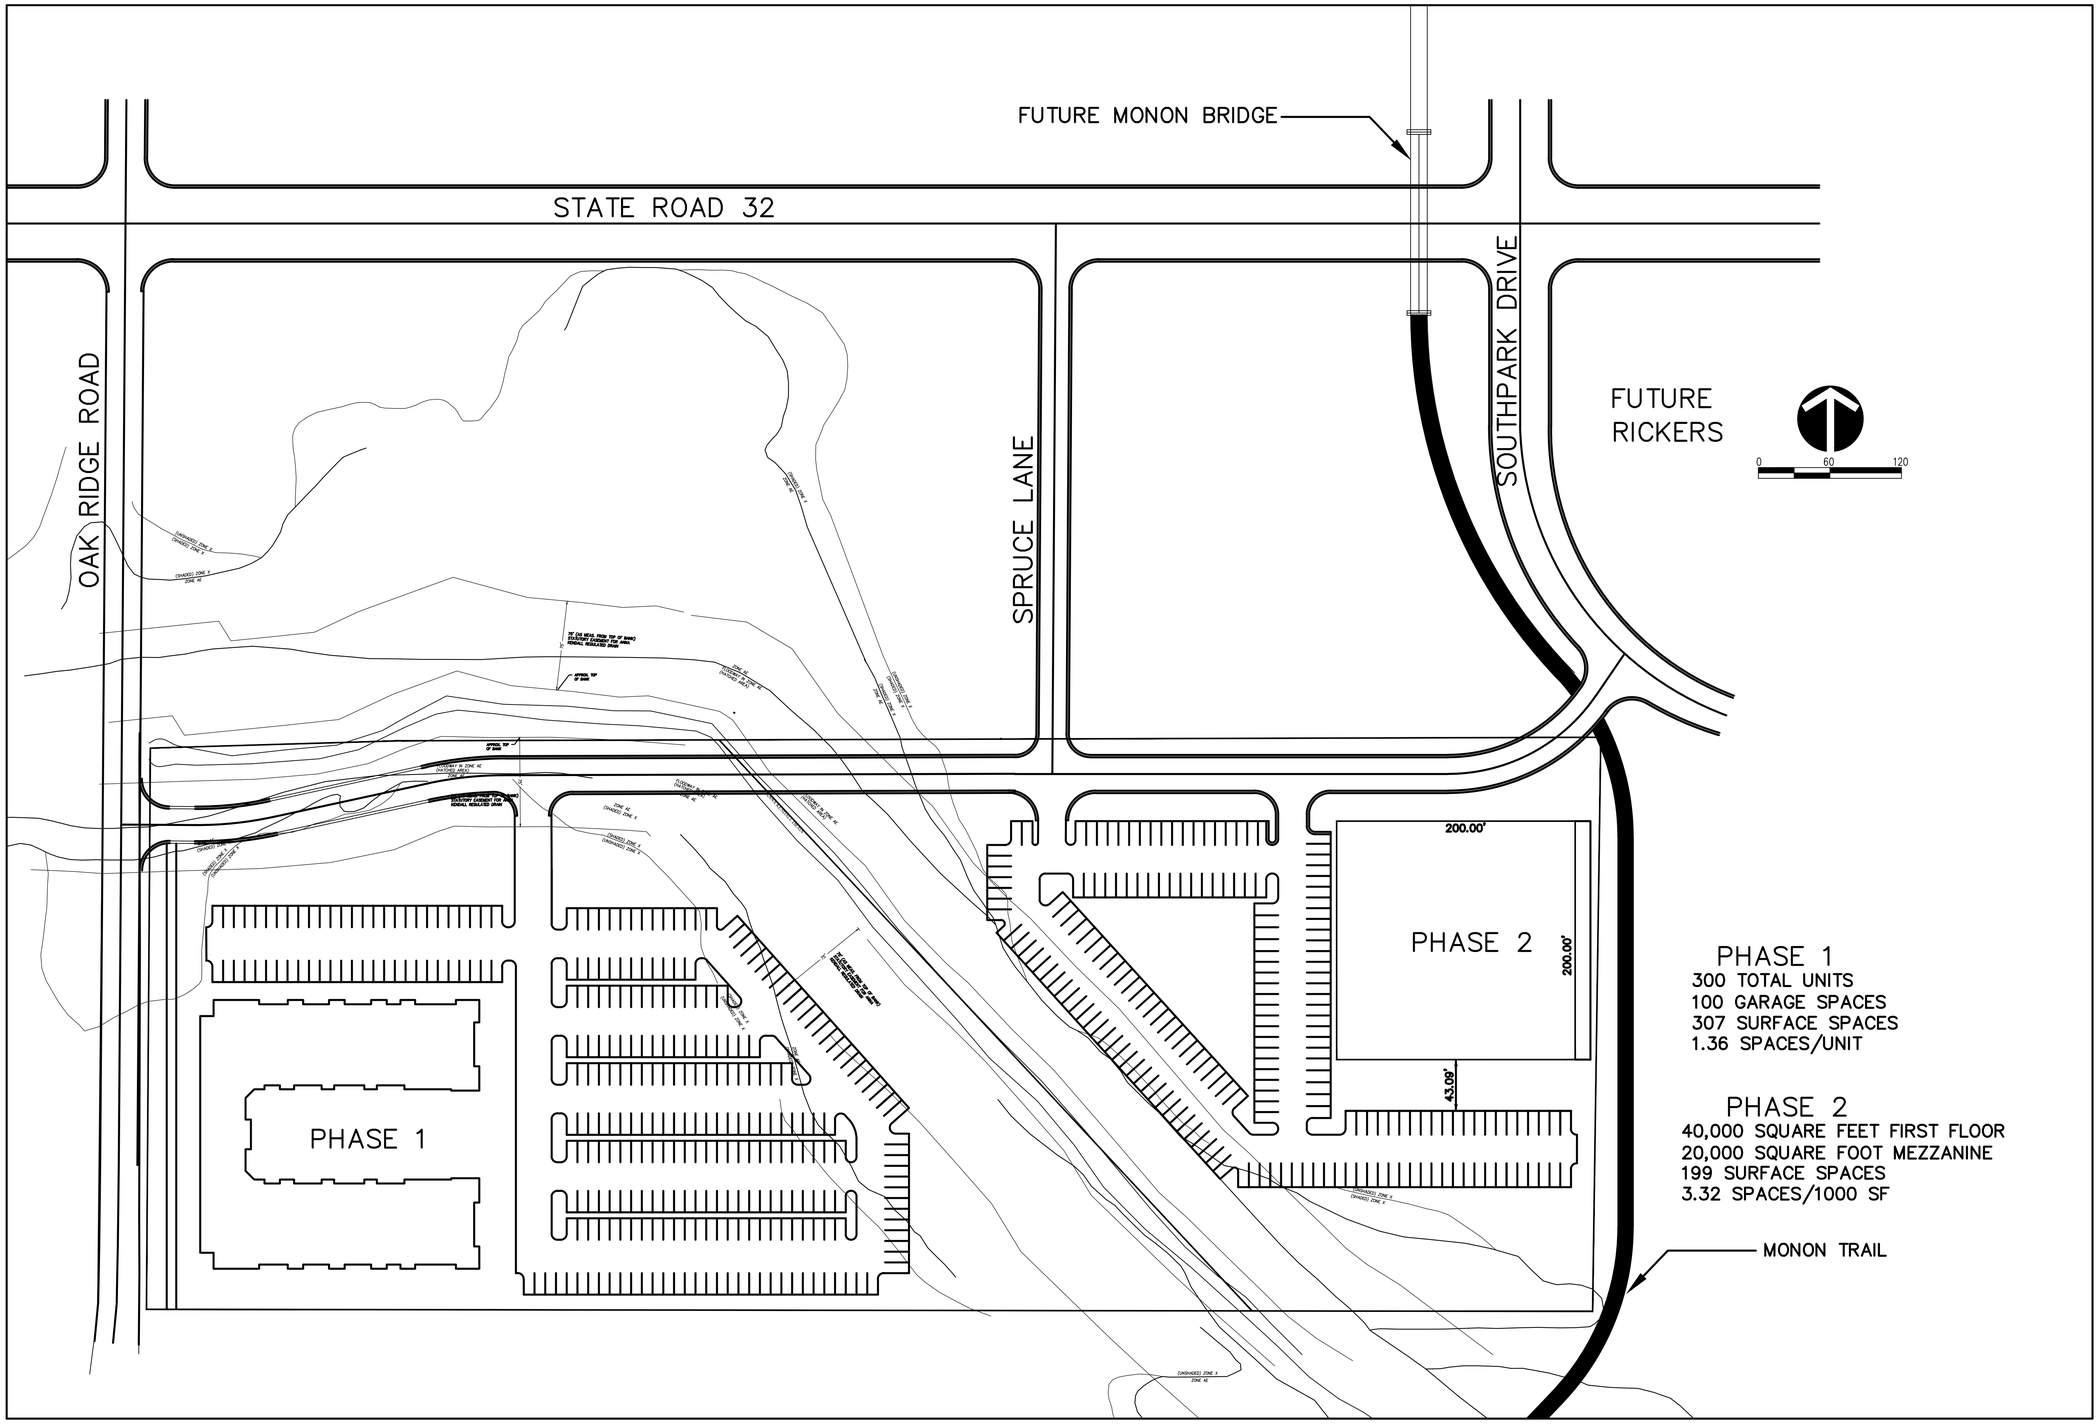

GARY E. MURRAY
REGISTERED
No. 9300348
STATE OF INDIANA
PROFESSIONAL ENGINEER

DATE: MAY 8, 2015

NORTH
1307 W. 161st Street
Westfield, Indiana 46074

SOUTH
Purdue Technology Center of Indianapolis
5225 Exploration Drive, Suite 133
Indianapolis, Indiana 46241
P: 317.399.1216
F: 317.399.1216
www.TERRAsitedev.com

DEVELOPMENT & ENGINEERING CONSULTANTS

EDGEROCK DEVELOPMENT
733 EAST STATE ROAD 32
WESTFIELD, IN 46074

REVISIONS:

DATE	BY	DESCRIPTION

DRAWING FILES:

DATE: MAY 27, 2015

PROJECT NUMBER: 150324-1.001

DRAWN BY: RT

CHECKED BY: GEM

SHEET TITLE:

SHEET #:

of 8