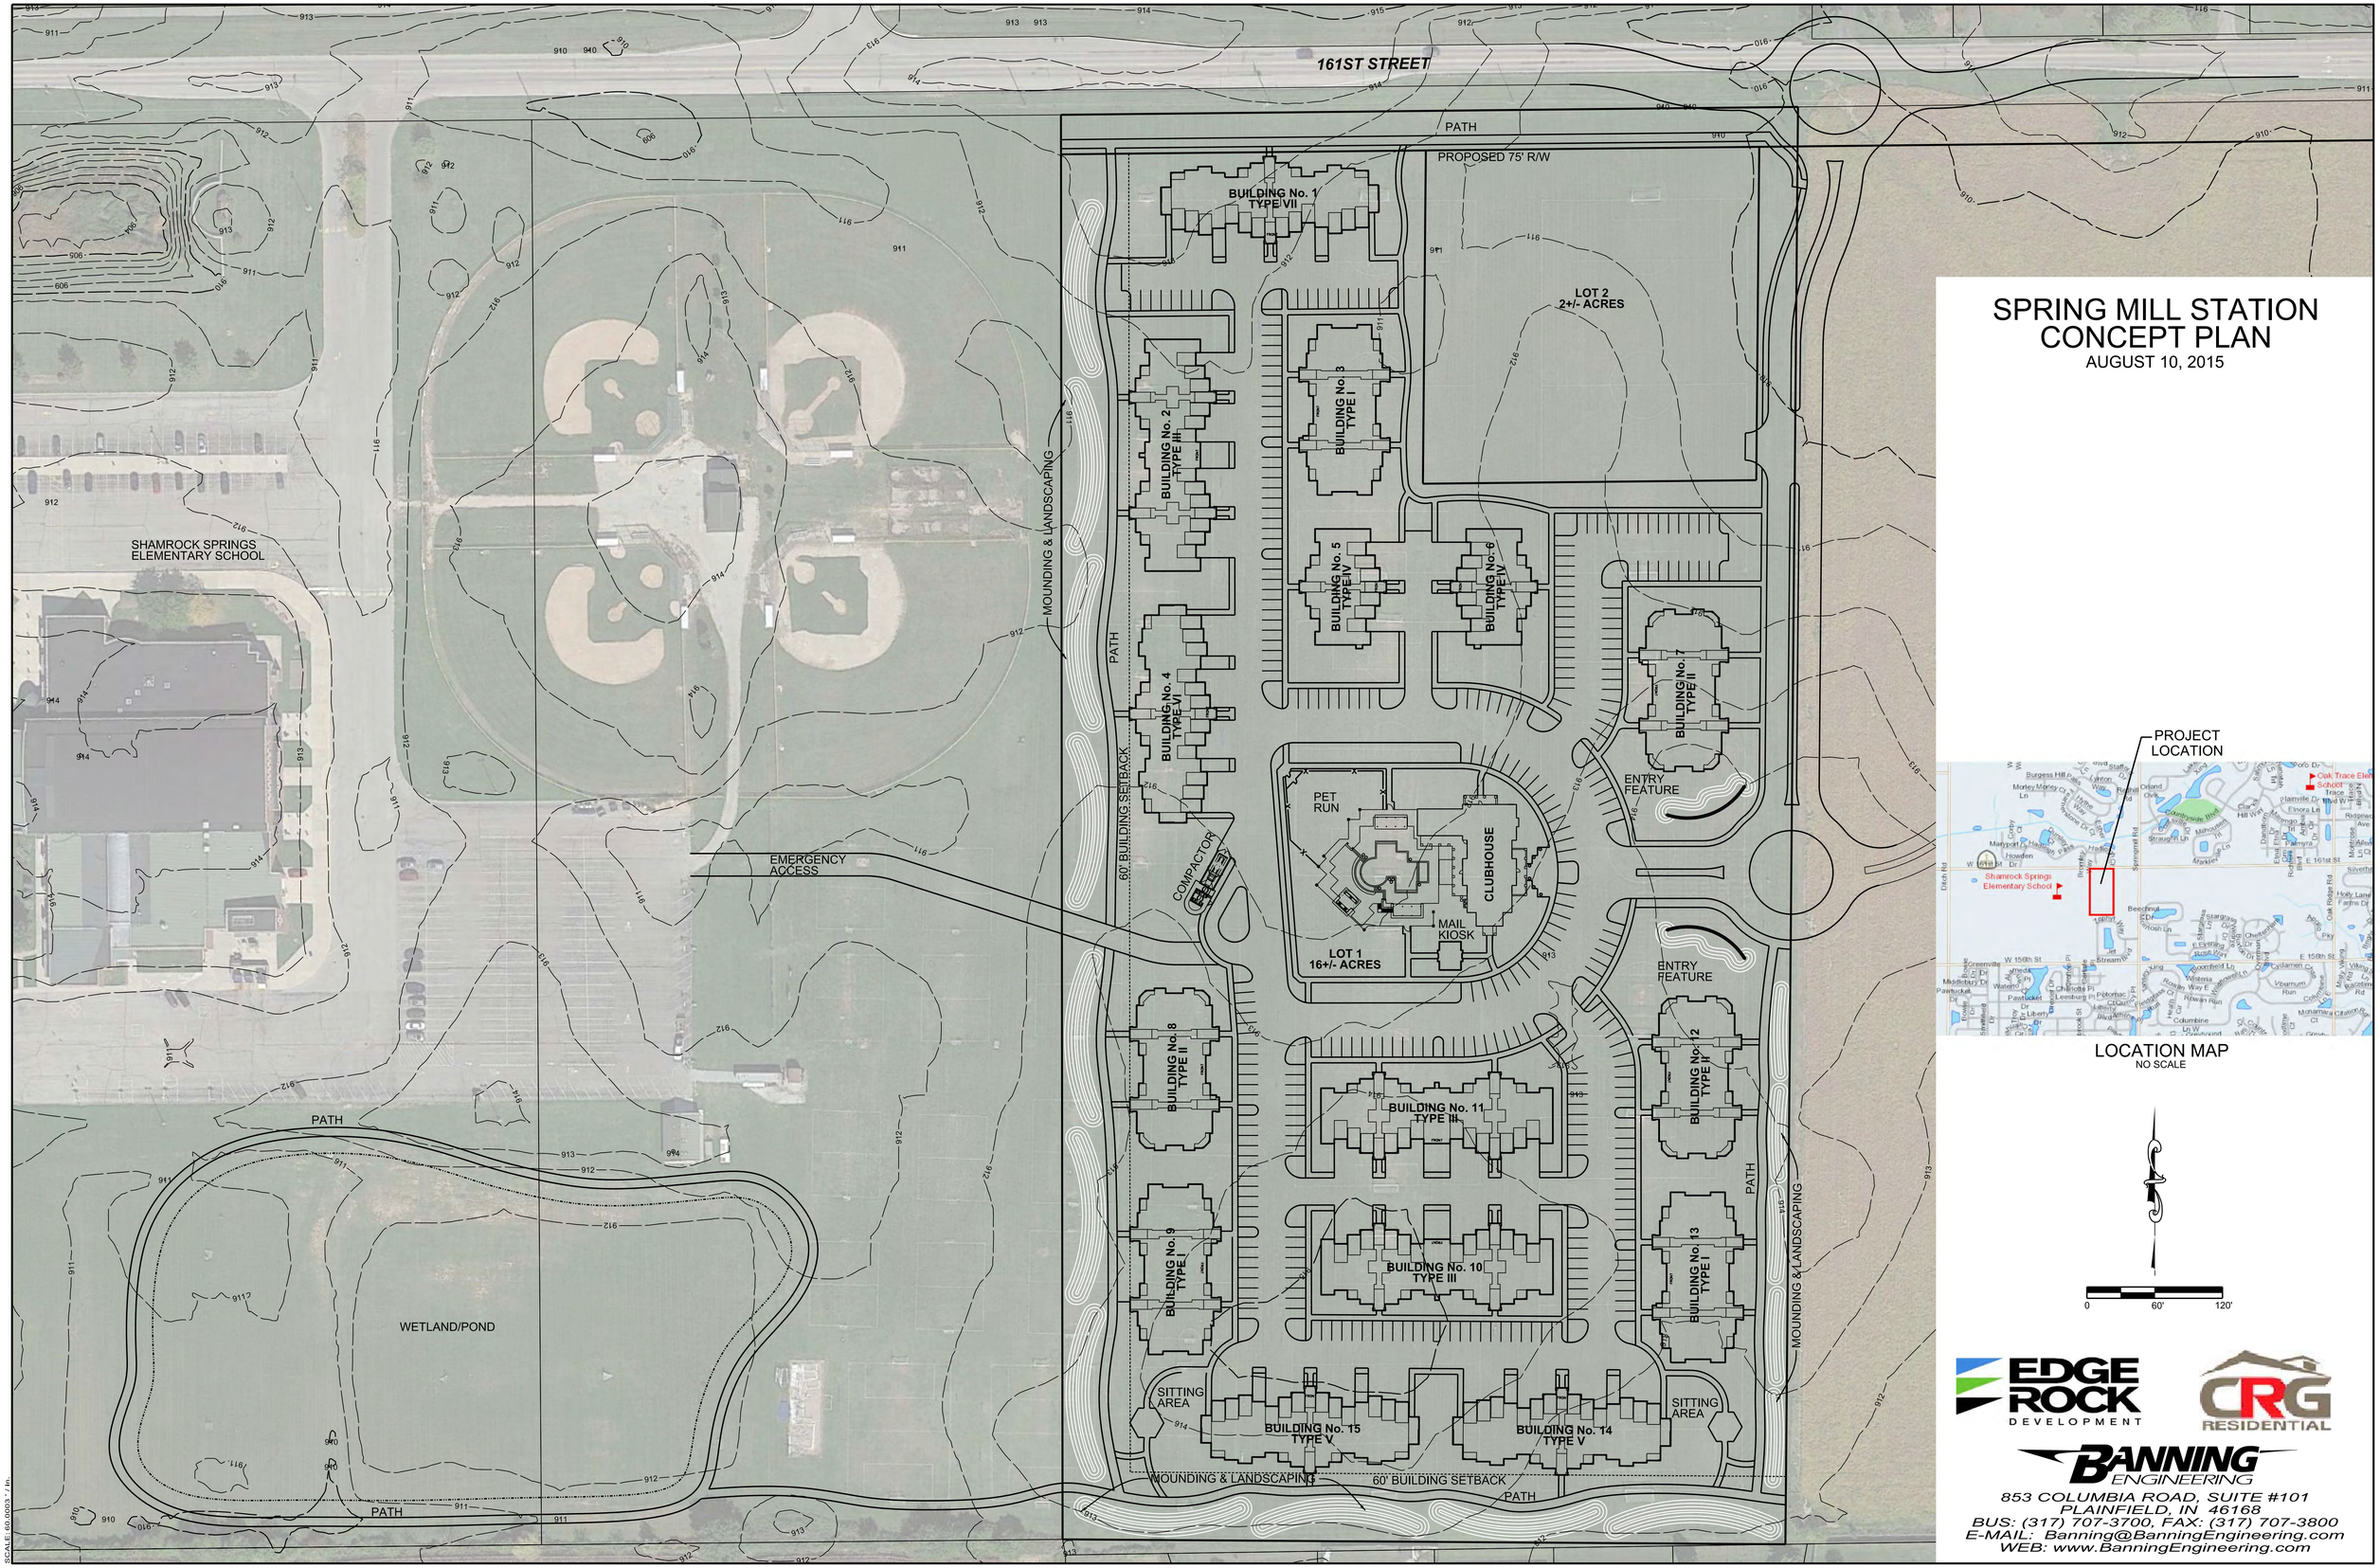

SPRING MILL STATION CONCEPT PLAN

AUGUST 10, 2015

EDGE ROCK DEVELOPMENT

CRG RESIDENTIAL

BANNING ENGINEERING
853 COLUMBIA ROAD, SUITE #101
PLAINFIELD, IN 46168
BUS: (317) 707-3700, FAX: (317) 707-3800
E-MAIL: Banning@BanningEngineering.com
WEB: www.BanningEngineering.com

08/04/2015
SCALE: 60.0003 ' / in.

SITE LANDSCAPE PLAN

SPRING MILL STATION

WESTFIELD, INDIANA

August 10, 2015

VISION II DESIGN STUDIO, INC.

ARCHITECTURE • INTERIOR DESIGN

1364 COLONY PARK CIRCLE, GREENWOOD, IN 46143
317-281-7982
MIKE@VISION-DESIGNSTUDIO.COM

BANNING ENGINEERING

EDGE ROCK DEVELOPMENT

CRG RESIDENTIAL