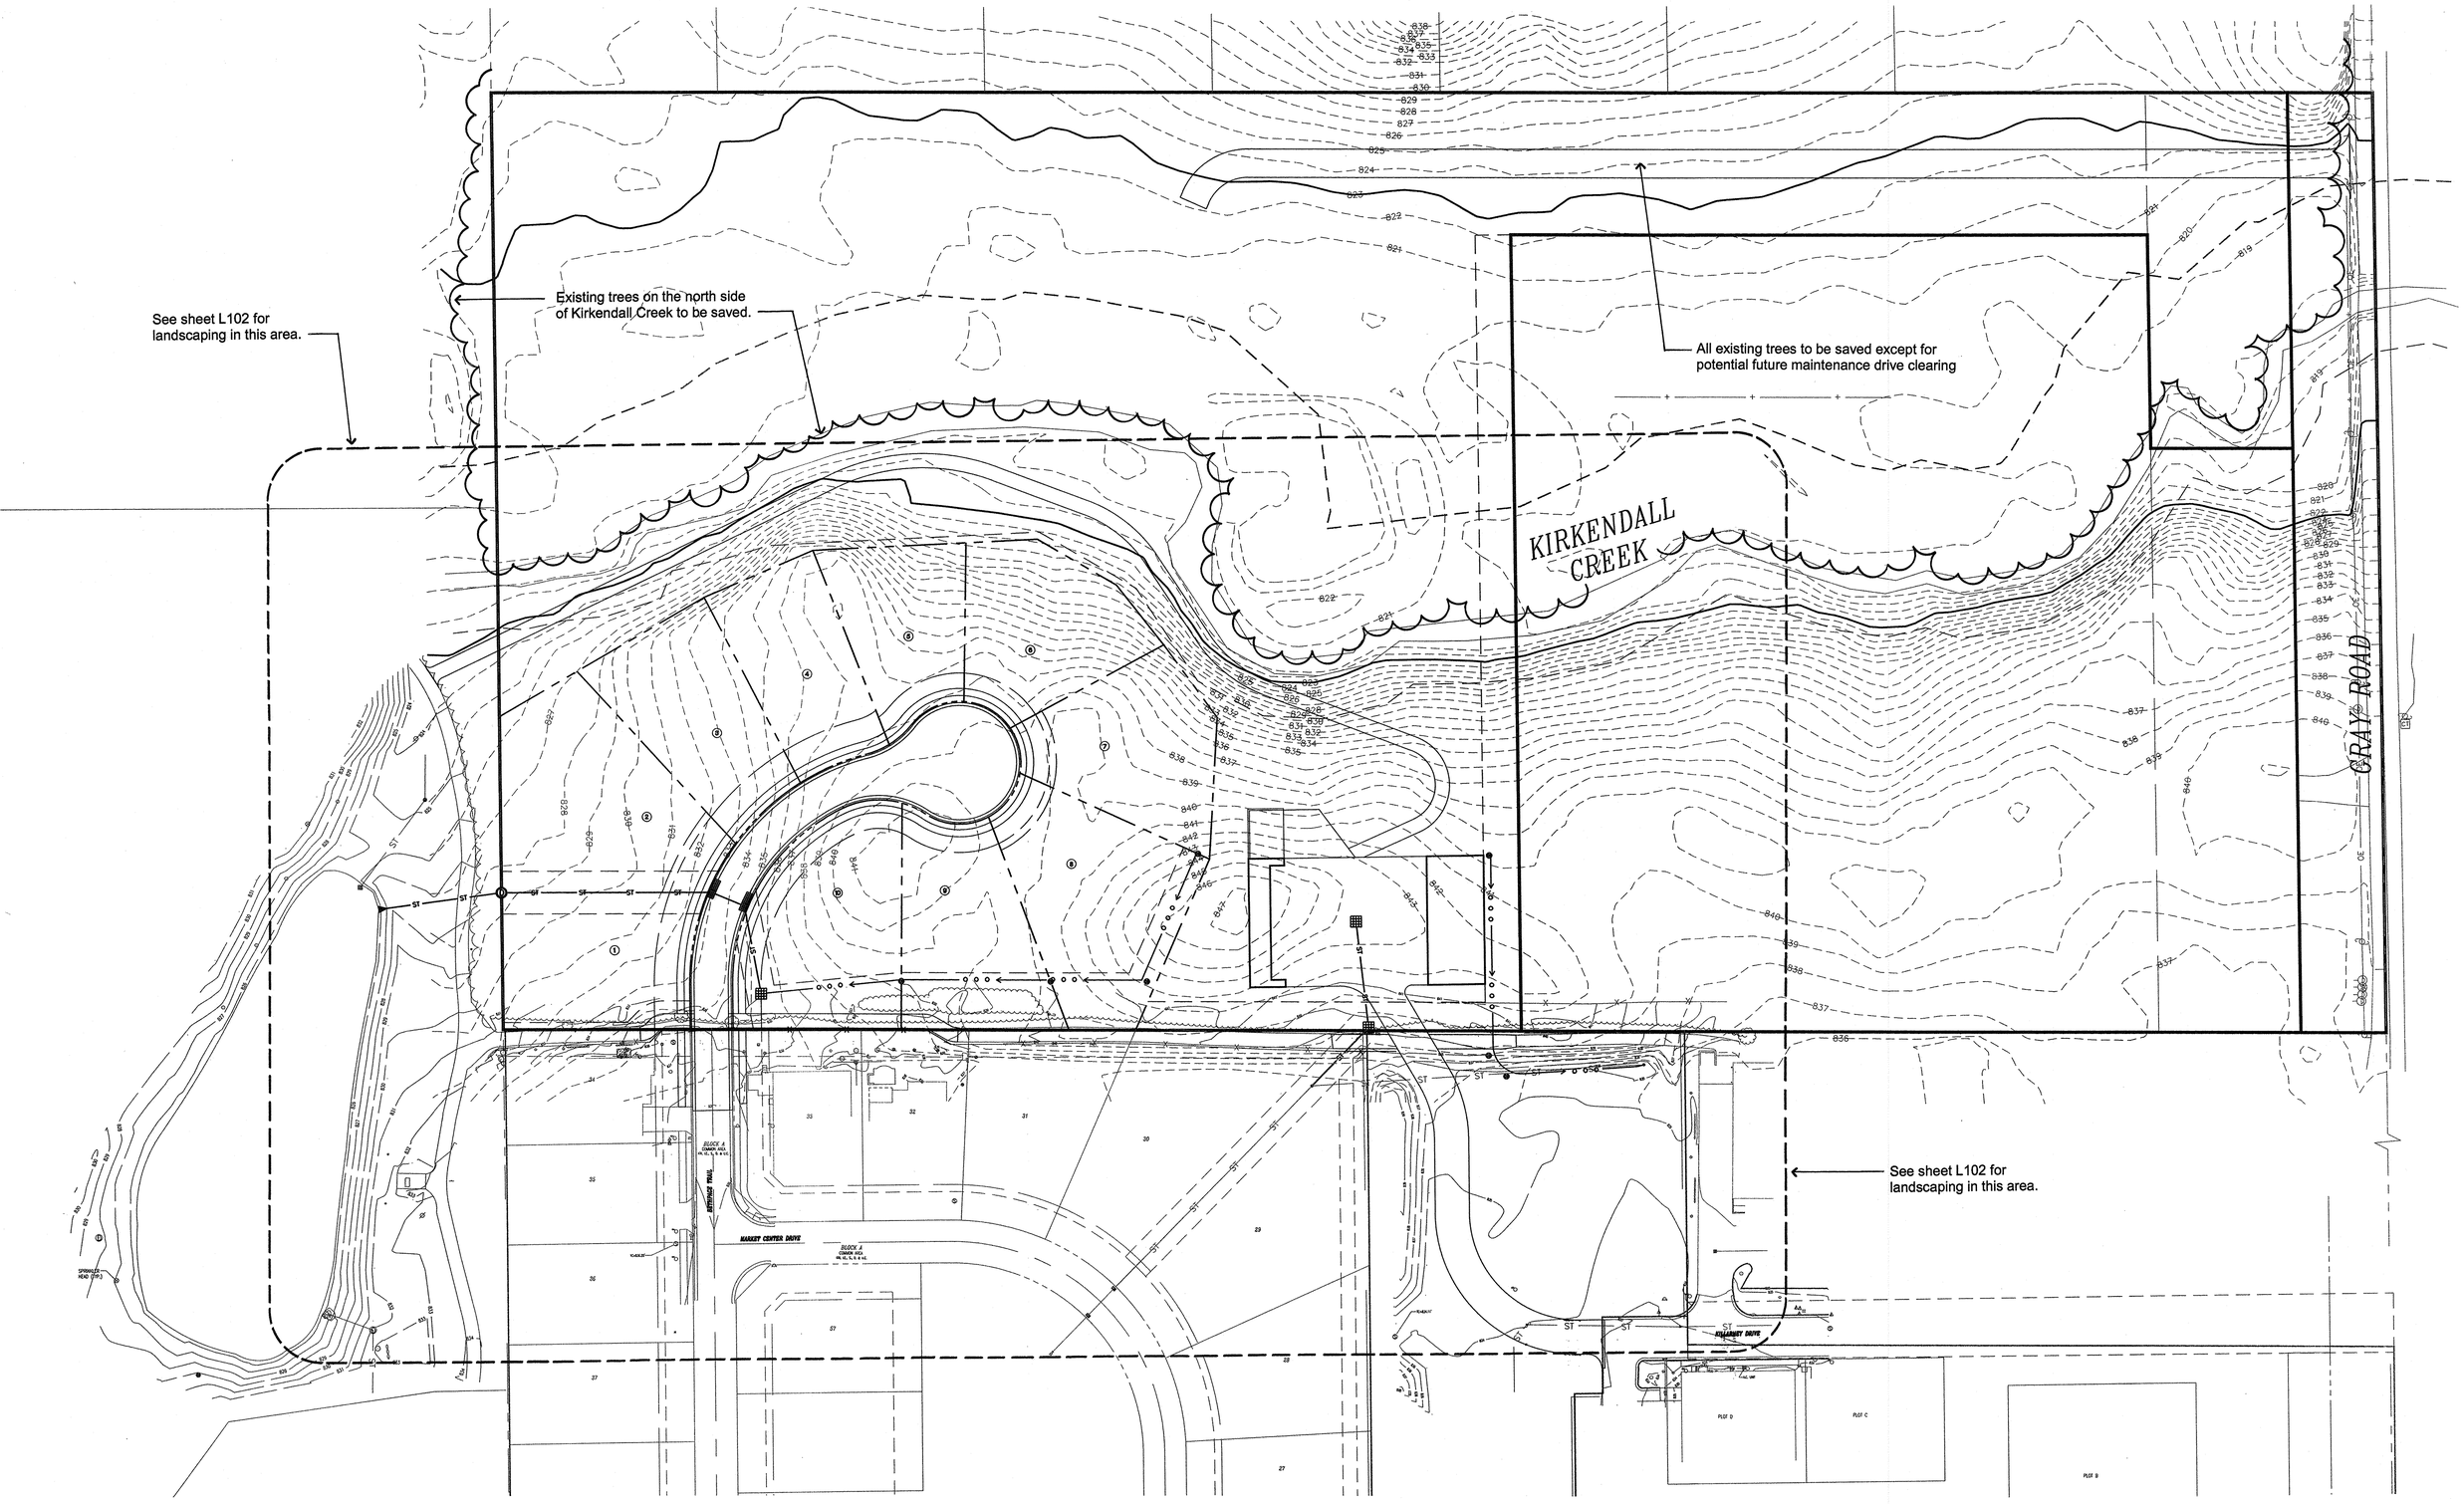

The Bridgewater CLUB

Section I-1 Expansion- The Parks Landscape Plan

Scale in Feet:

0 25 50 75 100 150

September 23, 2015

North

Sheet
L101

Plant Material Schedule

KEY	BOTANICAL NAME	COMMON NAME	QUAN.	SIZE	REMARKS
PA	PICEA ABIES	NORWAY SPRUCE	24	8' B&B	FULL, SINGLE LEADER, MATCH IN GROUPS
PD	PICEA GLAUCA 'DENSATA'	BLACK HILLS SPRUCE	8	8' B&B	FULL, SINGLE LEADER, MATCH IN GROUPS
PG	PICEA PUNGENS 'GLAUCA'	COLORADO BLUE SPRUCE	9	8' B&B	FULL, SINGLE LEADER, MATCHING BLUE COLOR
PP	PICEA PUNGENS	COLORADO GREEN SPRUCE	3	8' B&B	FULL, SINGLE LEADER, MATCHING GREEN COLOR
TC	TSUGA CANADENSIS	CANADIAN HEMLOCK	9	8' B&B	FULL, SINGLE LEADER, MATCHING SPECIMENS

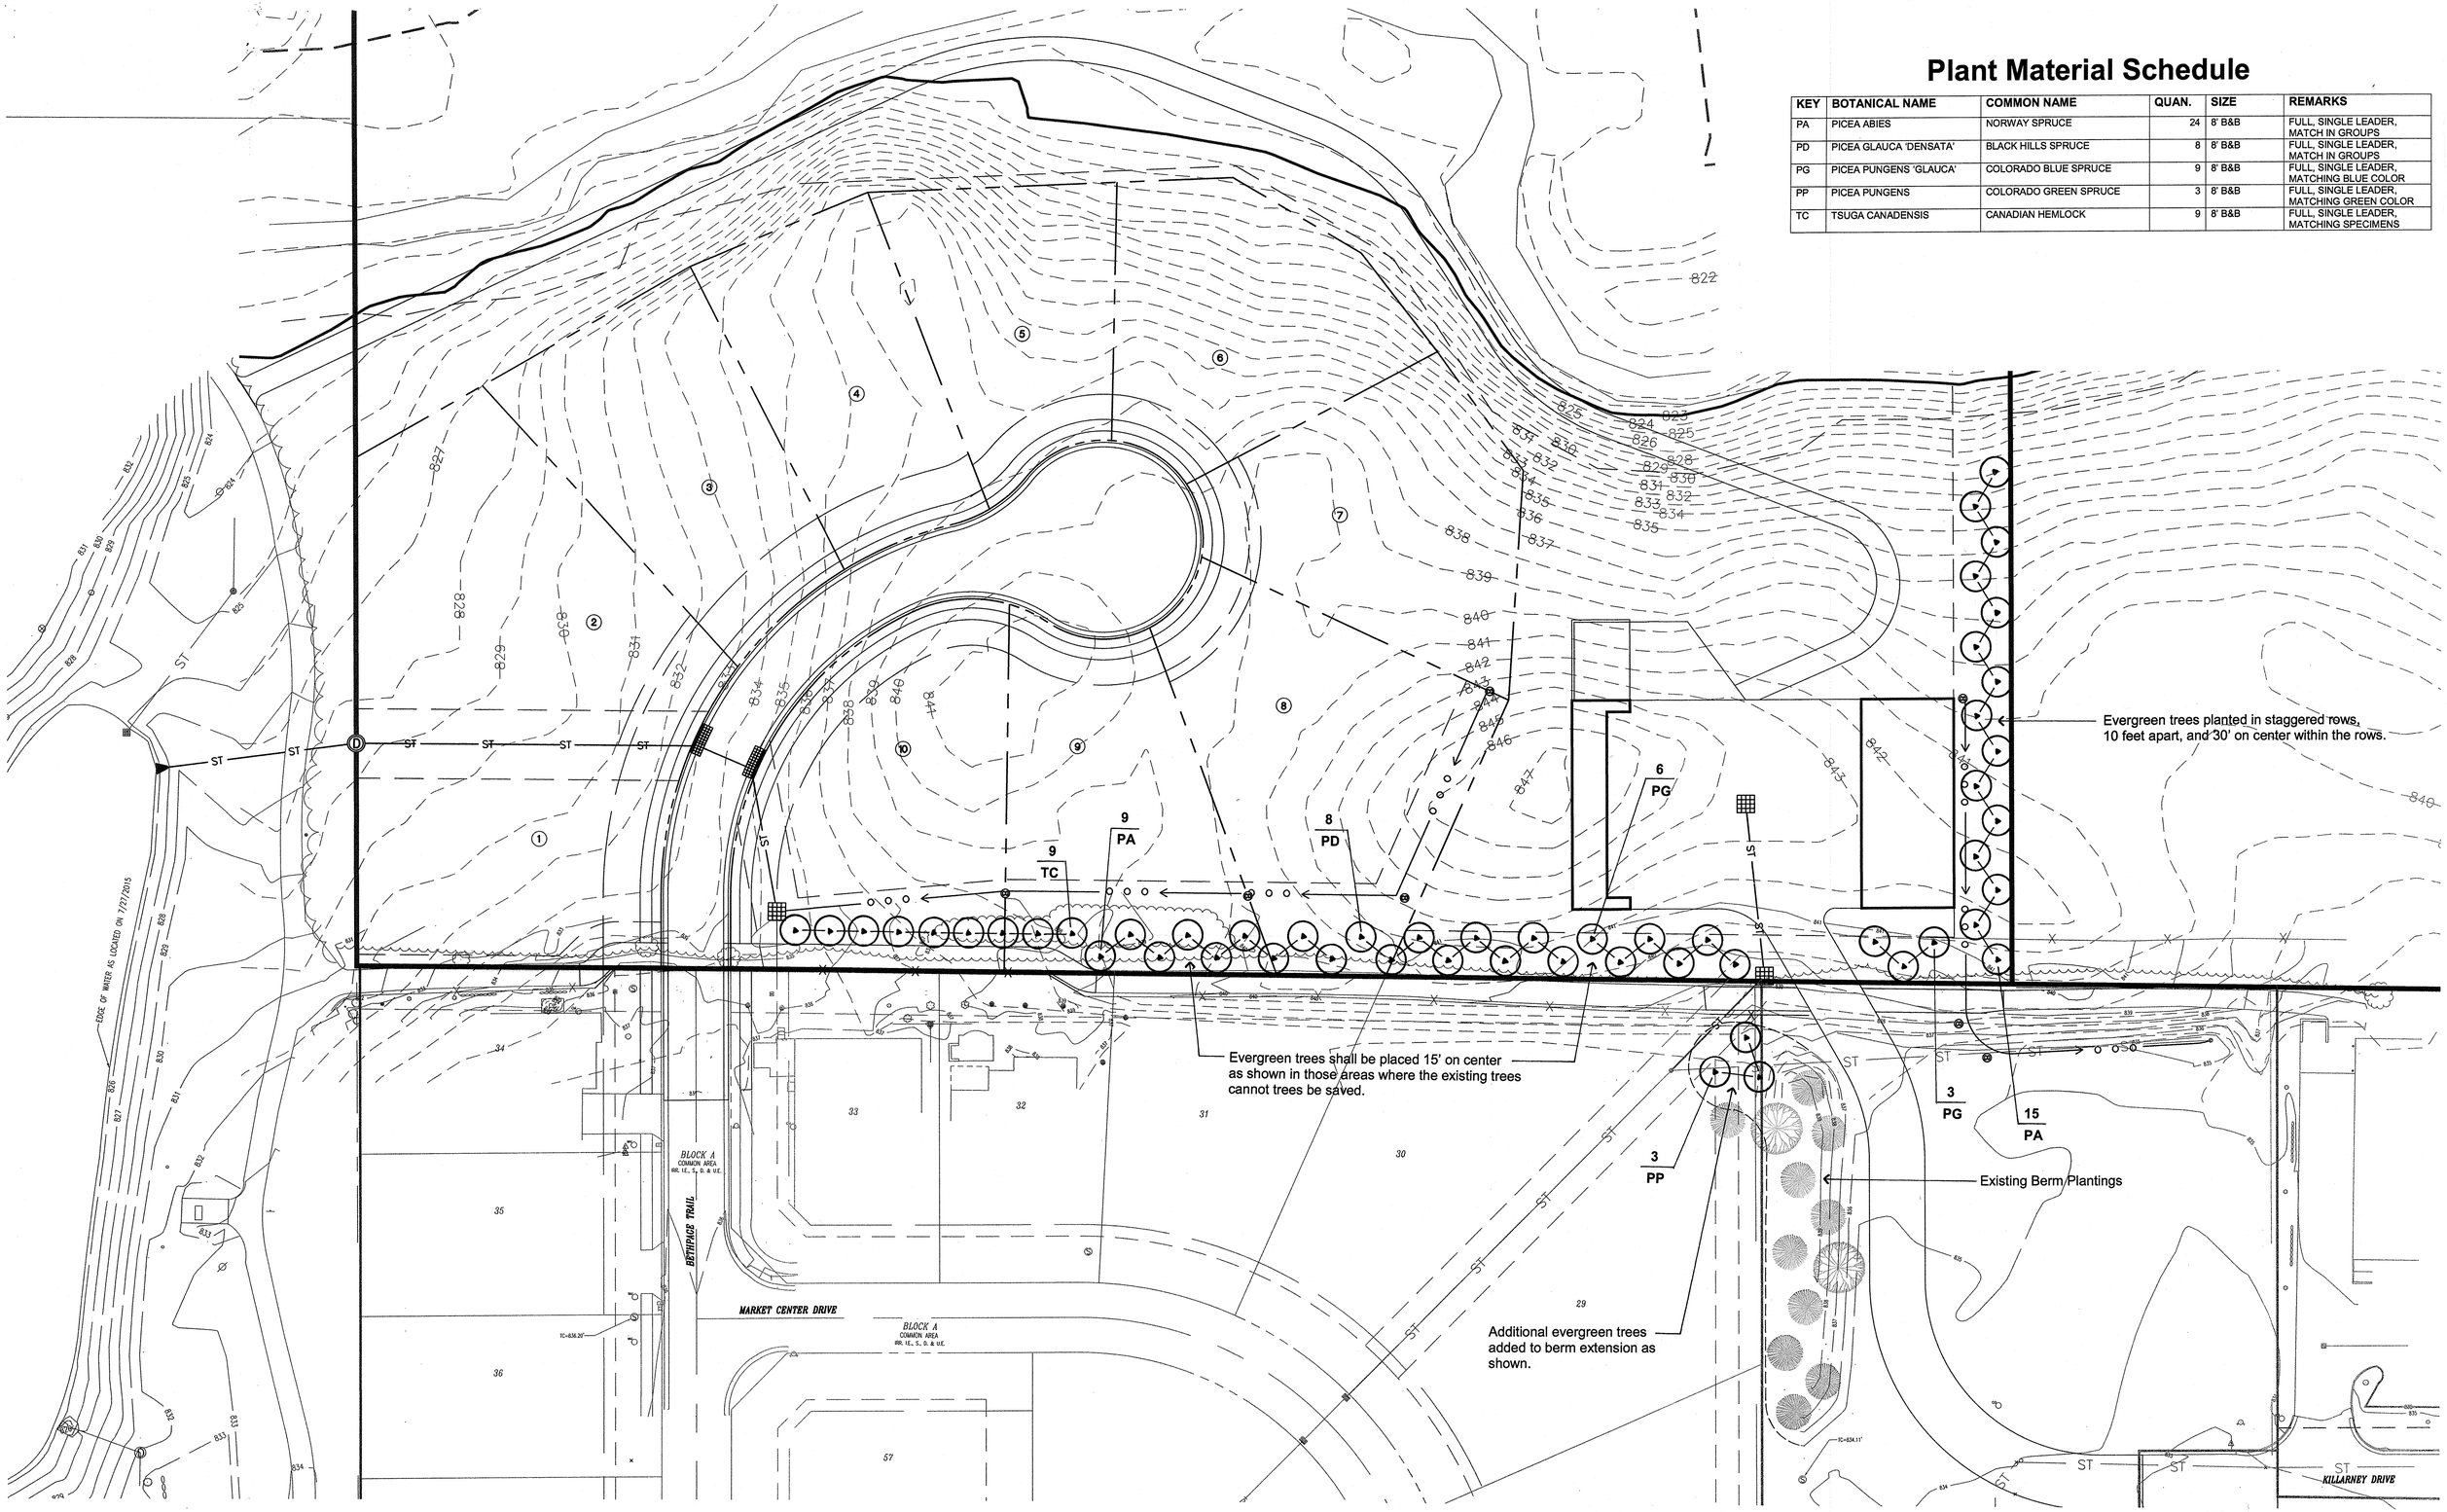

The Bridgewater CLUB

Section I-1 Expansion- The Parks Landscape Plan

Scale in Feet:

0 15 30 45 60 90

September 23, 2015

North

Sheet L102