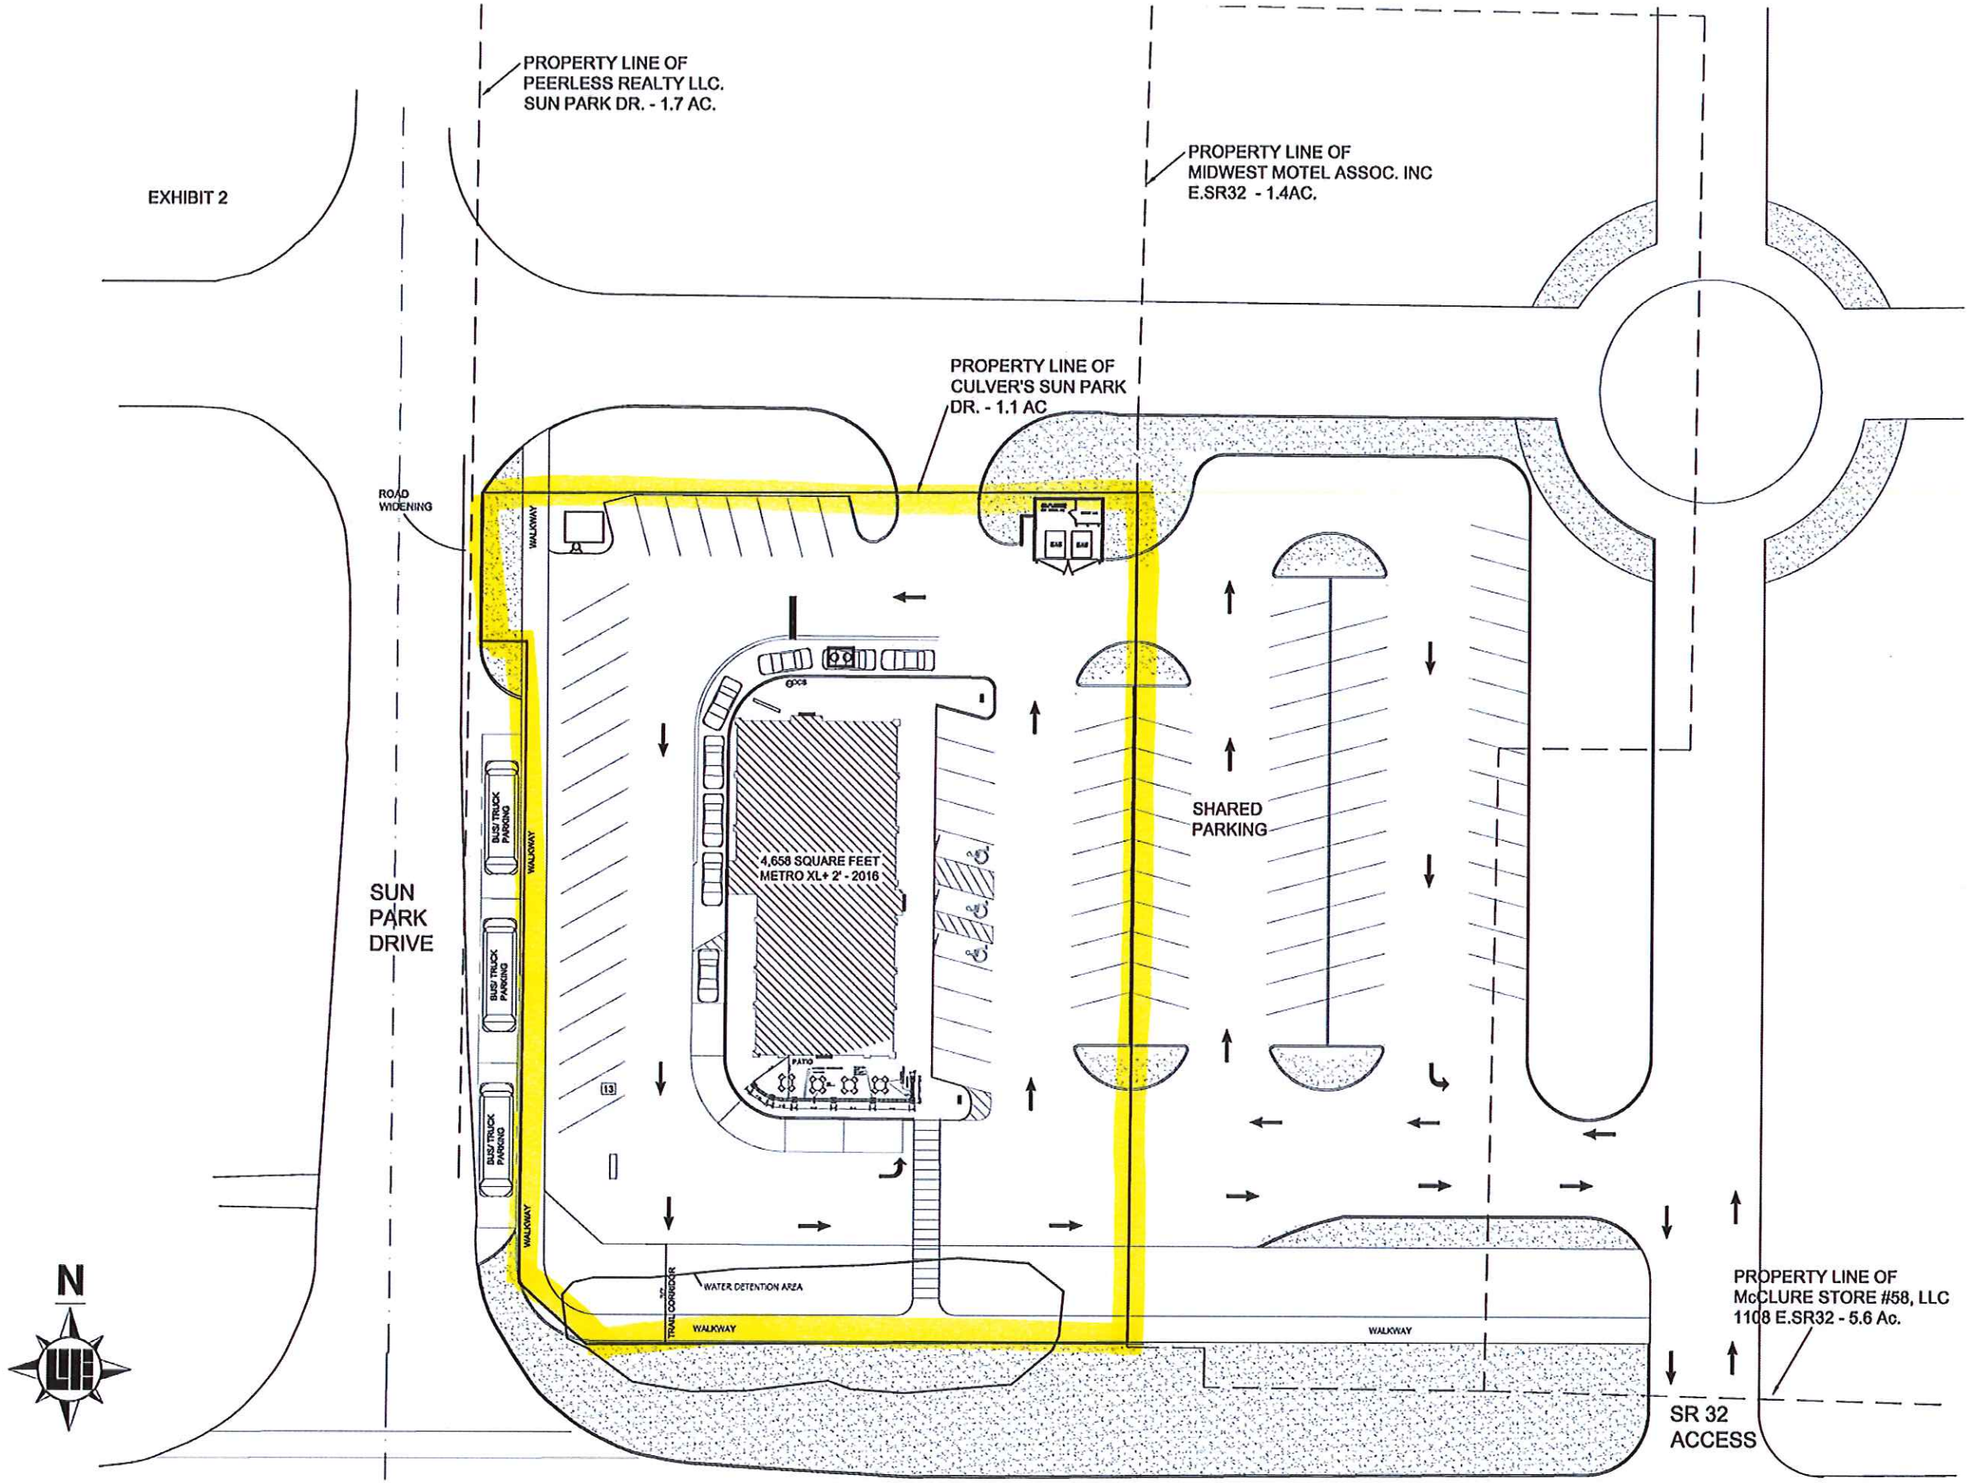

CONCEPTUAL FUTURE SITE PLAN - CULVER'S METRO XL + 2'

STATE ROAD 32

SCALE: 1/32" = 1'-0"

NOTE -- The bus parking and shared parking areas depicted on this plan are conceptual and do not constitute entitlement.