4 ENTRY VIEW (FROM NORTHWEST)
SCALE: NTS

5 PLAZA VIEW (FROM SOUTHWEST)
SCALE: NTS

Exhibit 2:Proposed Fuel Monument Sign

SSOE, INC.
ARCHITECTS • ENGINEERS
TROY, MICHIGAN 48084
248.643.6222

The Kroger Co.
CENTRAL MARKETING AREA
6640 Corporate Park Drive
Indianapolis, IN 46250
Phone (317) 579-8100

Seal

REVISIONS

No.	DESCRIPTION	DATE
1	MEETING	05-28-2014
2	RESUBMITTAL	07-02-2014
3	ZONING APPROVAL	08-01-2014
4	CITY RESUBMITTAL	02-03-2016

Project No.:	014-00678-00
Project Manager:	KLEIN
Designed By:	KLEIN
Drawn By:	KLEIN
Checked By:	KLEIN
Store No.:	J 970
Address:	16201 SPRING MILL ROAD WESTFIELD, IN 46074

SITE RENDERINGS

Drawing No.:
C2.4

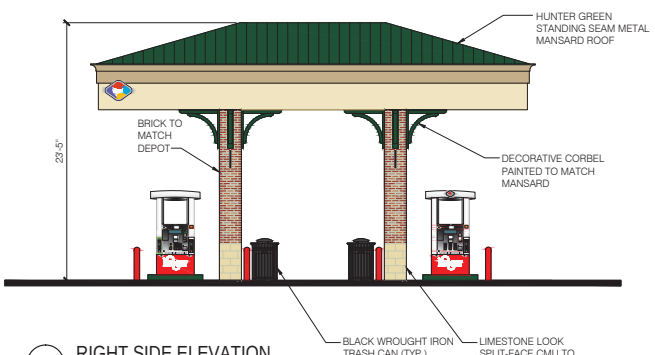

3 RIGHT SIDE ELEVATION
SCALE: NTS

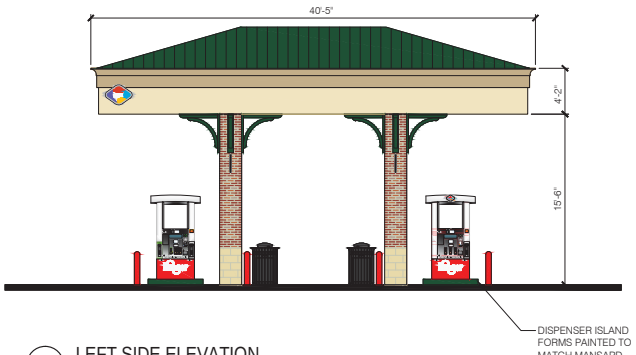

4 LEFT SIDE ELEVATION
SCALE: NTS

SIGNAGE SCHEDULE

SIGN		QUANTITY	SIGN AREA (SF)	TOTAL AREA (SF)
3.19⁹ 3.29⁹ 3.39⁹		1	45.00	45.00
	CANOPY	3	2.80	8.40
	KIOSK	2	2.80	5.60
Kroger		2	10.83	21.66
MONUMENT SIGN		2	62.13	124.25
			TOTAL:	205.91
SPECIAL SIGNAGE		4	73.66	73.66

Proposed Fuel Monument Sign Area

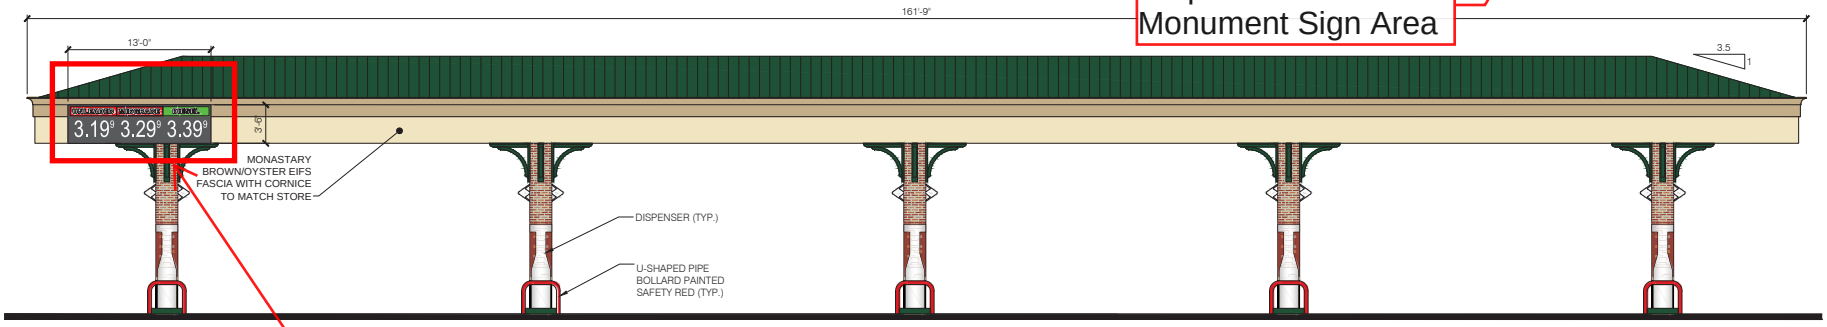

2 REAR ELEVATION
SCALE: NTS

Existing Fuel Pricing Signage to be removed after monument sign is in place

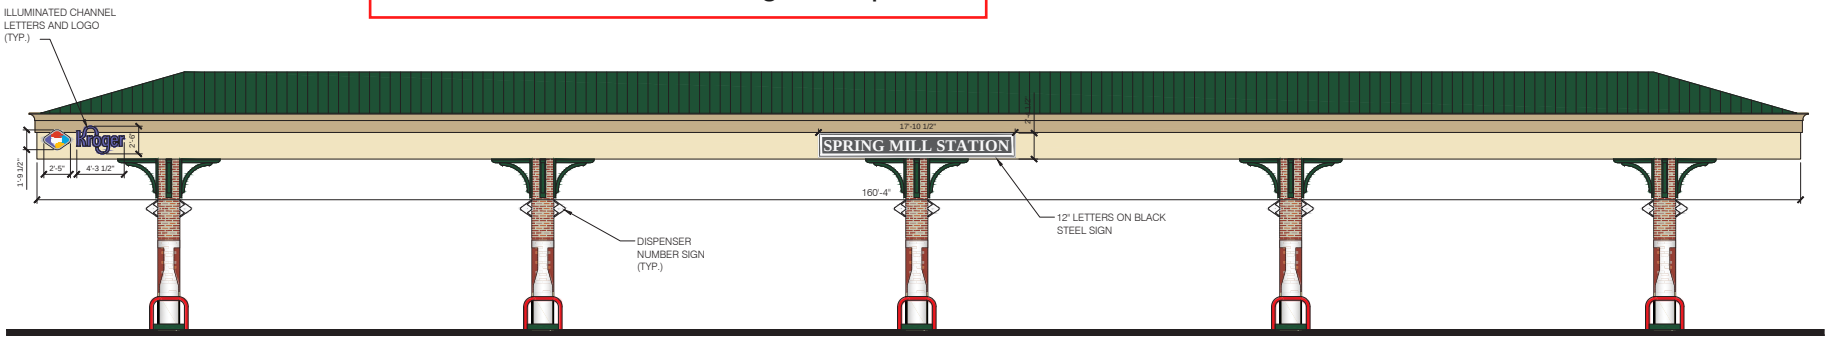

1 FRONT ELEVATION
SCALE: NTS

SSOE, INC.
ARCHITECTS • ENGINEERS
TROY, MICHIGAN 48084
T 248.543.3222

The Kroger Co.
CENTRAL MARKETING AREA
1550 Old Henderson Road
Indianapolis, IN 46250
Phone (317) 579-8100

Seal

REVISIONS

No.	DESCRIPTION	DATE
3	OWNER REVIEW	05-08-2014
4	OWNER REVIEW	05-15-2014
5	MEETING	05-28-2014
6	ZONING APPROVAL	05-30-2014
7	ZONING APPROVAL	06-01-2014

Project No.:	014-00678-00
Project Manager:	KLEIN
Designed By:	KLEIN
Drawn By:	KLEIN
Checked By:	KLEIN
Store No.:	J 970
Address:	16201 SPRING MILL ROAD WESTFIELD, IN 46074

CANOPY ELEVATIONS

Drawing No.:
C2.1

Exhibit 3: Fuel Price Signage

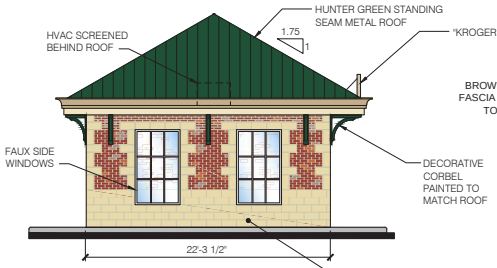

3 RIGHT SIDE ELEVATION
SCALE: NTS

4 LEFT SIDE ELEVATION
SCALE: NTS

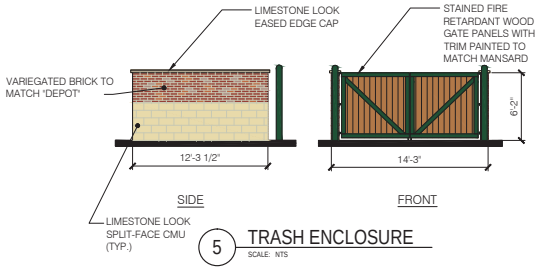

5 TRASH ENCLOSURE
SCALE: NTS

6 BIKE RACK
SCALE: NTS

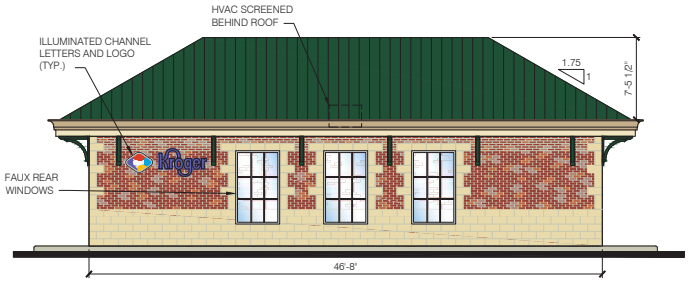

2 REAR ELEVATION
SCALE: NTS

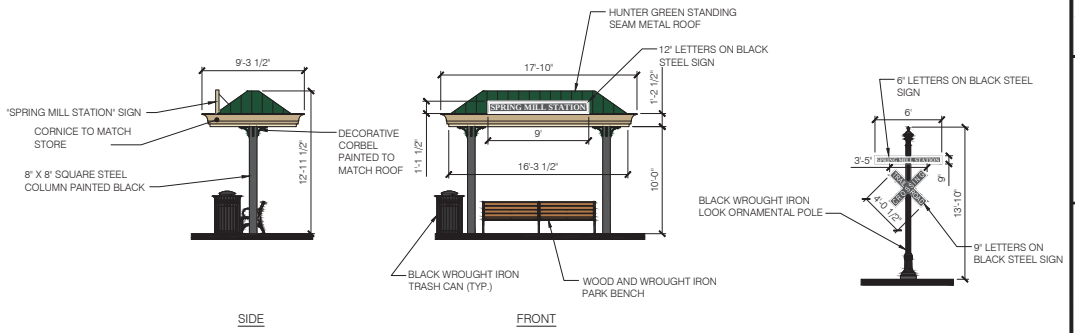

7 REST STOP SHELTER
SCALE: NTS

8 CROSSING SIGN
SCALE: NTS

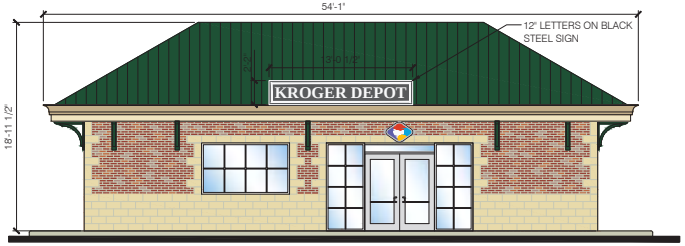

1 FRONT ELEVATION
SCALE: NTS

9 LIGHT POLE
SCALE: NTS

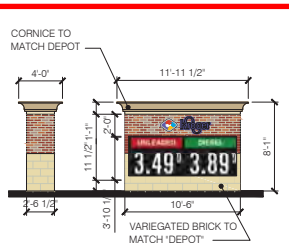

10 KROGER MONUMENT SIGN
SCALE: NTS

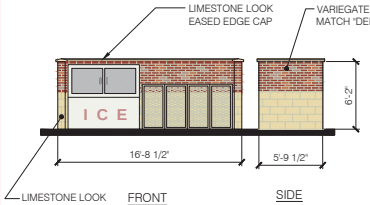

11 MERCHANDISE ENCLOSURE
SCALE: NTS

SSOE, INC.
ARCHITECTS / ENGINEERS
TROY, MICHIGAN 48084
T 248.543.3222

The Kroger Co.
CENTRAL MARKETING AREA
1550 Corporate Woods Pkwy
Indianapolis, IN 46250
Phone (317) 579-8100

Seal

REVISIONS

No.	DESCRIPTION	DATE
3	OWNER REVIEW	05-08-2014
4	OWNER REVIEW	05-15-2014
5	MEETING	05-28-2014
6	ZONING APPROVAL	05-30-2014
7	ZONING APPROVAL	08-01-2014

Project No.:	014-00678-00
Project Manager:	KLEIN
Designed By:	KLEIN
Drawn By:	KLEIN
Checked By:	KLEIN
Store No.:	J 970
Address:	16201 SPRING MILL ROAD WESTFIELD, IN 46074

"DEPOT" AND SITE DETAILS

Drawing No.: C2.2

Exhibit 4: Fuel Monument Sign Detail