THIS INSTRUMENT PREPARED BY:
DENNIS D. OLMSTEAD
STOEPPELWERTH AND ASSOCIATES INC.
7965 EAST 106TH STREET
FISHERS, INDIANA 46038
PHONE: (317) 849-5935

THIS INSTRUMENT PREPARED FOR:
STEVEN A WILSON, INC.
739 KEYSTONE WAY
CARMEL, INDIANA 46032
CONTACT: STEVE WILSON
PHONE: 846-2555

WILSHIRE
PRIMARY PLAT
ZONING PUD

GRAPHIC SCALE
50 0 25 50
(IN FEET)
1 inch = 50 ft.

BY	REVISIONS	DATE
GDK	ADD STREET LIGHT, MORE LANDSCAPING	2/10/16
GDK	REV. PER TAC COMMENTS	2/3/16

THIS DRAWING IS NOT INTENDED TO BE REPRESENTED AS A RETRACEMENT OR ORIGINAL BOUNDARY SURVEY, A ROUTE SURVEY OR A SURVEYOR LOCATION REPORT.

CERTIFIED: 12/4/15

DENNIS D. OLMSTEAD
REGISTERED
No. 900012
STATE OF INDIANA
LAND SURVEYOR

STOEPPELWERTH
& ASSOCIATES INC.
ALWAYS ON.
7965 East 106th Street, Fishers, IN 46038-2505
Phone: (317) 849-5935 Fax: (317) 849-5942

PRIMARY PLAT
PREPARED FOR:
WILSHIRE
WASHINGTON TOWNSHIP HAMILTON CO., INDIANA

SECTION:	TOWNSHIP:	RANGE:
10	18N	R3E
DRAWN BY: GDK		CHECKED BY: GDK

SHEET NO. 4 OF 5 SHEETS
S & A JOB NO. 46149

Know what's below. Call before you dig.

S:\46149\dwg\Preliminary Plat.dwg, 2/12/2016 1:37:31 PM, gkeitz, 1:1

THIS INSTRUMENT PREPARED BY:
DENNIS D. OLMSTEAD
STOEPPELWERTH AND ASSOCIATES INC.
7965 EAST 106TH STREET
FISHERS, INDIANA 46038
PHONE: (317) 849-5935

THIS INSTRUMENT PREPARED FOR:
STEVEN A WILSON, INC.
739 KEYSTONE WAY
CARMEL, INDIANA 46032
CONTACT: STEVE WILSON
PHONE: 846-2555

WILSHIRE
PRIMARY PLAT
ZONING PUD

GRAPHIC SCALE
50 0 25 50
(IN FEET)
1 inch = 50 ft.

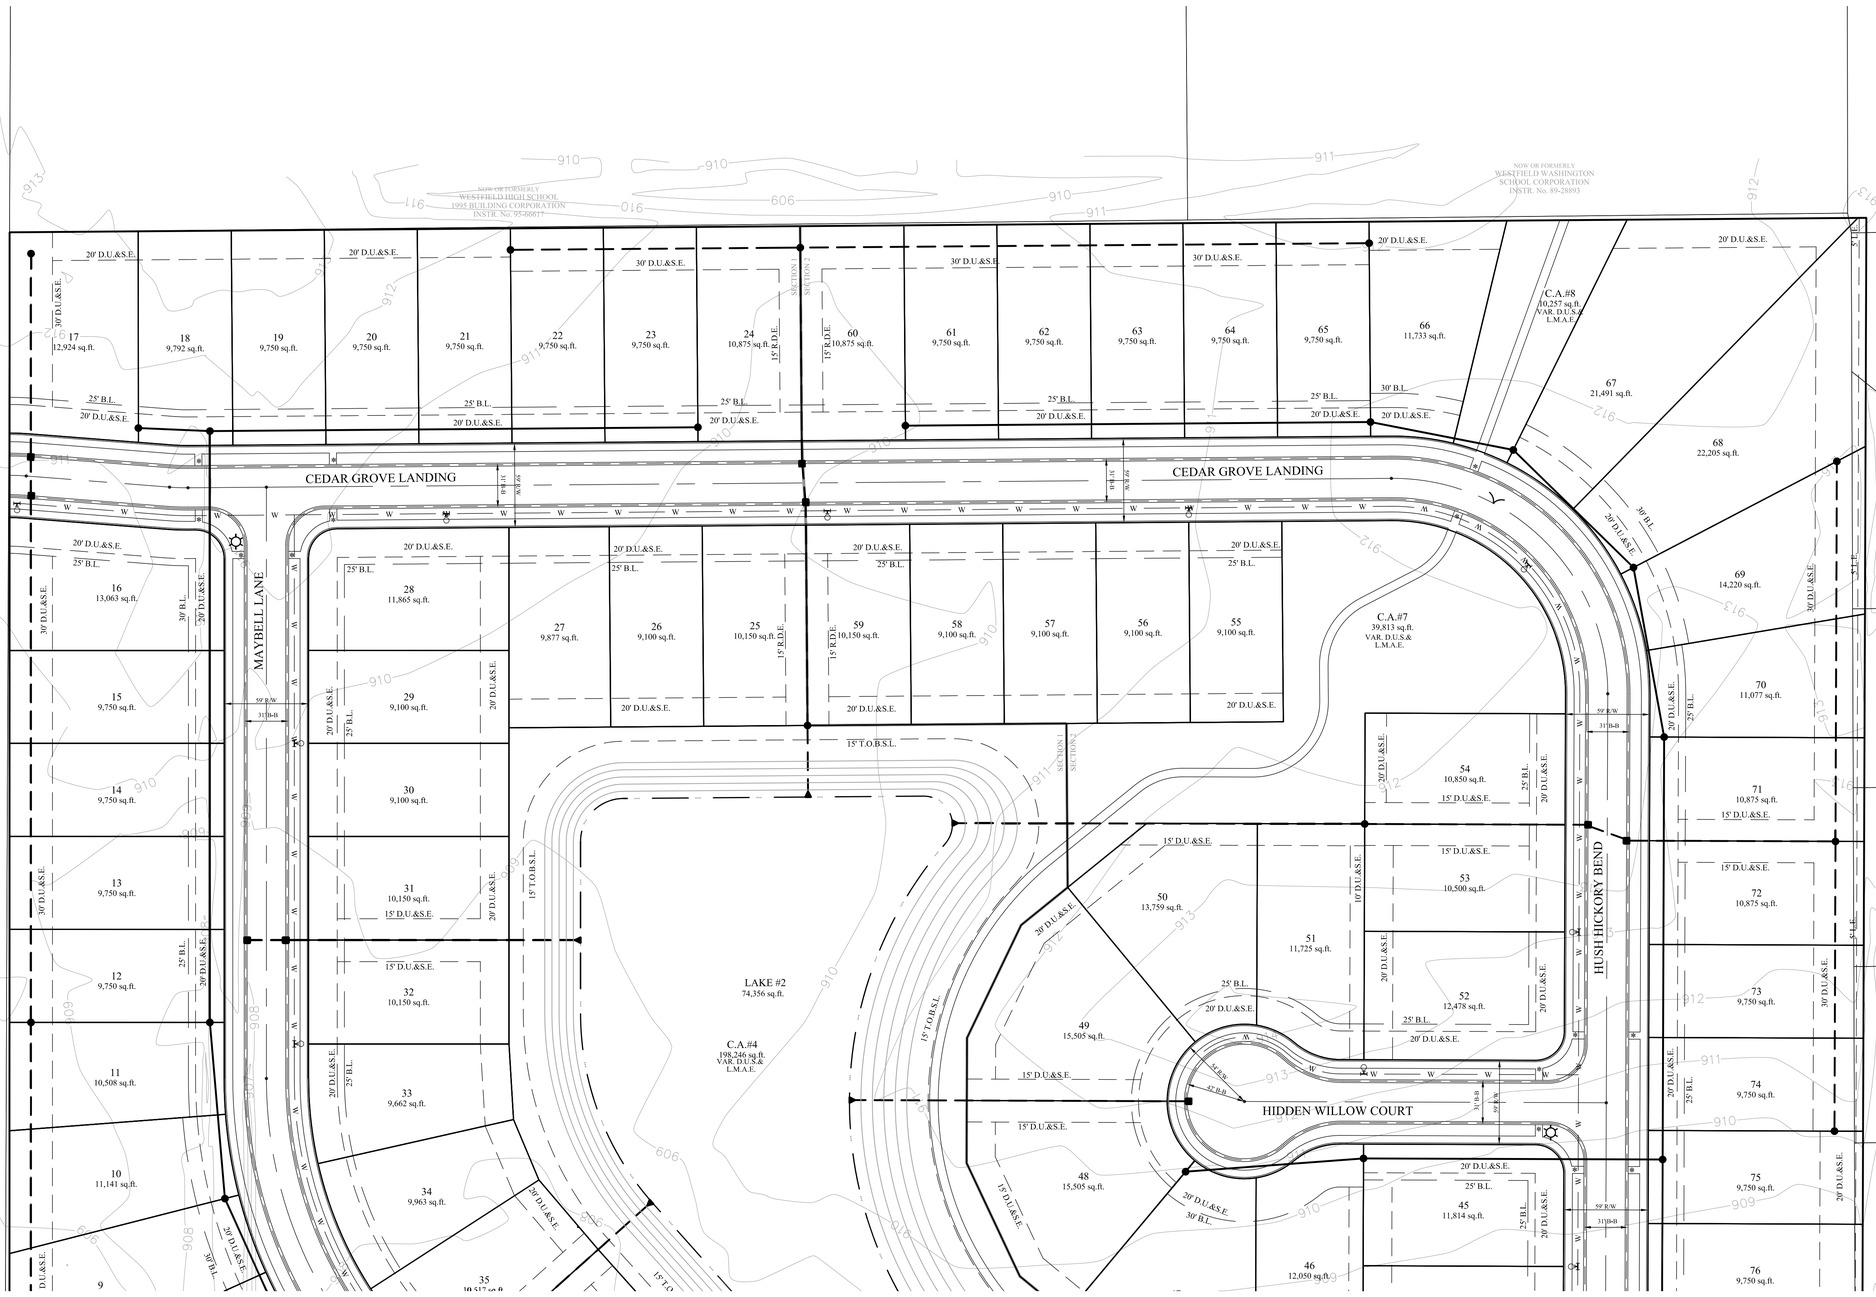

Know what's below.
Call before you dig.

BY	REVISIONS	DATE
GDK	ADD STREET LIGHT, MORE LANDSCAPING	2/10/16

THIS DRAWING IS NOT INTENDED TO BE REPRESENTED AS A RETRACEMENT OR ORIGINAL BOUNDARY SURVEY, A ROUTE SURVEY OR A SURVEYOR LOCATION REPORT.

CERTIFIED: 12/4/15

DENNIS D. OLMSTEAD
REGISTERED
No. 900012
STATE OF INDIANA
LAND SURVEYOR

STOEPPELWERTH
& ASSOCIATES INC.
ALWAYS ON.
7965 East 106th Street, Fishers, IN 46038-2505
Phone: (317) 849-5935 Fax: (317) 849-5942

PRIMARY PLAT
PREPARED FOR:
WILSHIRE
HAMILTON CO., INDIANA
WASHINGTON TOWNSHIP

SECTION:	TOWNSHIP:	RANGE:
10	18N	R3E

DRAWN BY:	CHECKED BY:
GDK	GDK

SHEET NO. 5 OF 5 SHEETS
S & A JOB NO. 46149

S:\46149\dwg\Preliminary Plat.dwg, 2/12/2016 11:36:32 PM, gkrtz,
1:1