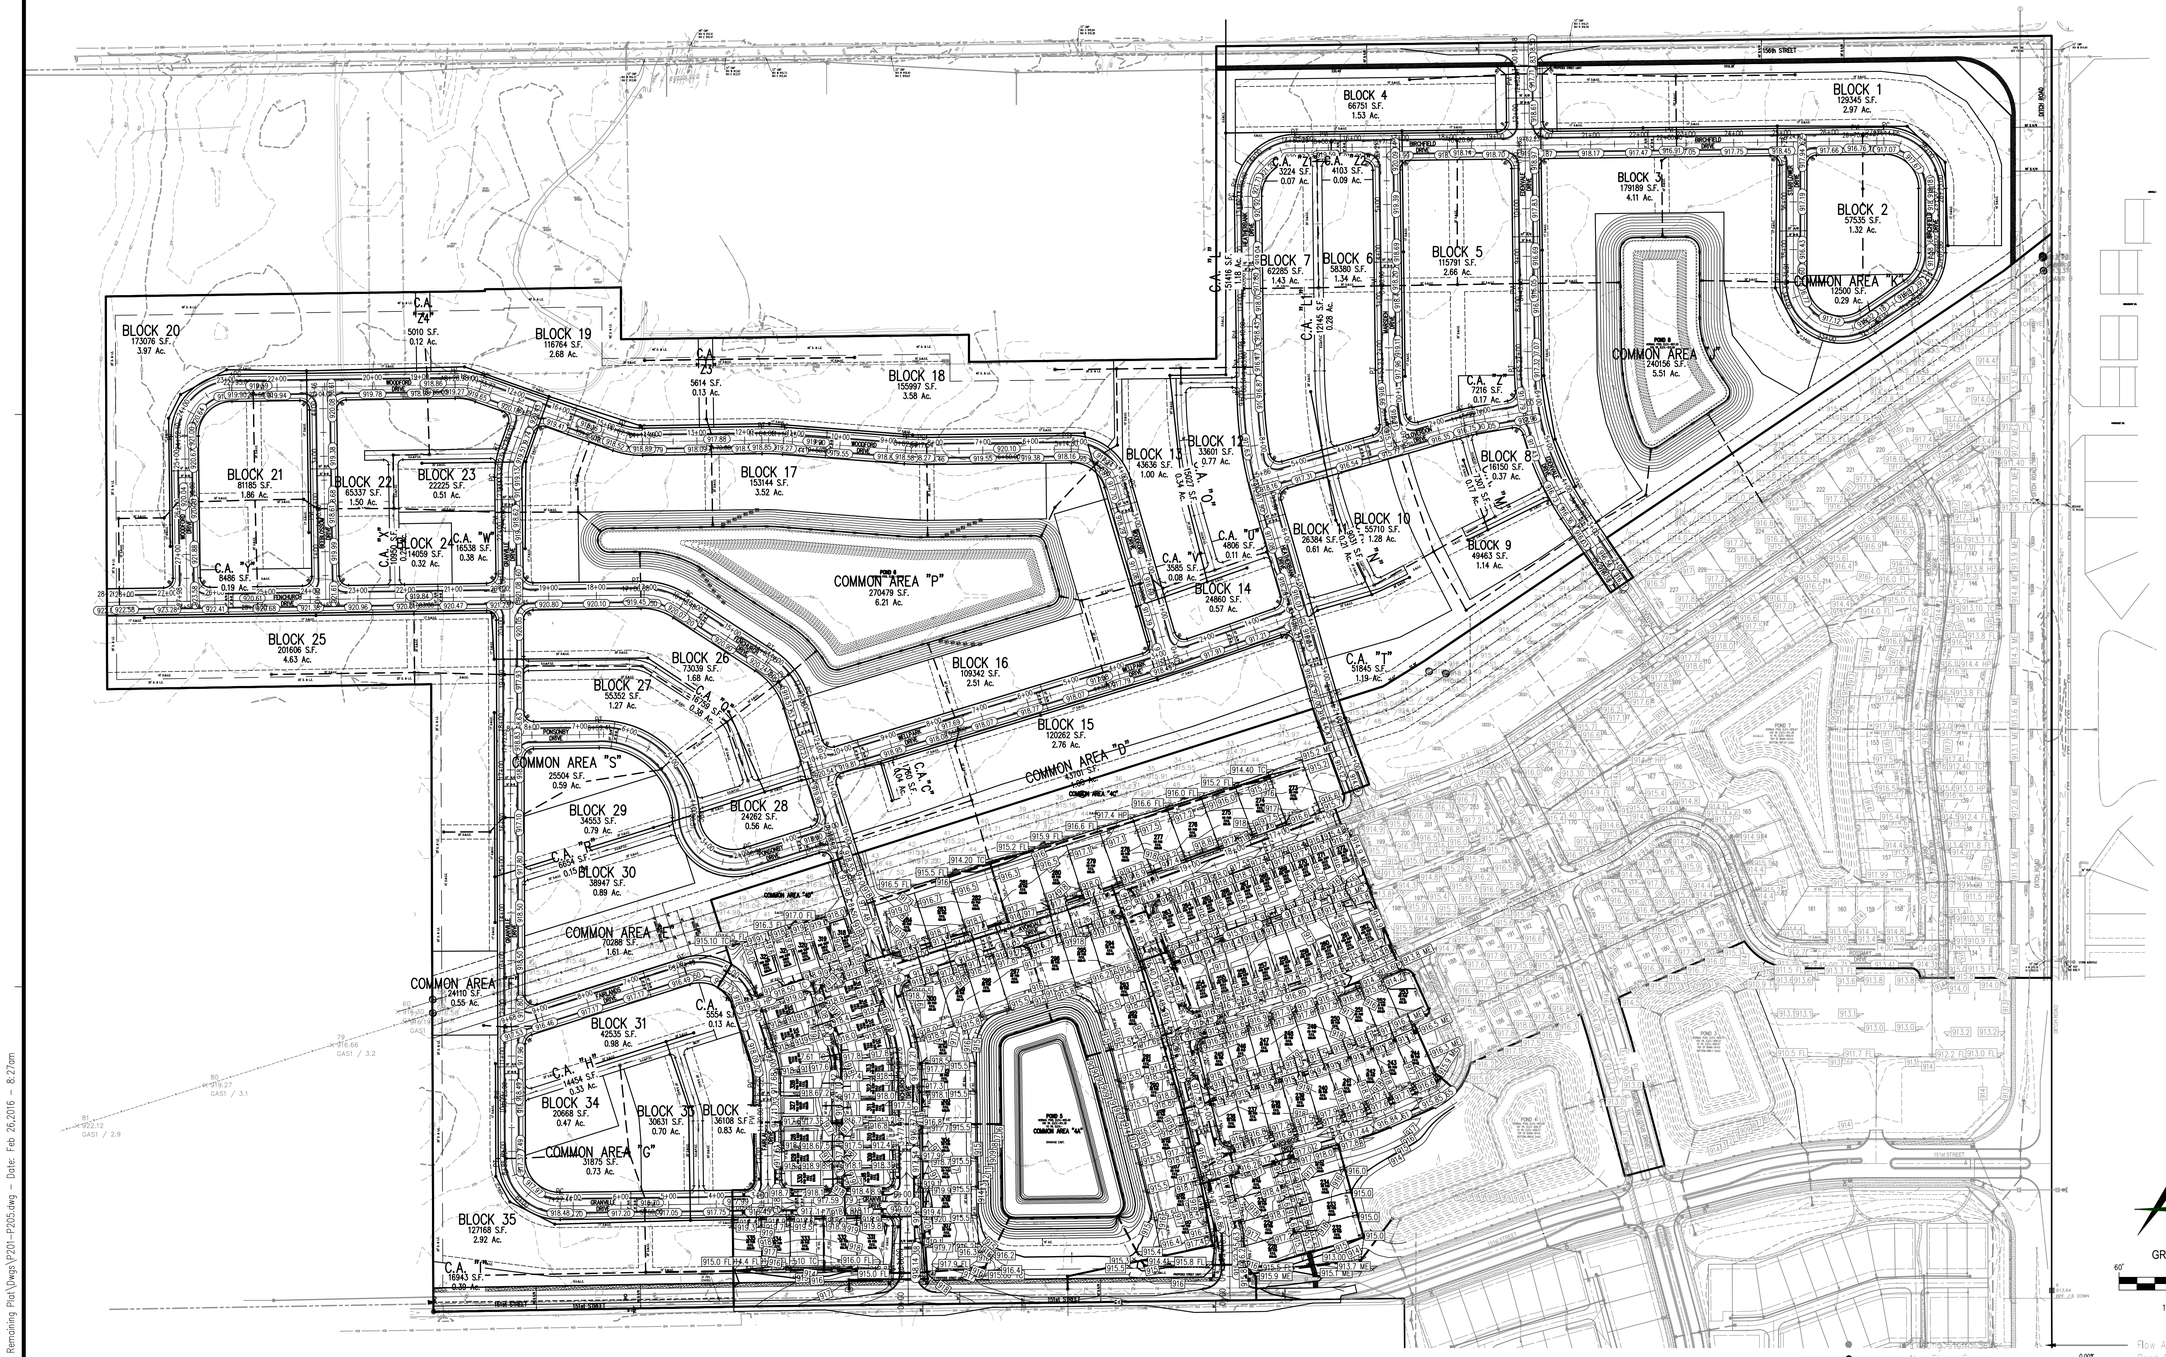

File Path\Name: J:\2015\15115-Harmony Remaining Plat\Dwgs\P201-P205.dwg - Date: Feb 26,2016 - 8:27am

Innovative Engineering & Consulting, Inc.
3861 Perry Boulevard
Whitestown, IN 46075
Ph. 317-769-2916
Fax. 317-769-3860

REVISIONS:

PREPARED FOR:

Estridge
Estridge Development Management, LLC
12965 Old Meridian Street
Carmel, IN 46032
317-669-6209

Harmony Section 4 Amended Primary Plat

Westfield, Indiana

Overall Development Plan

PRELIMINARY PENDING AGENCY APPROVAL

DATE:

DATE: 02/12/16	DRAWN BY: kwk
ISSUED:	CHECKED BY:

JOB NUMBER: 15115

SHEET # P201