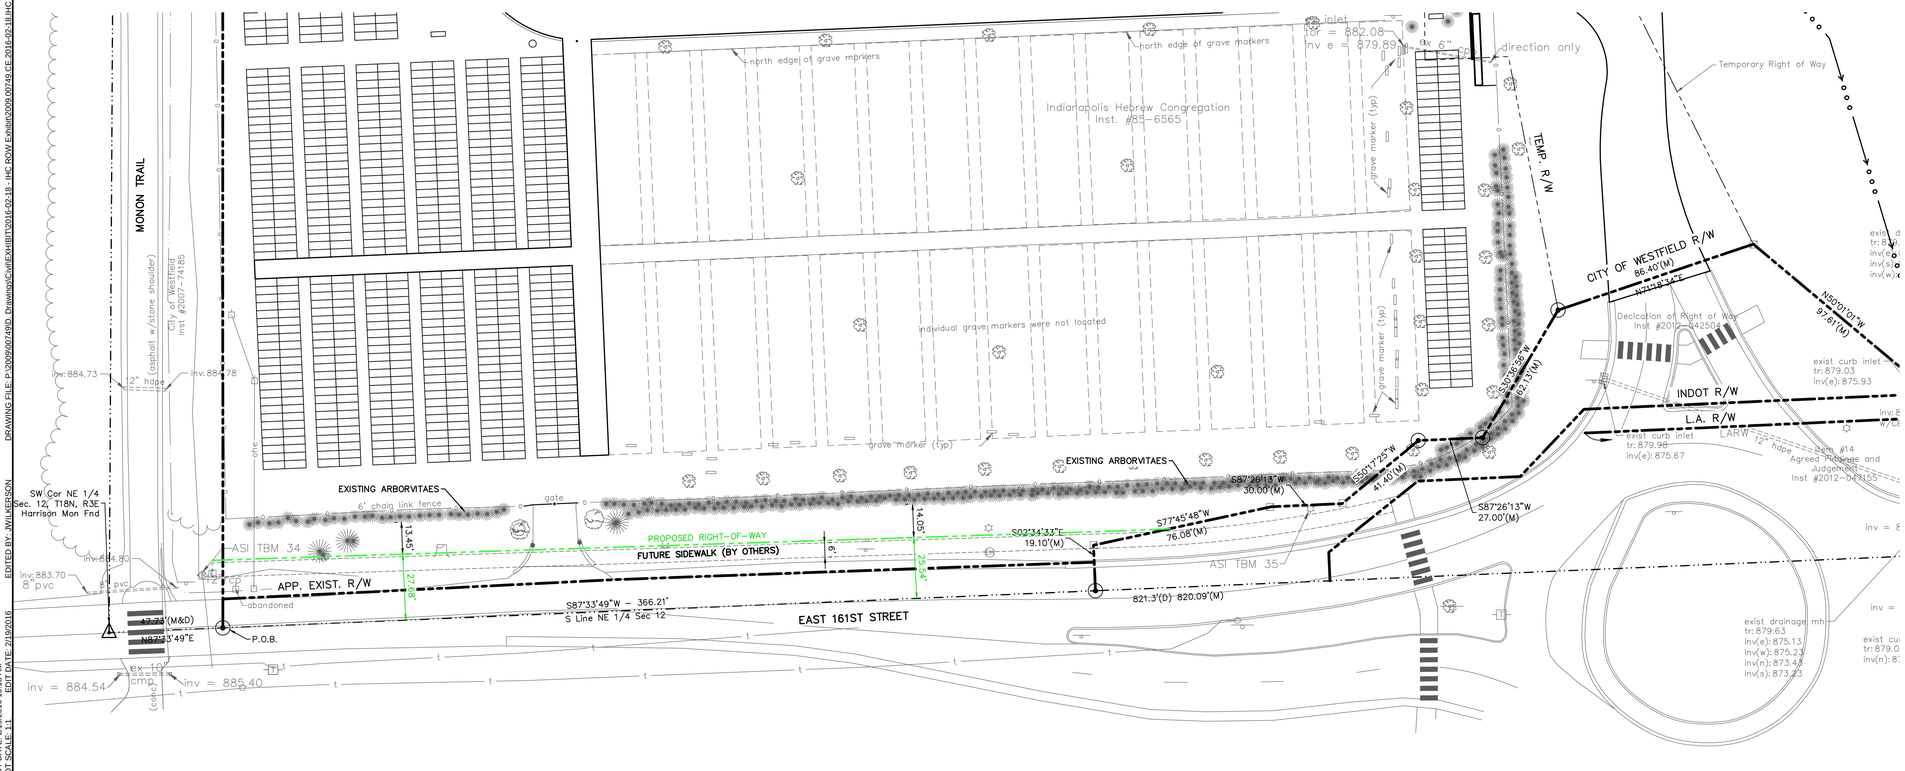


0' 30' 60'

SCALE: 1"=30'

**AERIAL OVERLAY**


AMERICAN STRUCTUREPOINT INC.

7260 Shadeland Station | Indianapolis, Indiana 46256
TEL 317.547.5580 | FAX 317.543.0270
www.structurepoint.com


**INDIANAPOLIS HEBREW CONGREGATION**

1300 East 161 Street
Westfield, IN 46074

**CERTIFIED BY**

| ISSUANCE INDEX |
|---|
| DATE: |
| 02/18/2014 |
| PROJECT PHASE: |
| ---- |

| REVISION SCHEDULE | | |
|---|---|---|
| NO. | DESCRIPTION | DATE |
| | | |
| | | |
| | | |
| | | |
| | | |
| | | |
| | | |
| | | |
| | | |
| | | |

Project Number 2009.00749

**RIGHT-OF-WAY**

# EXHIBIT


PLOT DATE: 2/19/2016 10:13 AM
PLOT SCALE: 1:1
EDIT DATE: 2/19/2016
EDITED BY: JWILKERSON
DRAWING FILE: P:\2009\00749\D_Drawings\Civil\EXHIBIT\2016-02-18_IHC_ROW Exhibit\2009.00749-CE-2016-02-18-IHC_ROW_Exhibit.dwg