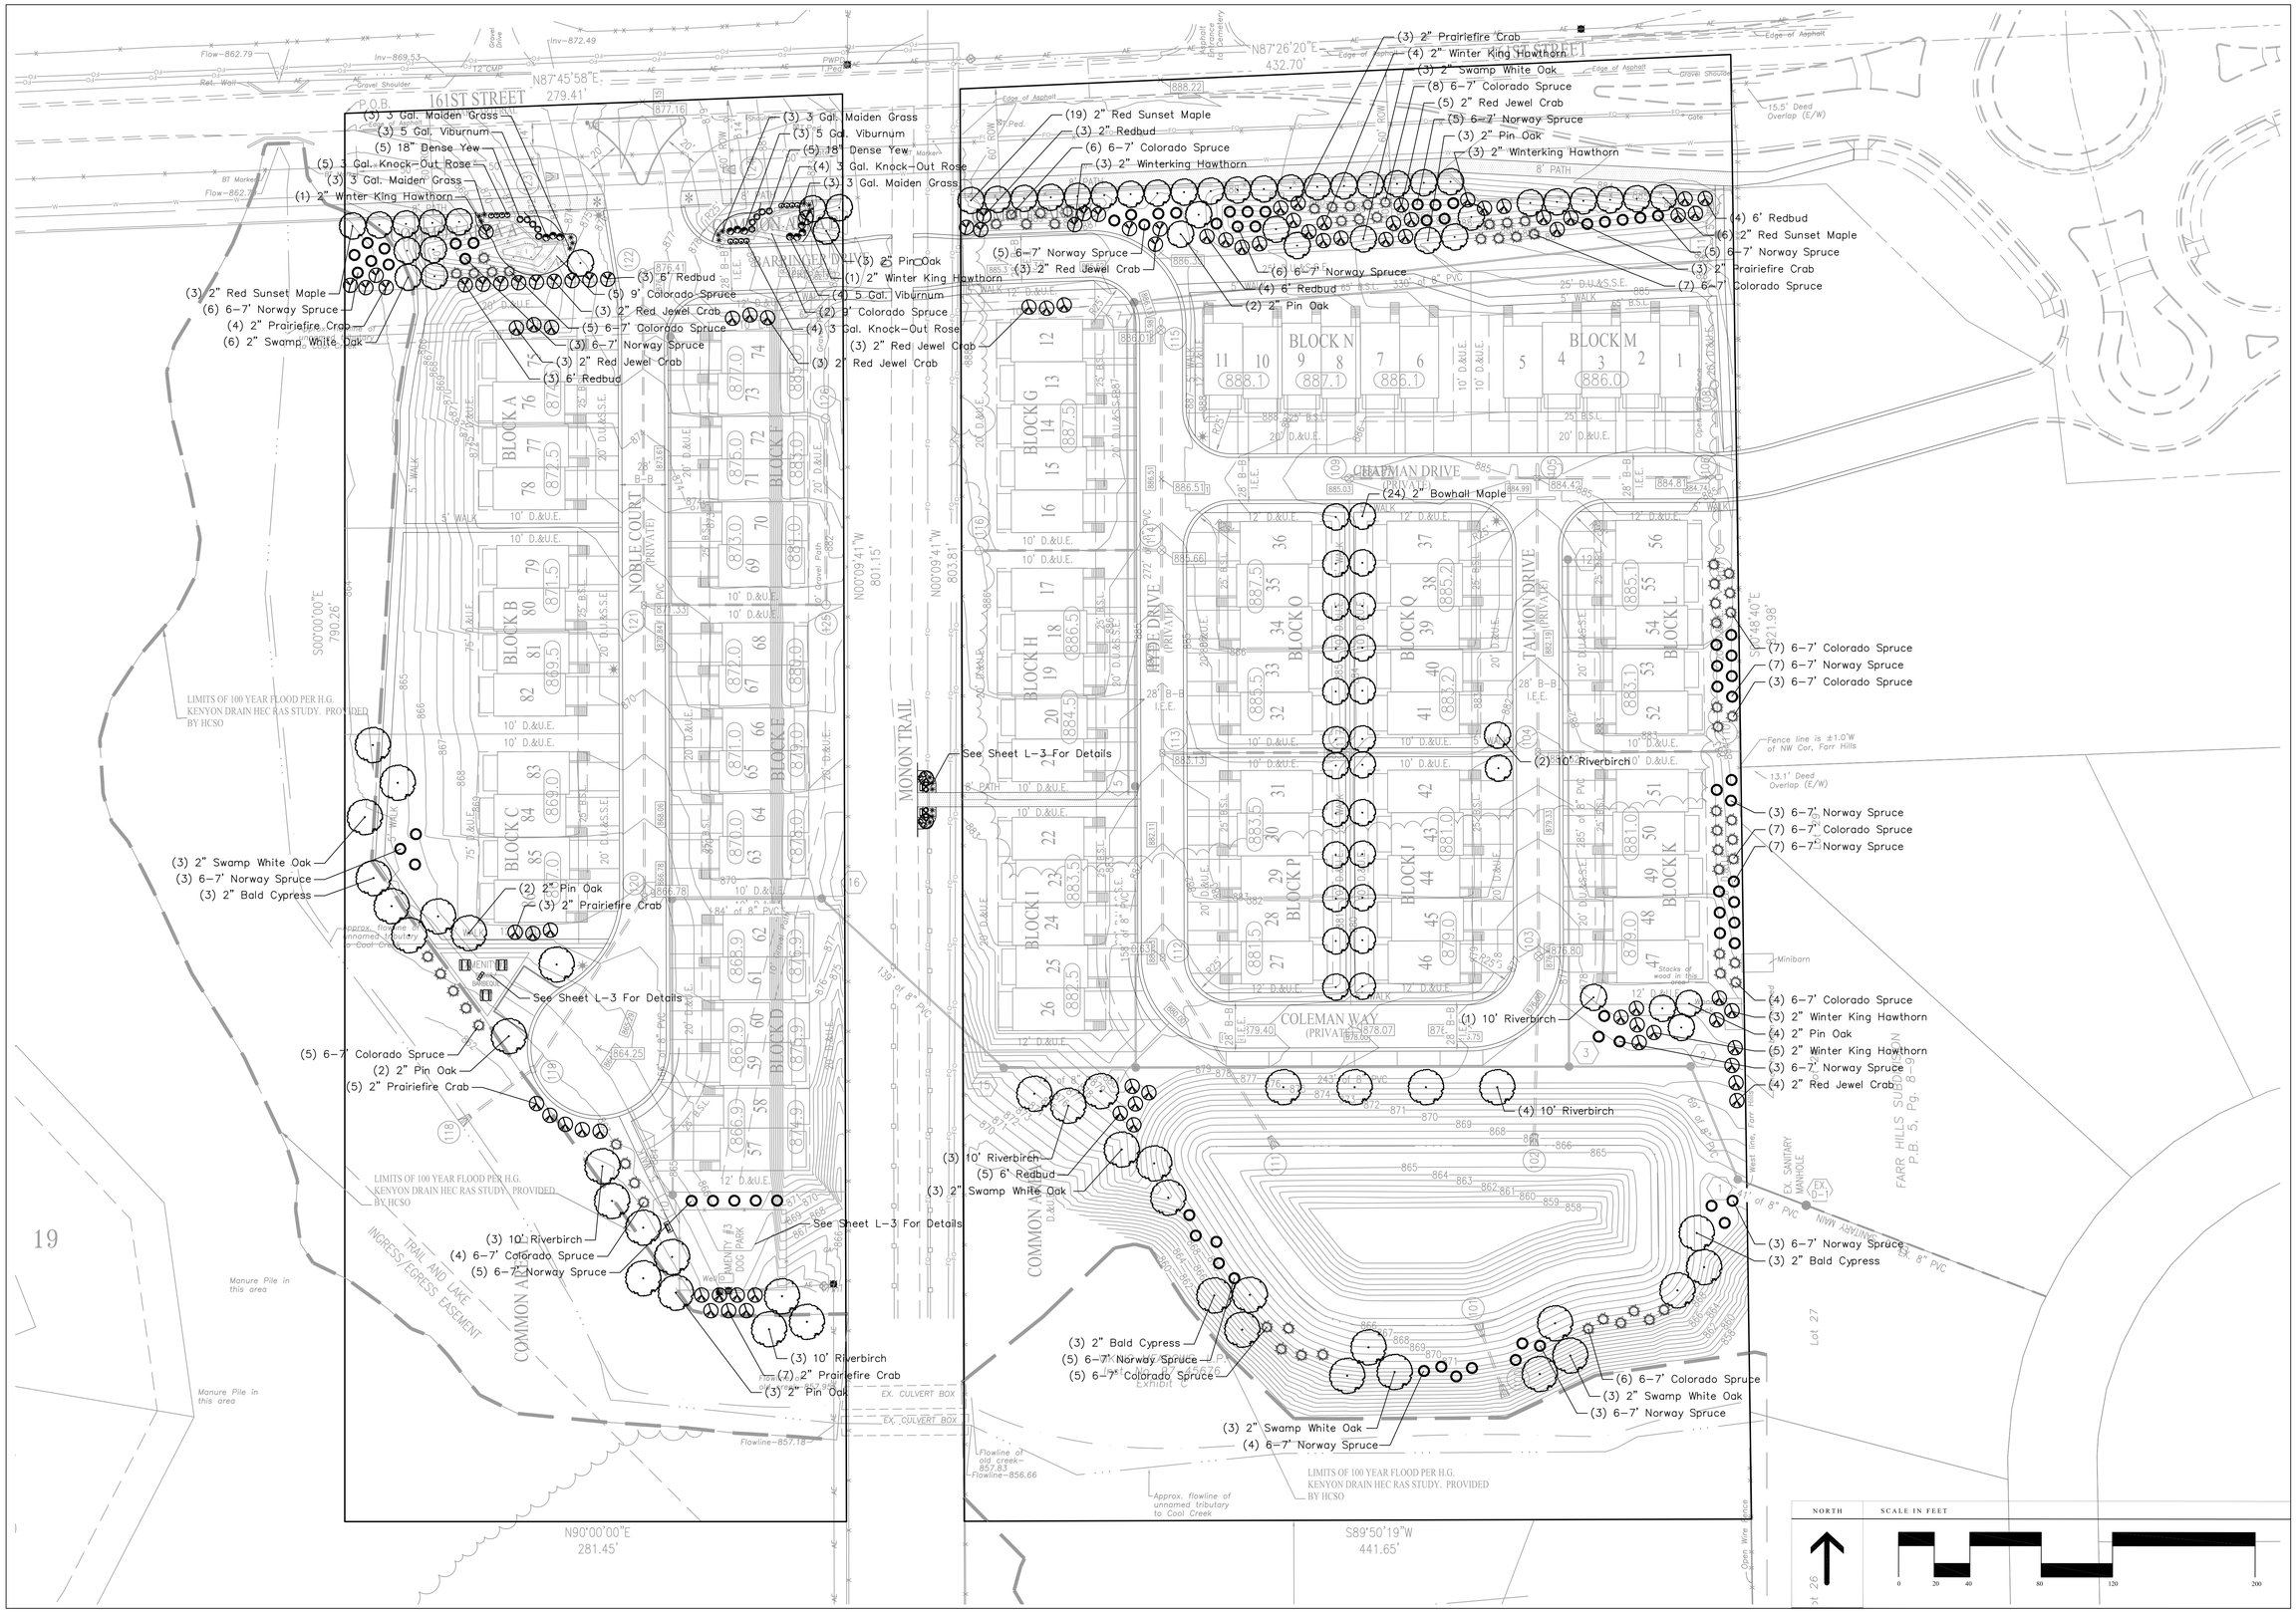

DATE	REVISIONS	BY

PULTE GROUP

WESTFIELD, IN

RETREAT ON THE MONON

PERIMETER LANDSCAPE PLAN

HITTLE LANDSCAPING

SCALE	1"=40'-0"
DATE	04/20/2016
DRAWN BY	MB
CHECKED BY	MB
SHEET NO.	

L-1