THE TENANT BUILD-OUT FOR

GRAND JUNCTION BREWING CO.

PROJECT LOCATION

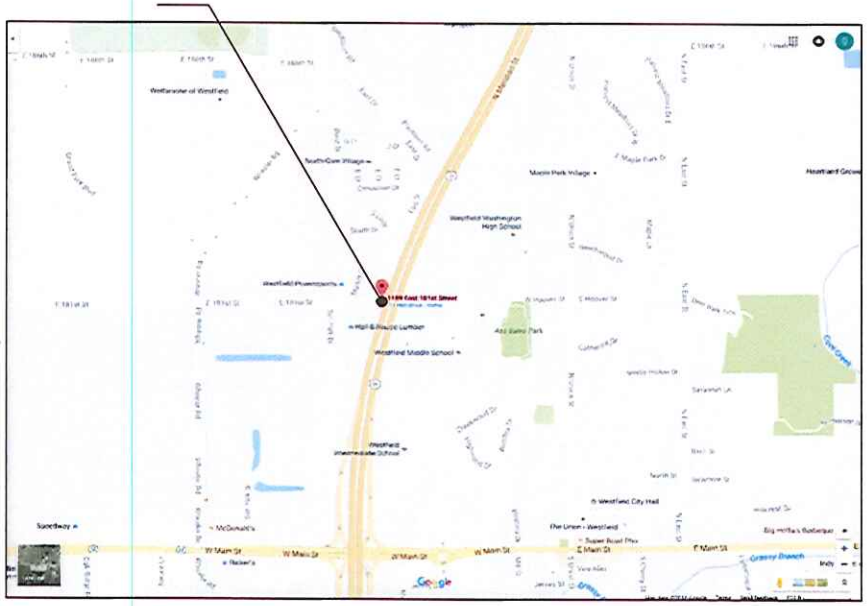

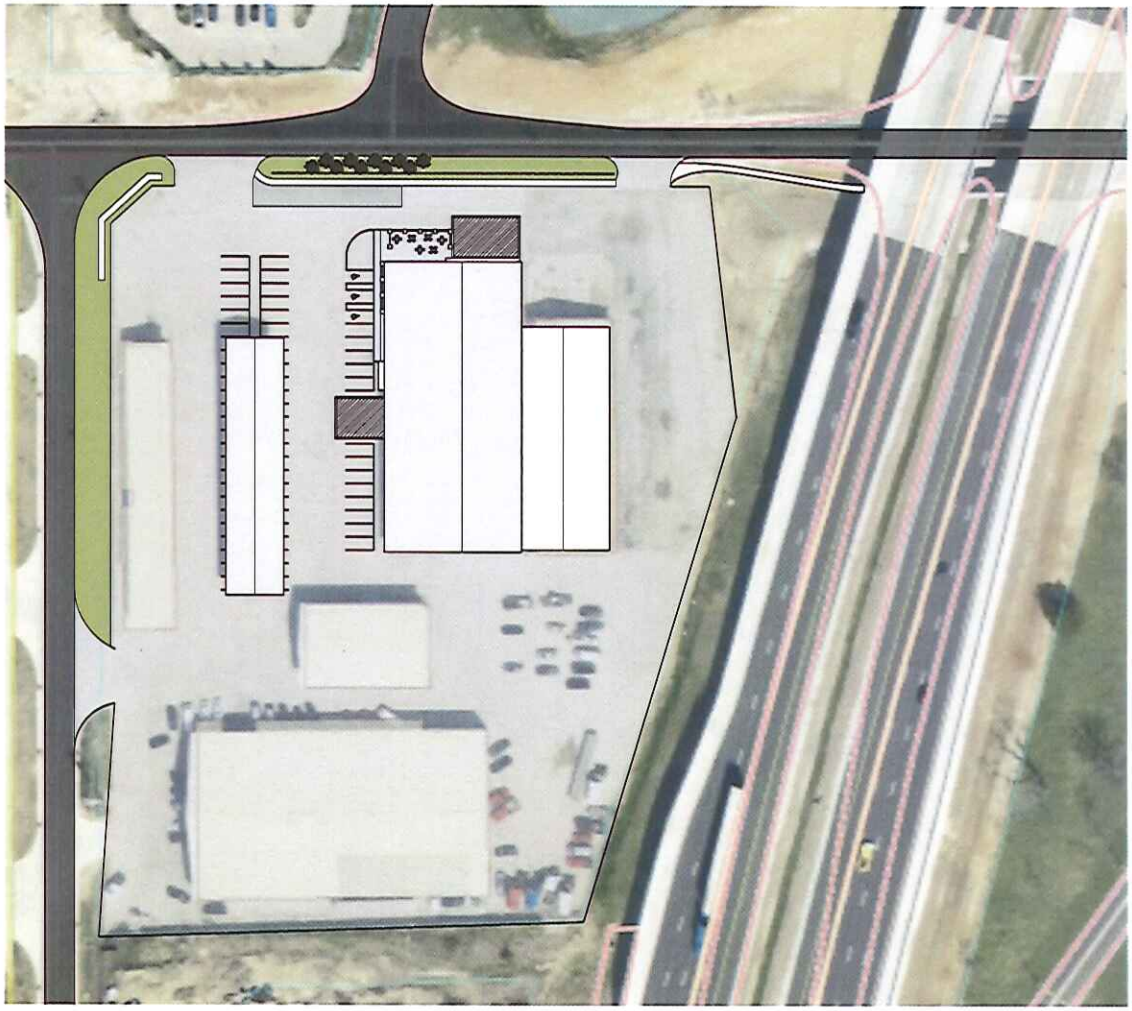

THE TENANT BUILD-OUT FOR
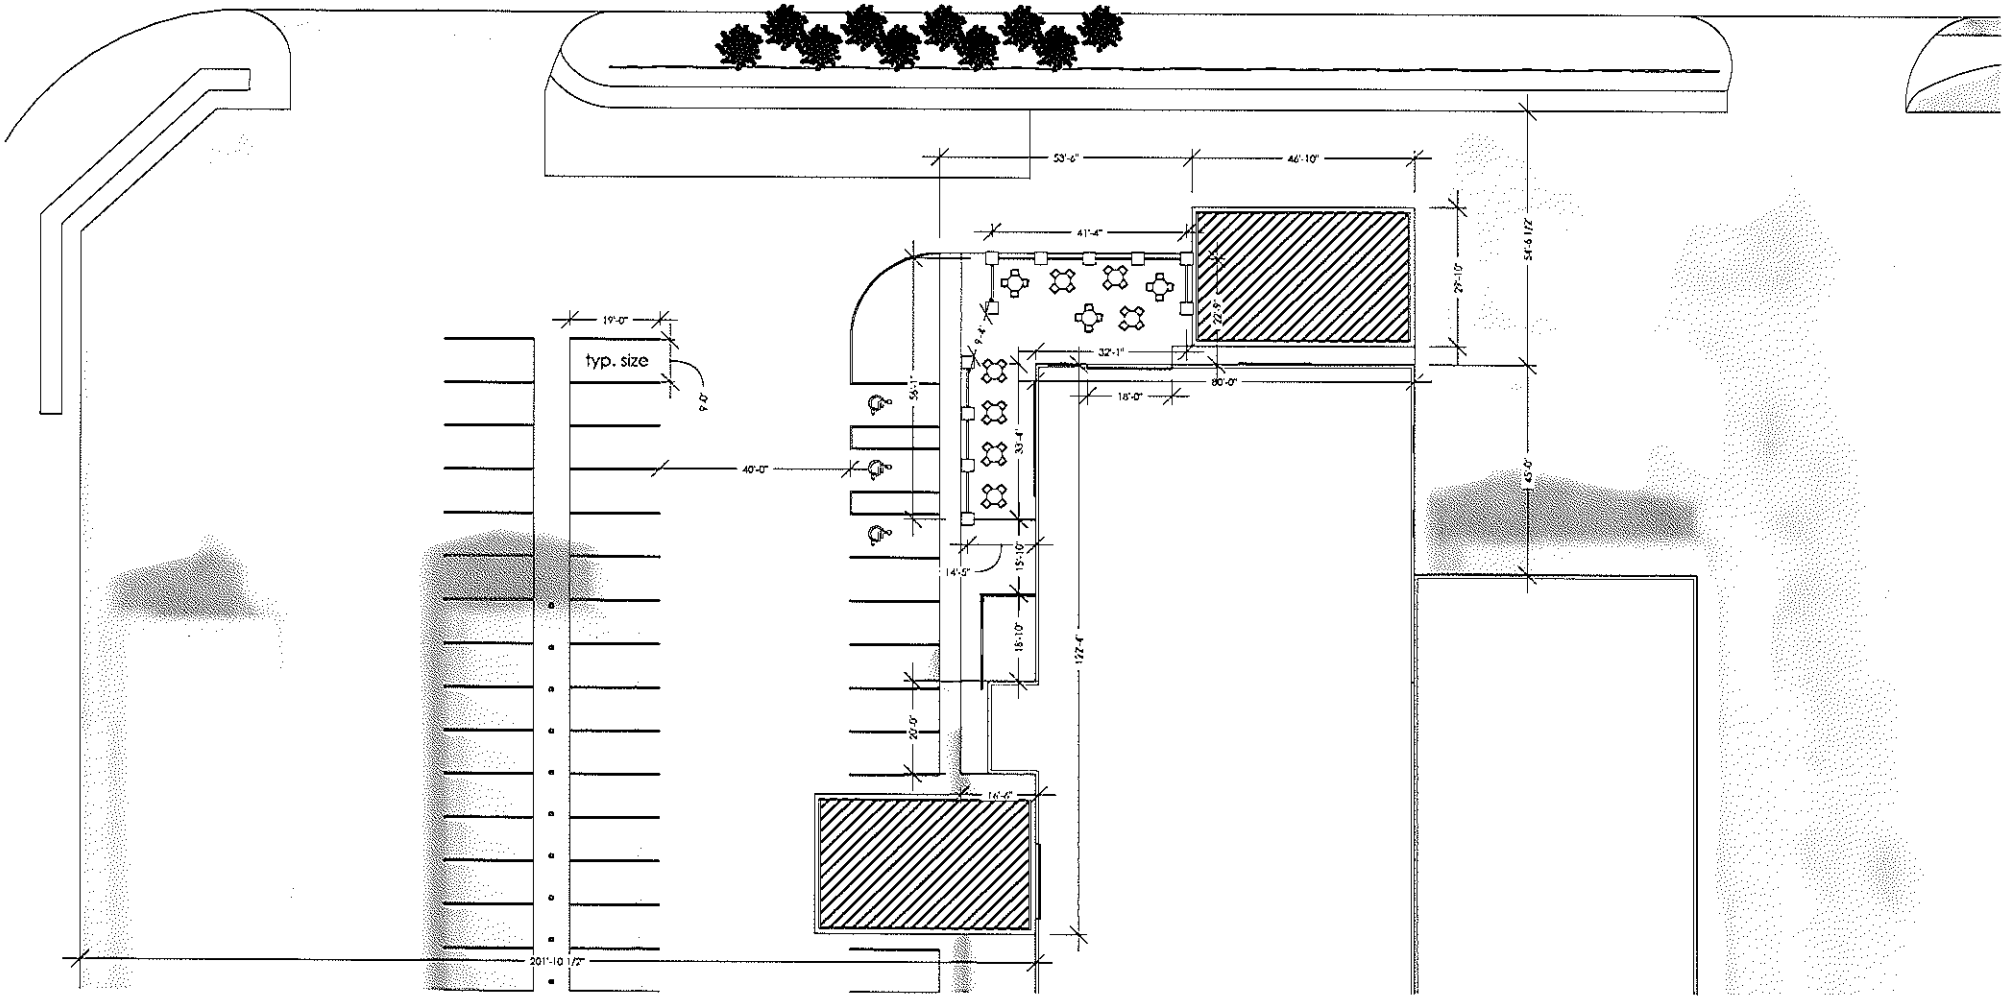
GRAND JUNCTION BREWING CO.