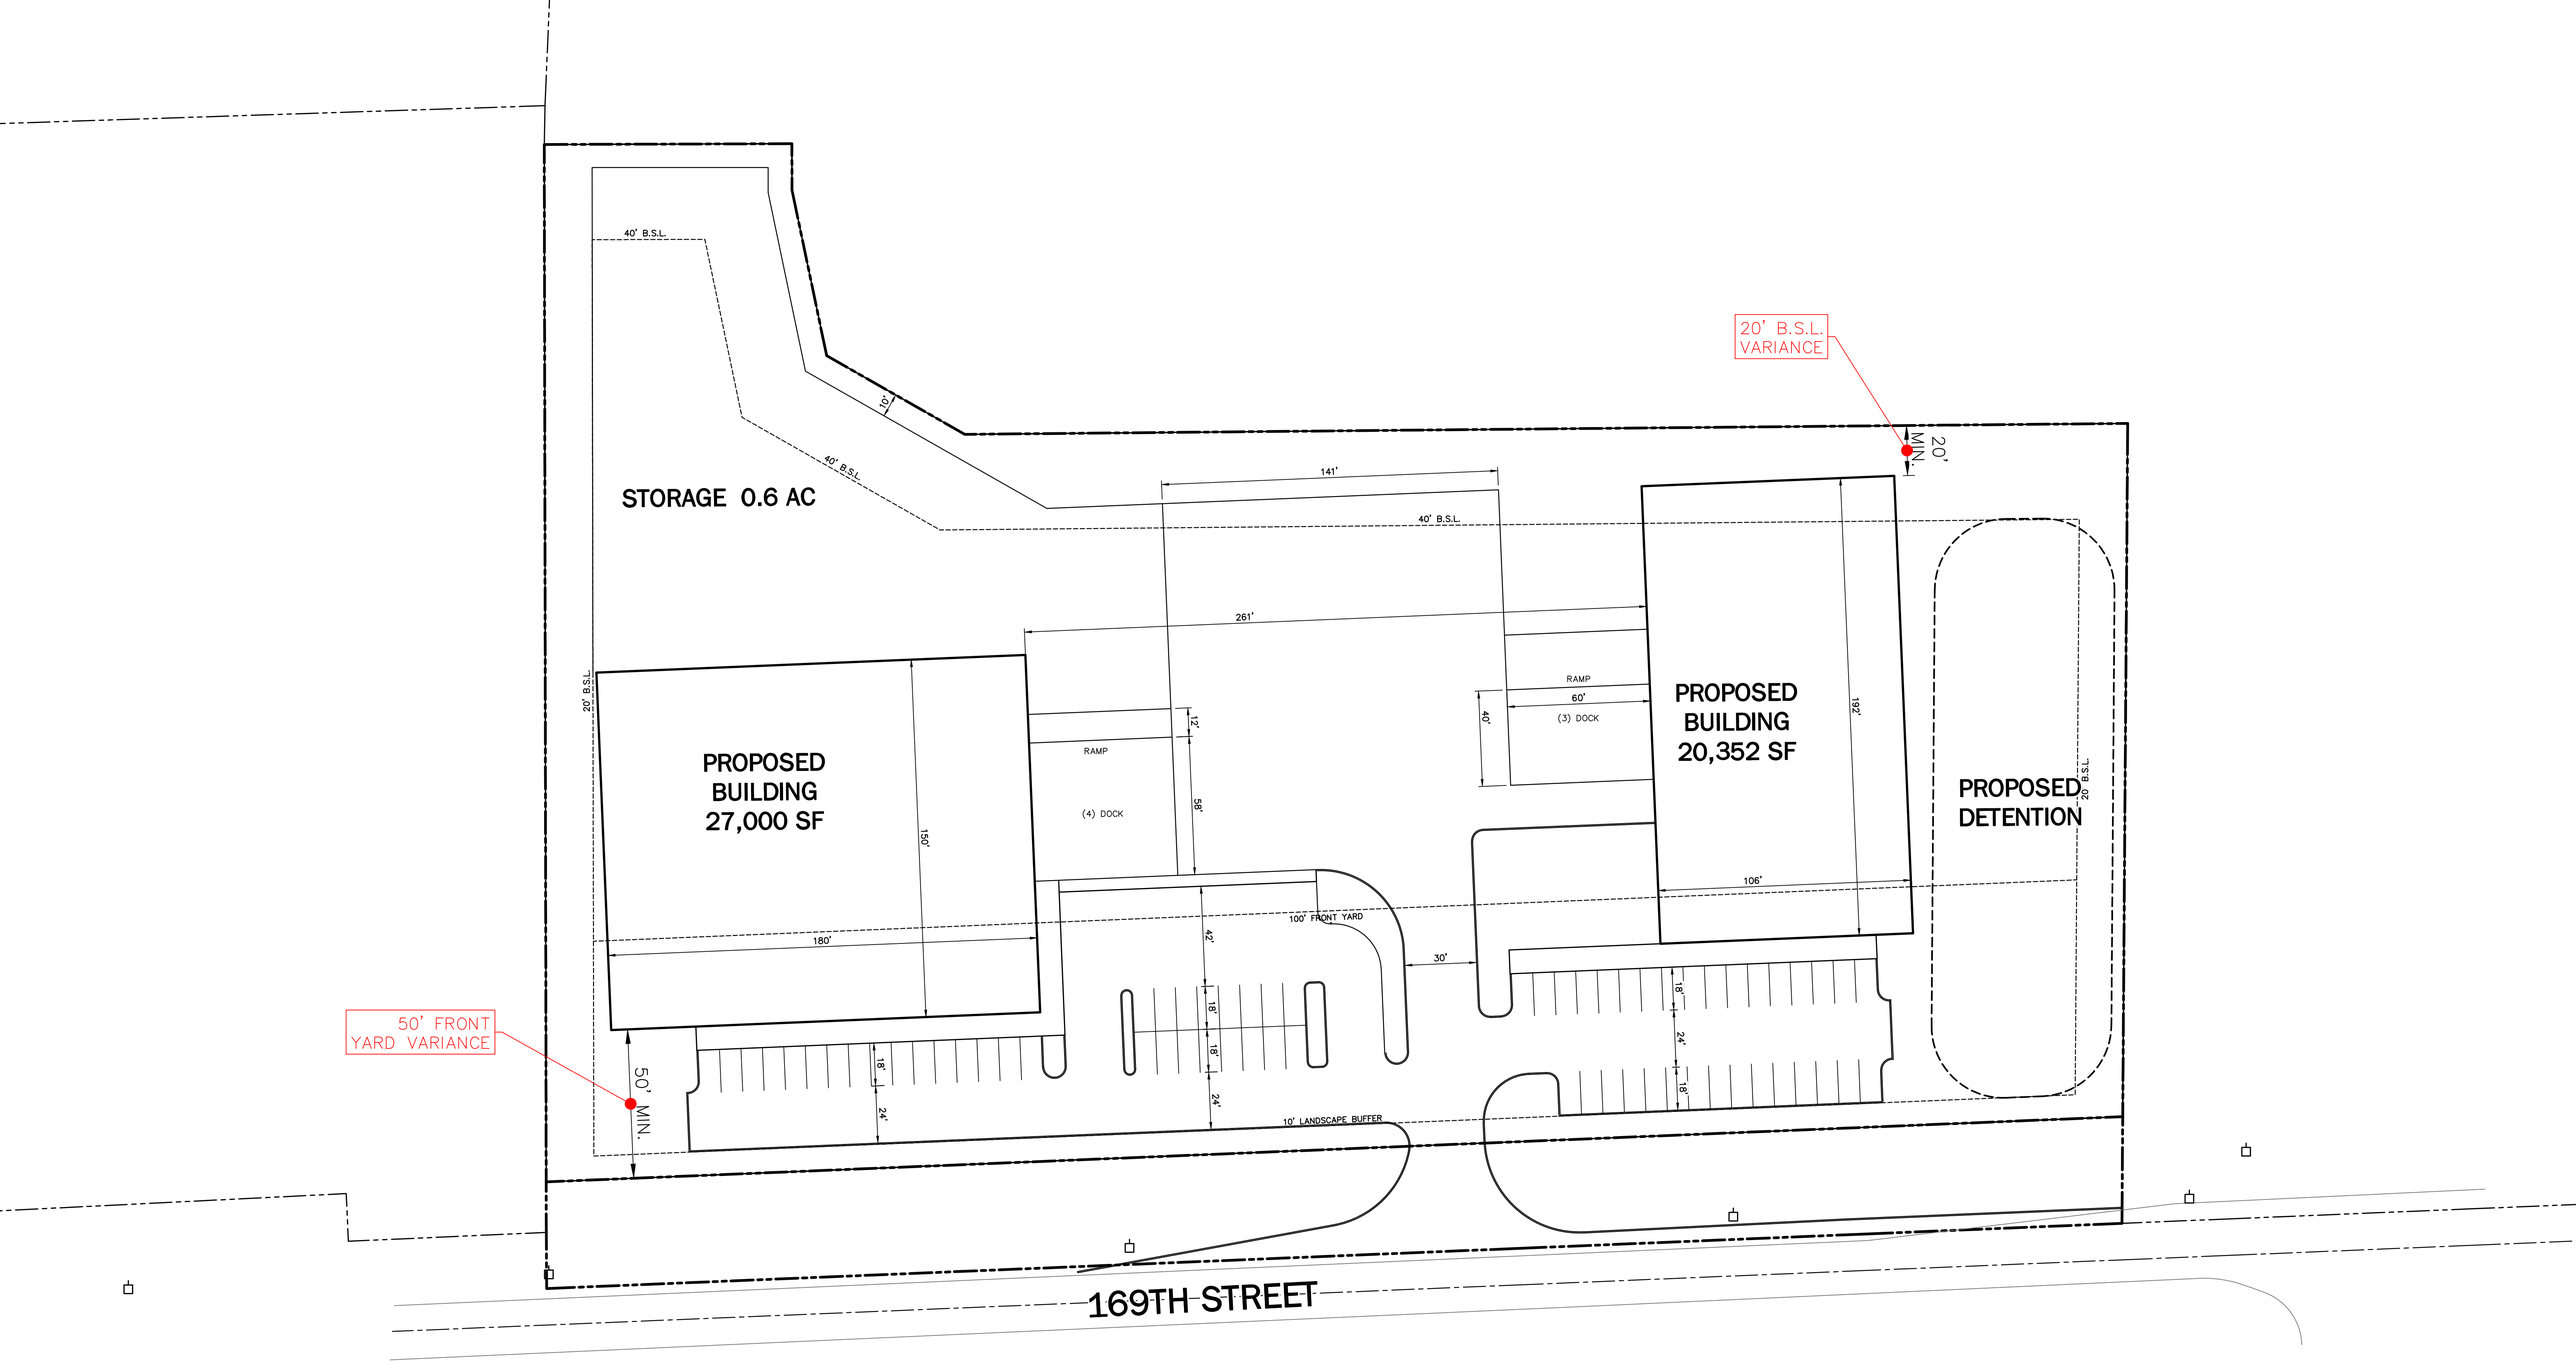

0' 30'

SCALE: 1"=30'

April 1, 2021

PLOT DATE (36"x24"): 4/1/2021 10:47 AM
DRAWING FILE: P:\2020\02167\5. Drawings\Civil\Exhibits\2021-04-01 PUD Exhibit\2020.02167.CE.SITE_EXHIBIT_2021-04-01.dwg

Site Exhibit

169th Street
Westfield, Indiana

AMERICAN STRUCTUREPOINT INC.

2020.02167