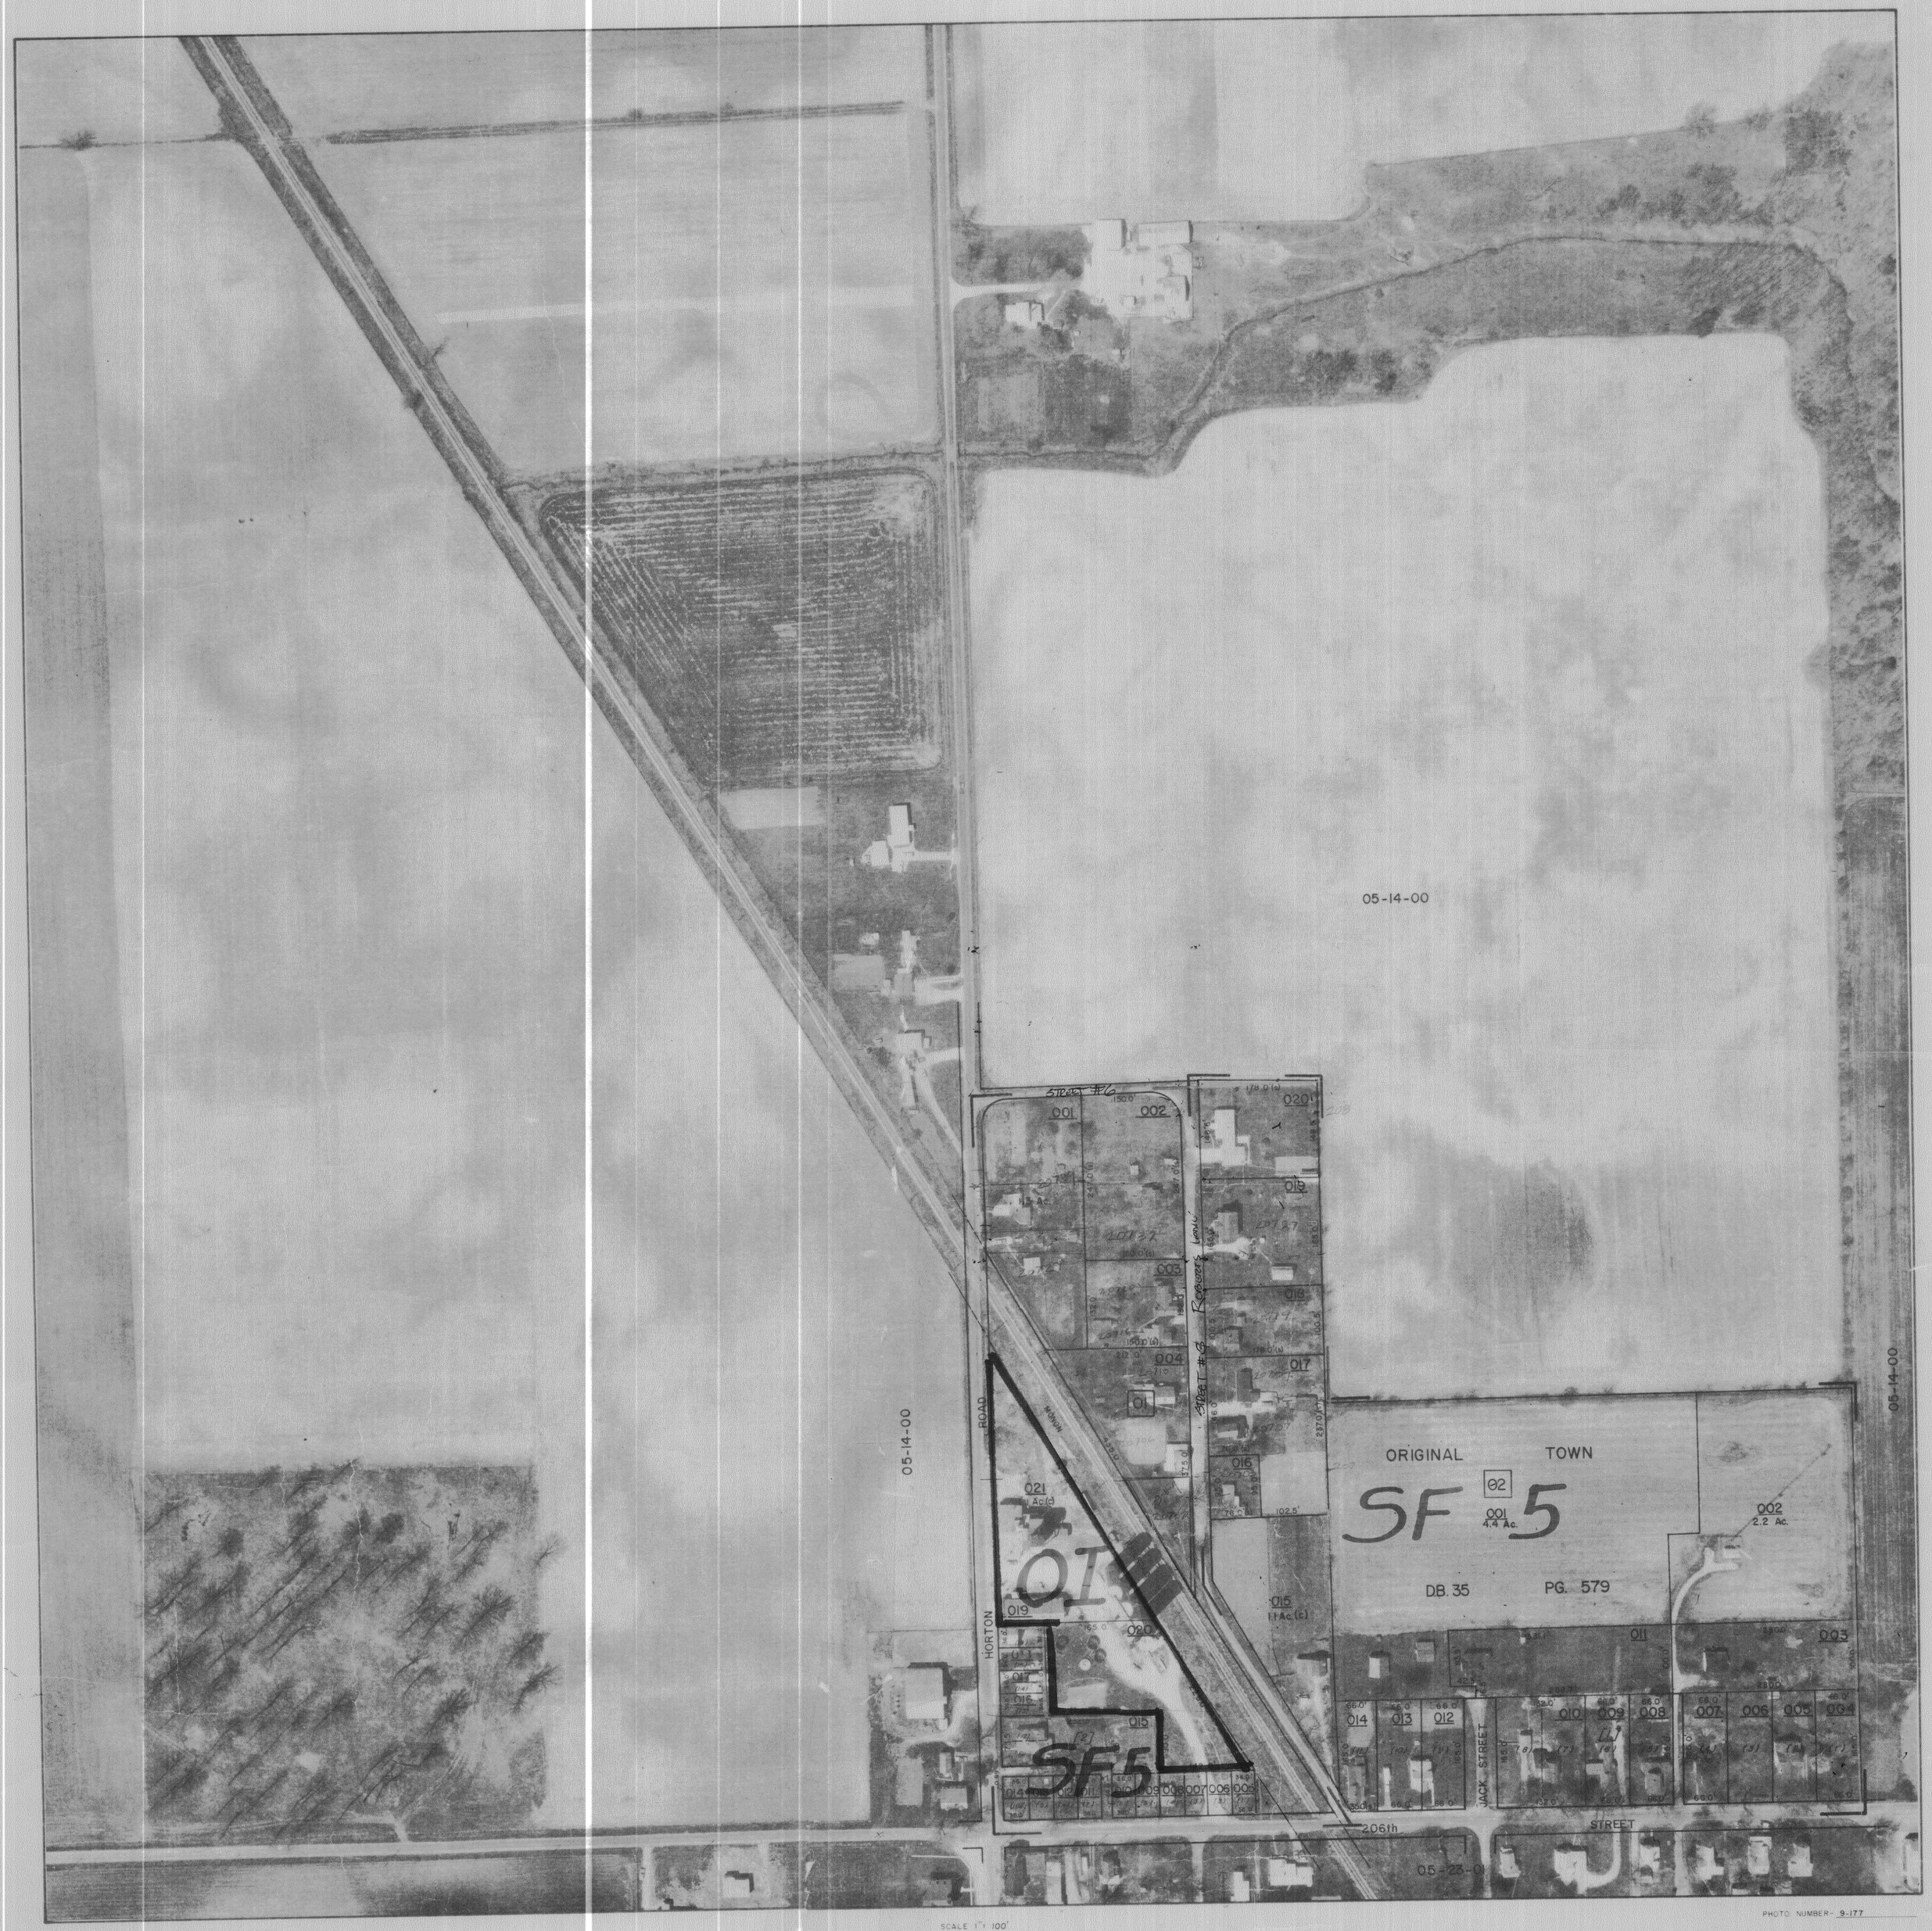

DATE OF PHOTOGRAPHY APR. 1974

SCALE 1" = 100'

PHOTO NUMBER- 9-177

PREPARED BY	PREPARED FOR	REAL PROPERTY MAP	CONGRESSIONAL TOWNSHIP NUMBER
CLT BALANCED GOVERNMENTAL SERVICES ▲▲ COLE LAYER TRUMBLE COMPANY 8155 Indian Avenue, Dayton, Ohio 45240	HAMILTON COUNTY INDIANA BOARD OF COMMISSIONERS HAMILTON COUNTY COURTHOUSE Noblesville, Indiana 46060	WASHINGTON TOWNSHIP HAMILTON COUNTY, INDIANA	SW 1/4 SECTION 14 TOWNSHIP 19 NORTH, RANGE 03 EAST MAP NUMBER: 05-14-03

HAMILTON COUNTY, INDIANA SECTION 14 TOWNSHIP 19 NORTH, RANGE 03 EAST SW 1/4