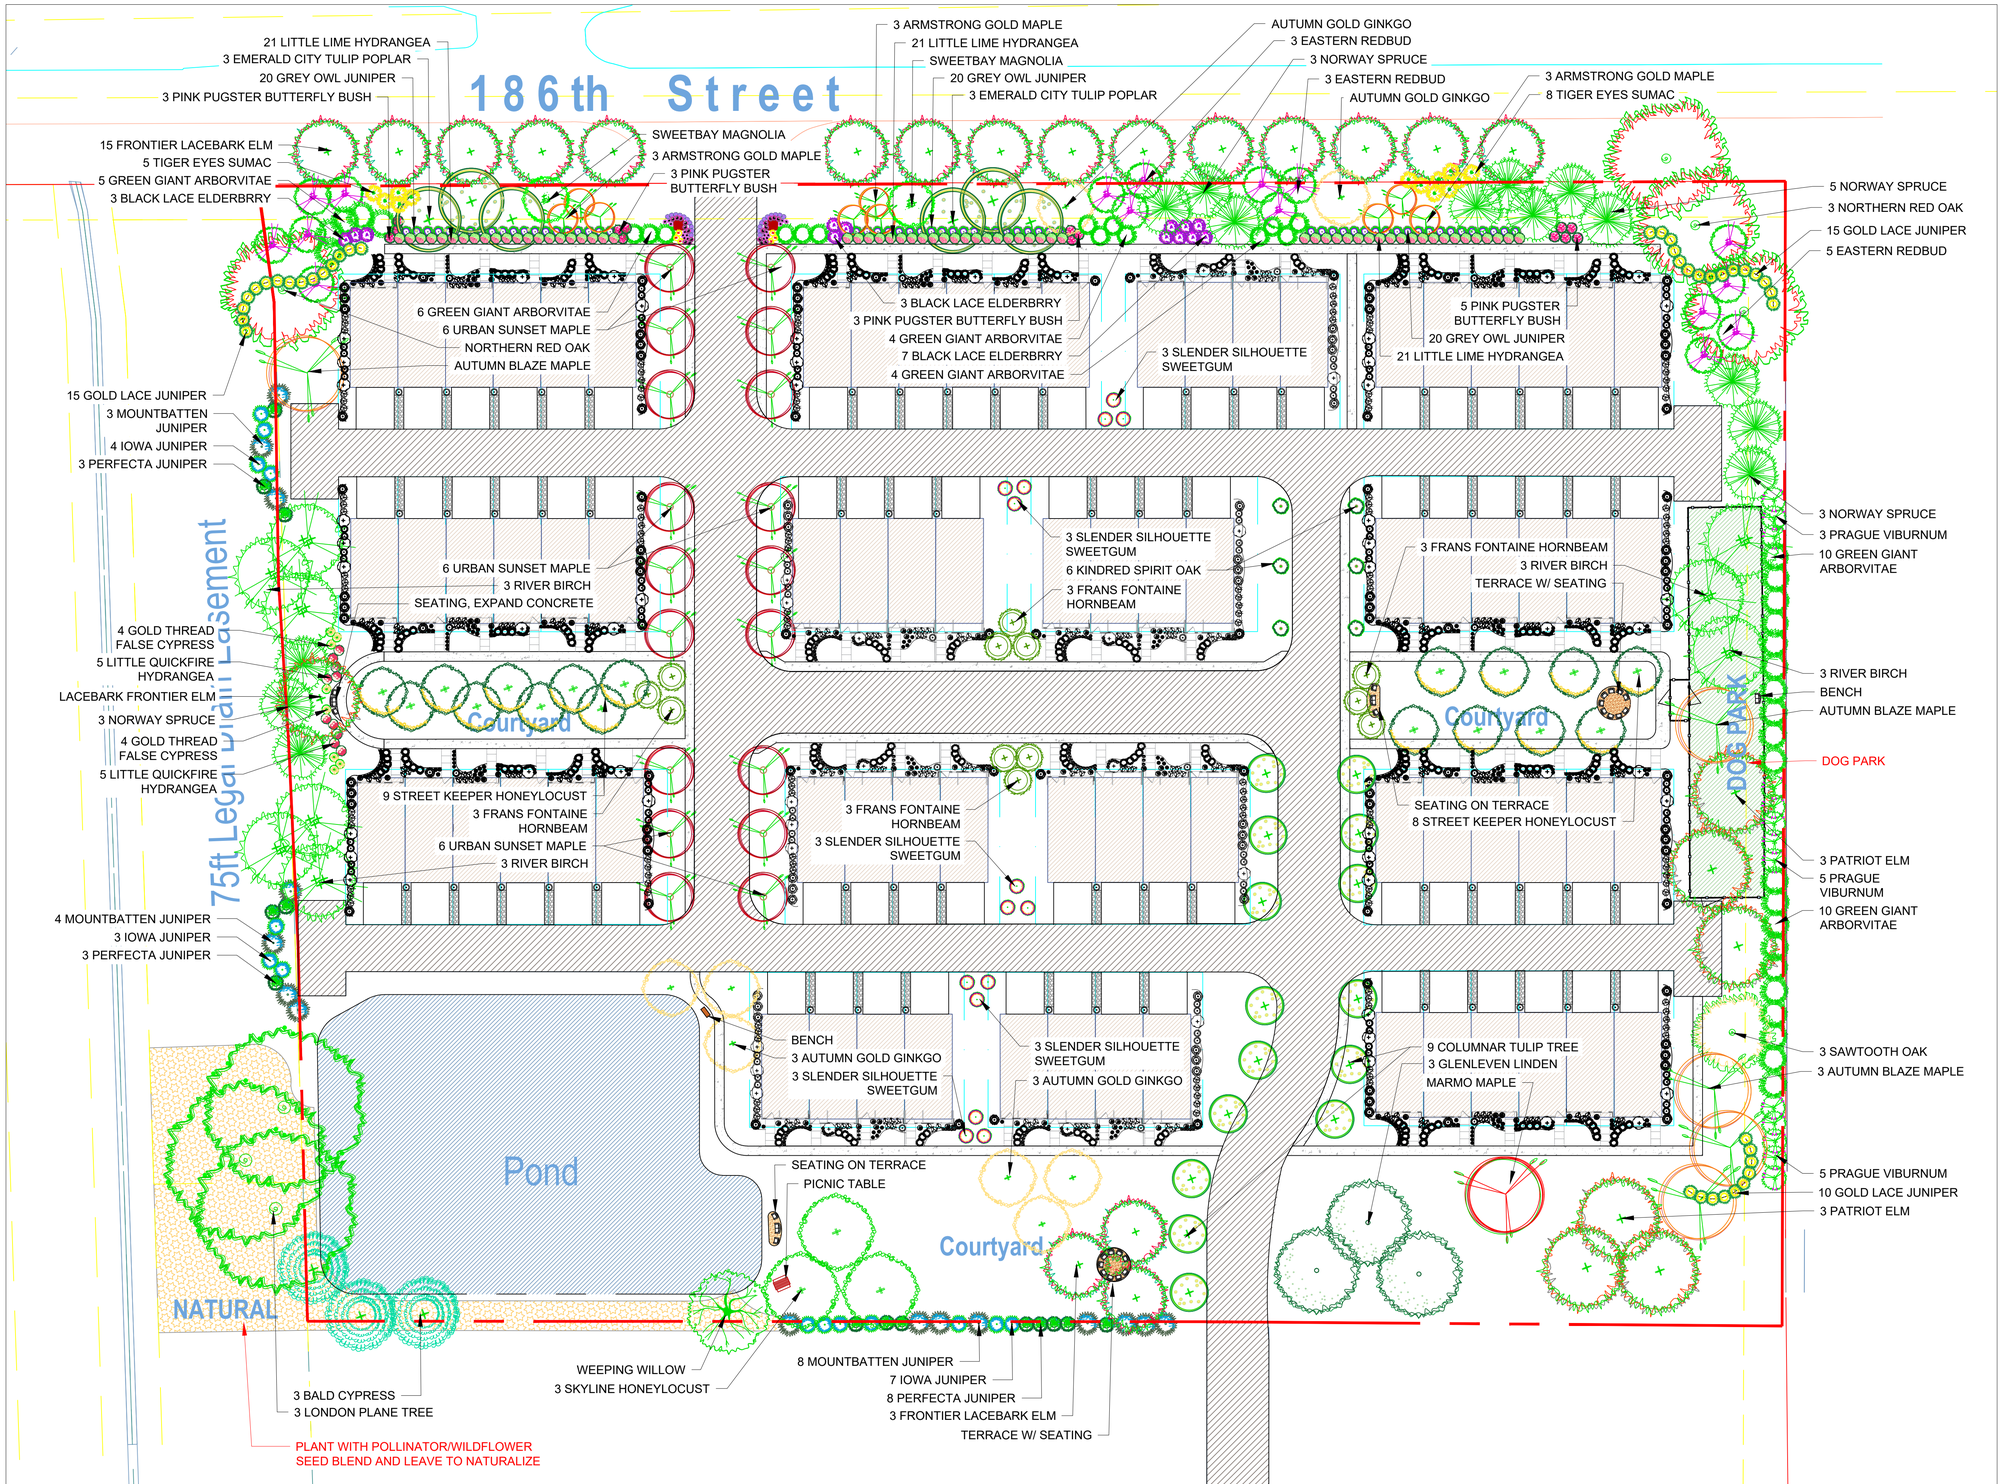

TOWNES AT GRAND PARK VILLAGE City of Westfield, Indiana

LANDSCAPE PLAN

GAYLE A. FRAZER

FISCHER HOMES