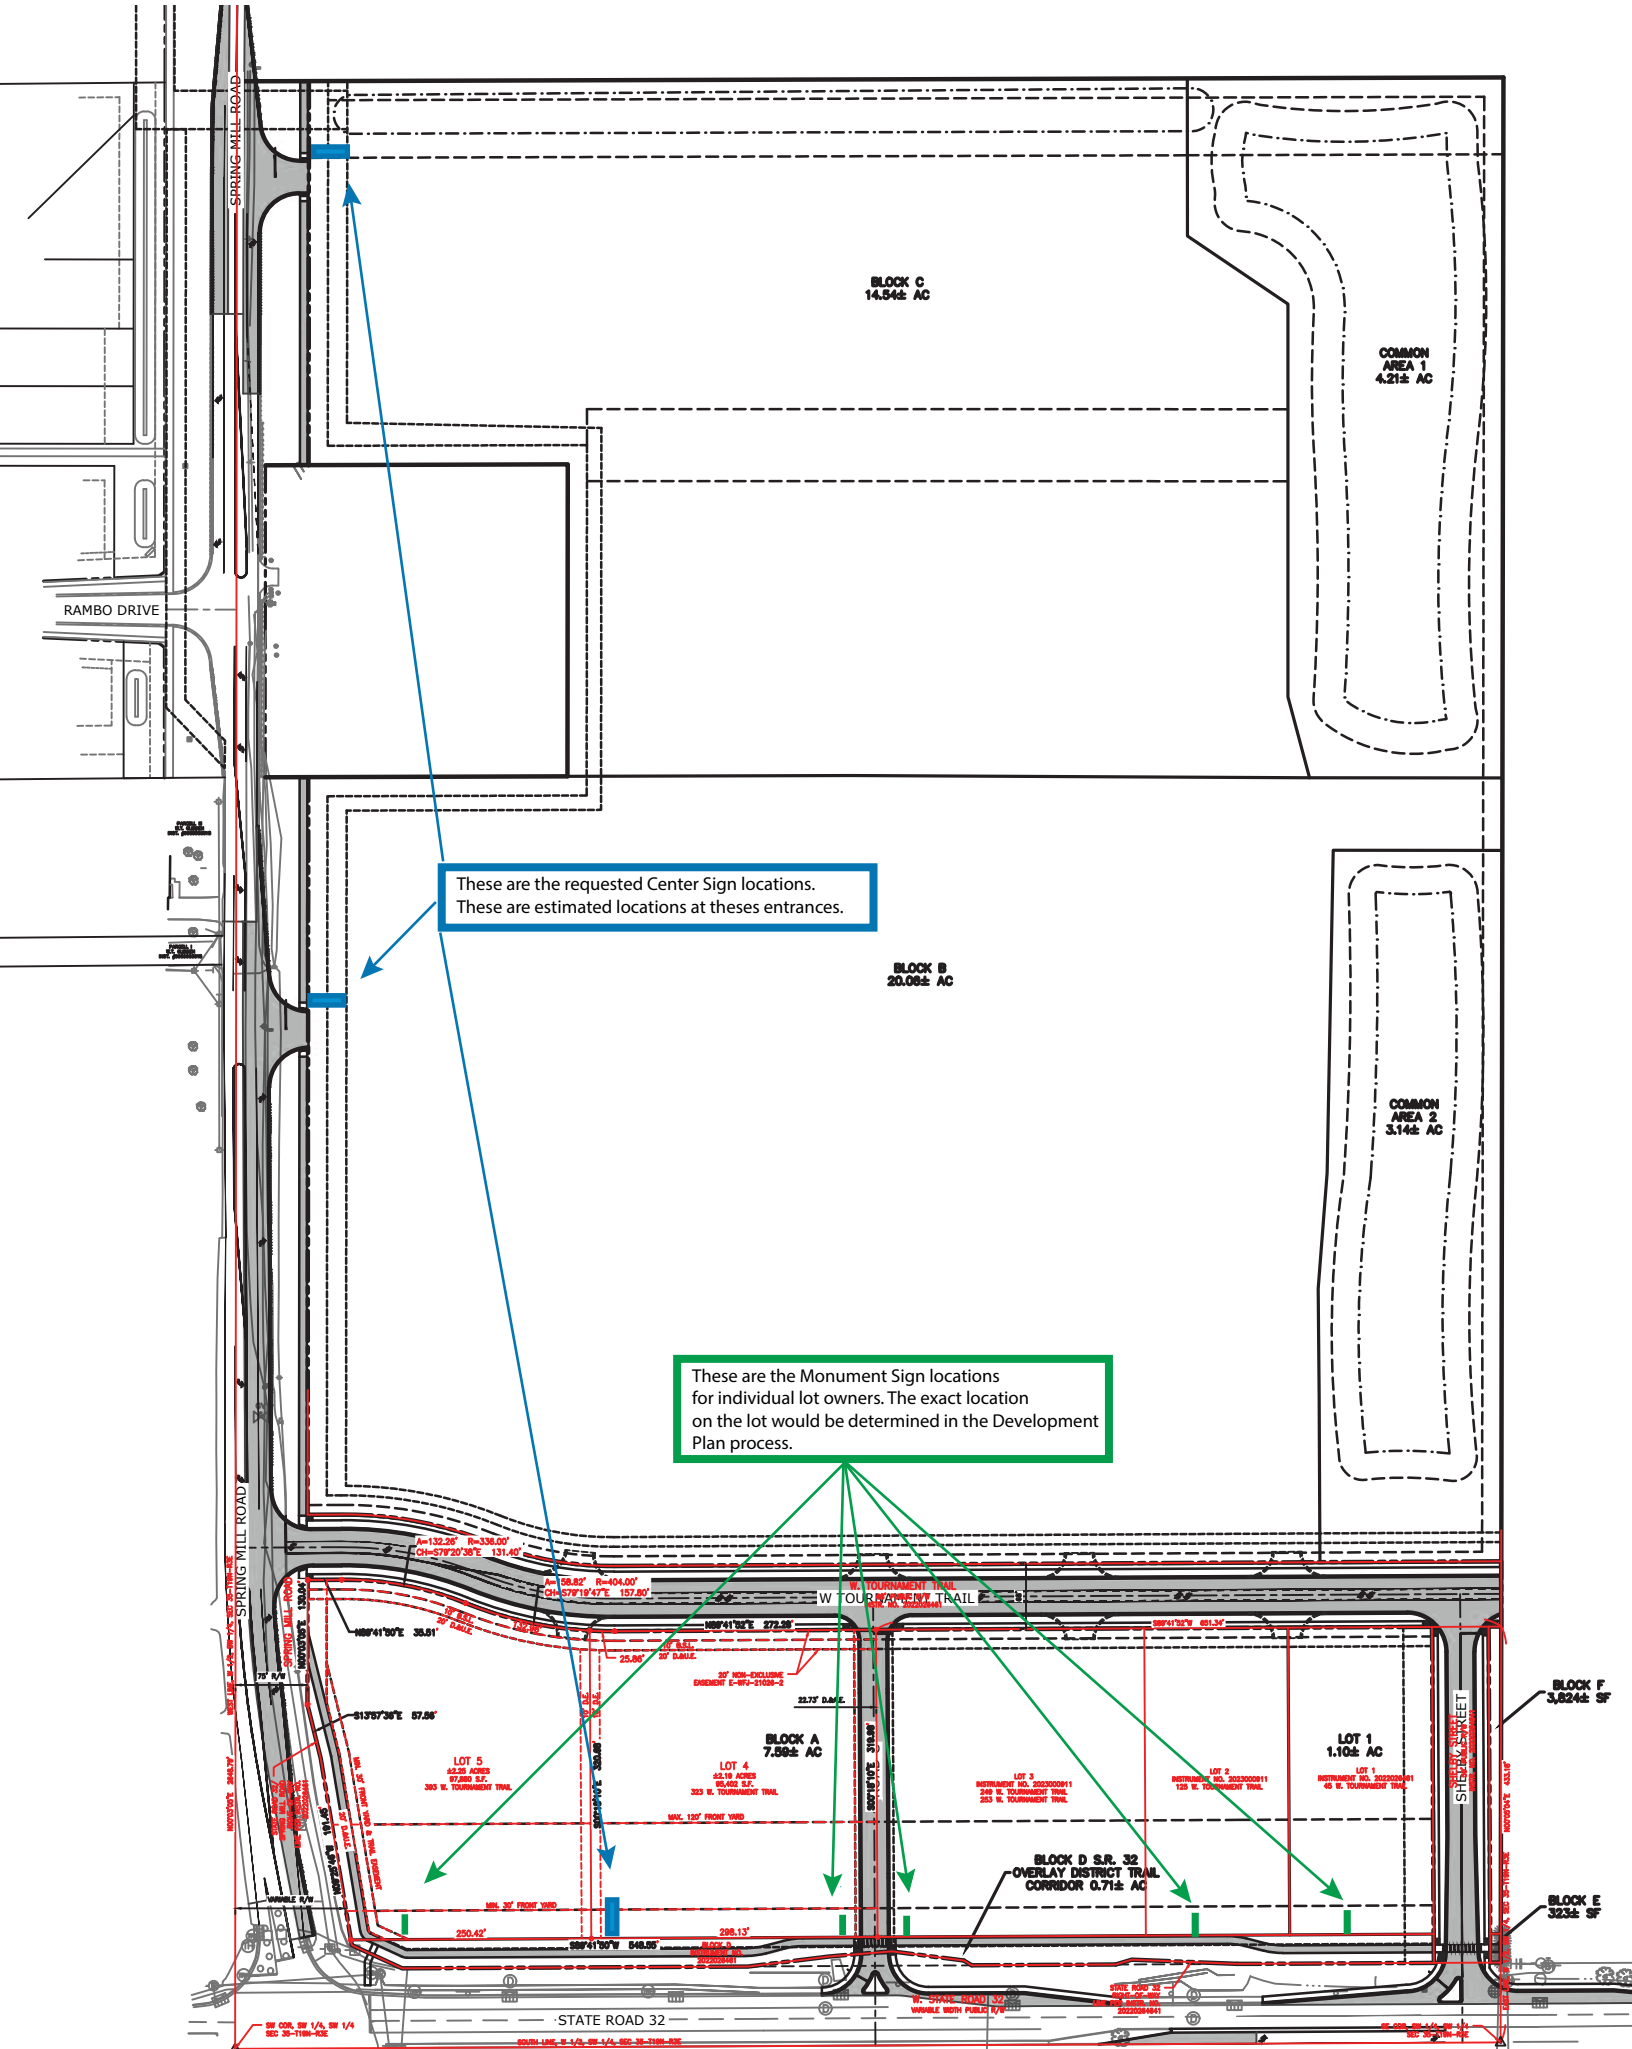

SPRING MILL ROAD
RAMBO DRIVE
BLOCK C
14.54± AC
COMMON
AREA 1
4.21± AC
These are the requested Center Sign locations.
These are estimated locations at theses entrances.
BLOCK B
20.06± AC
COMMON
AREA 2
3.14± AC
These are the Monument Sign locations
for individual lot owners. The exact location
on the lot would be determined in the Development
Plan process.
W TOURNAMENT TRAIL
BLOCK A
7.59± AC
LOT 5
LOT 4
LOT 3
LOT 2
LOT 1
1.10± AC
BLOCK F
3,824± SF
BLOCK D S.R. 32
OVERLAY DISTRICT TRAIL
CORRIDOR 0.71± AC
BLOCK E
323± SF
STATE ROAD 32